


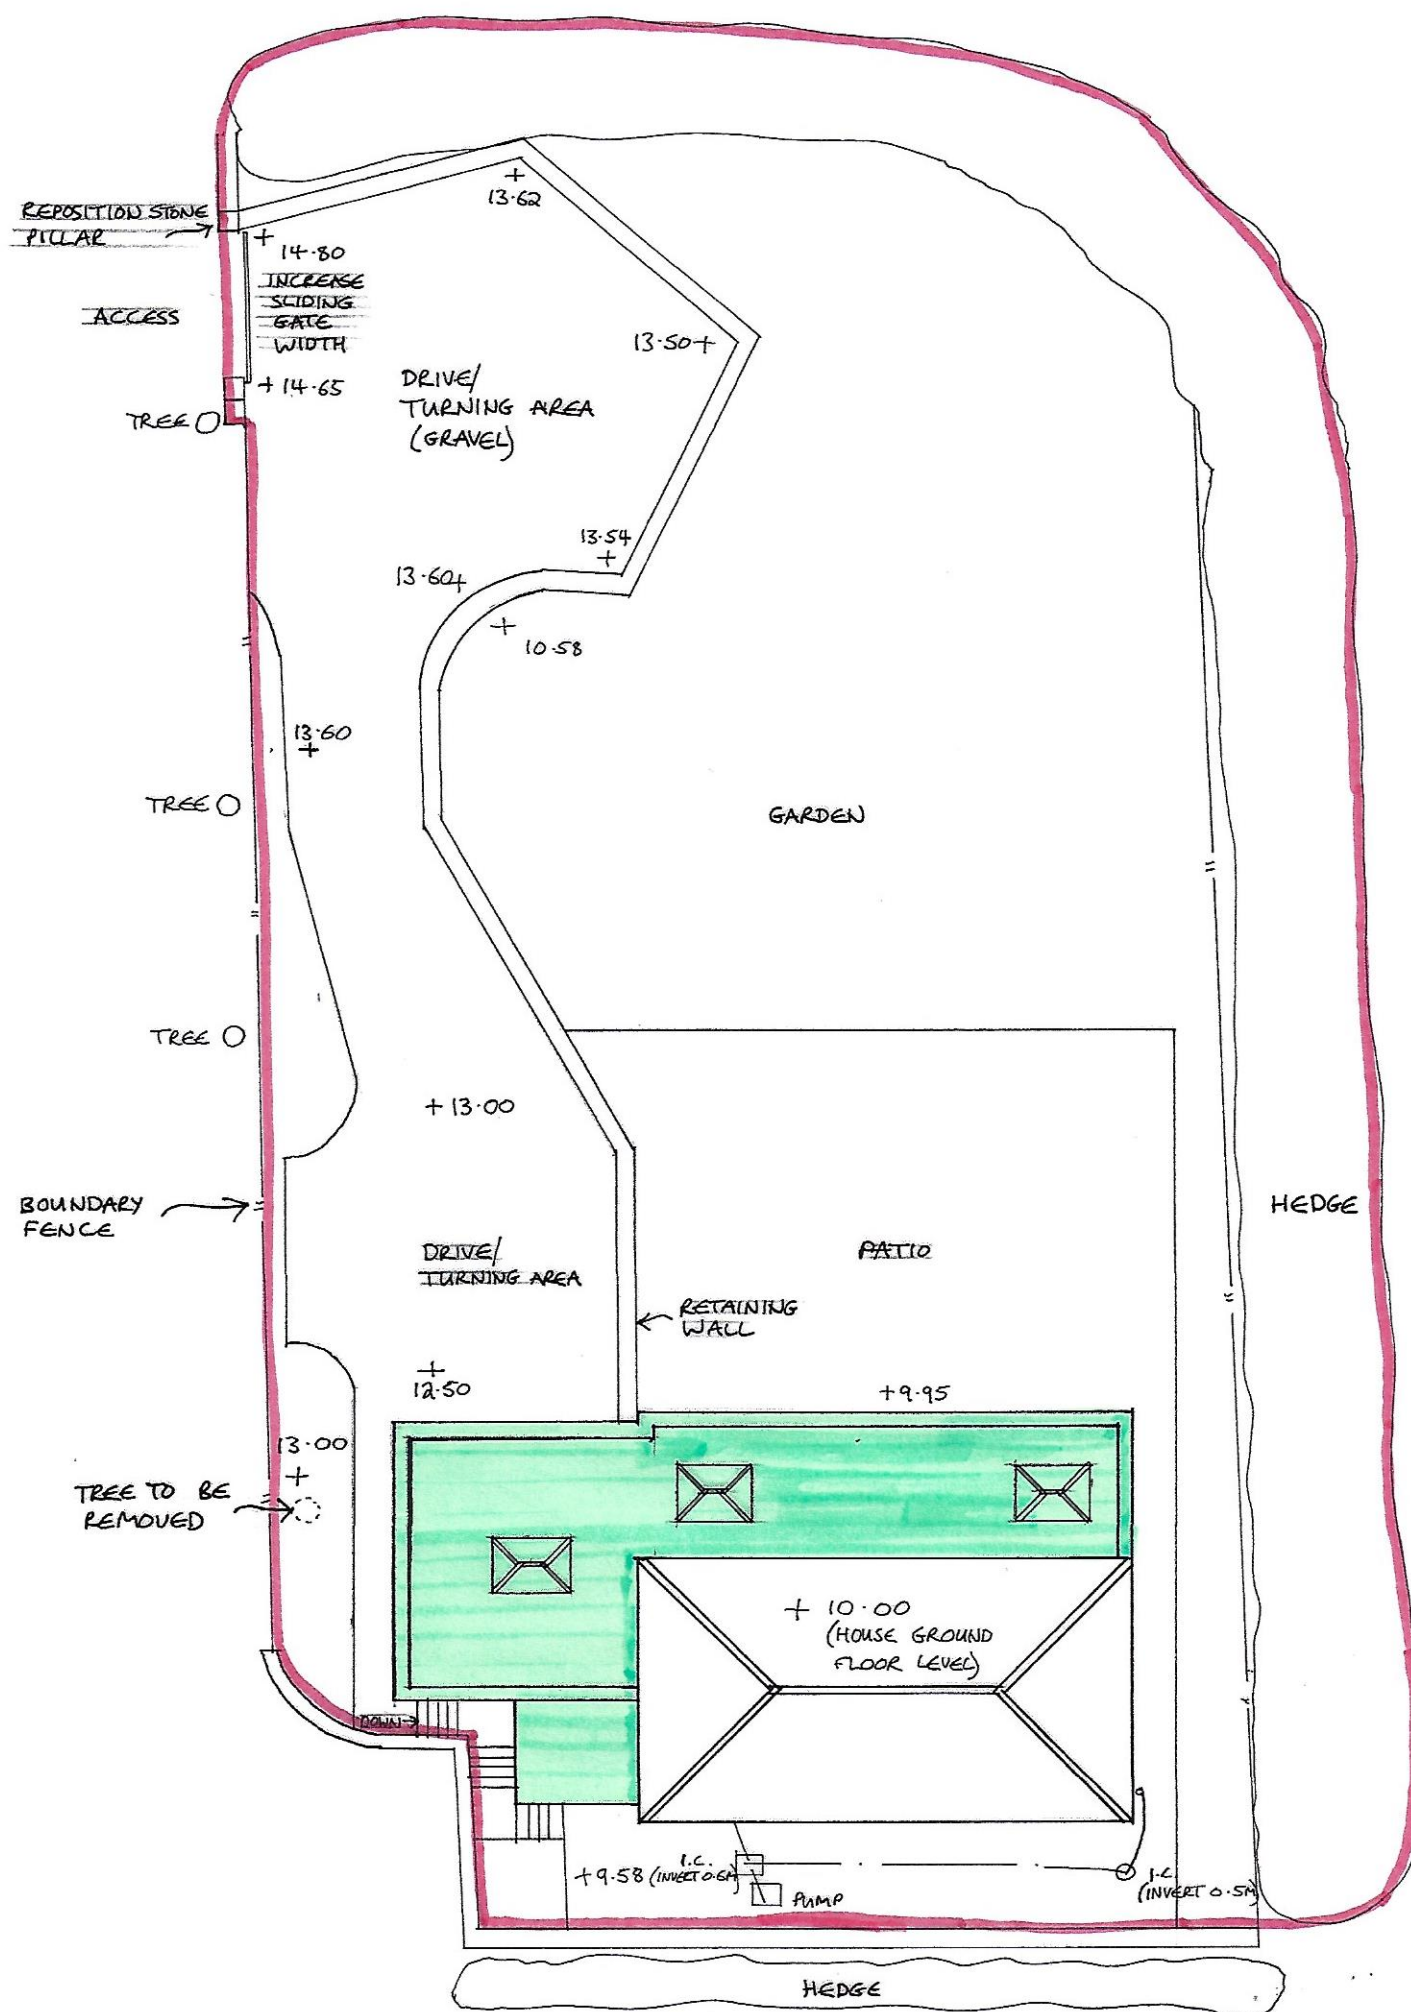

**PROPOSED SITE LAYOUT PLAN AT  
THE HAWTHORNES, MANCHESTER ROAD,  
PLUMPTON, THURLSTONE, S36 9QW**

**CLIENT: MR P. BUCKLEY + MS A. CUTTS**

**Dr N°: 27/8 DATE: 15.6.18 SCALE: 1:200 @A3**



M. 07792 527 531  
T. 01909 566 000

Grove House, Lidsters Lane,  
South Anston, Sheffield S25 5BB

james@clayarchitecturaldesigns.co.uk  
clayarchitecturaldesigns.co.uk