
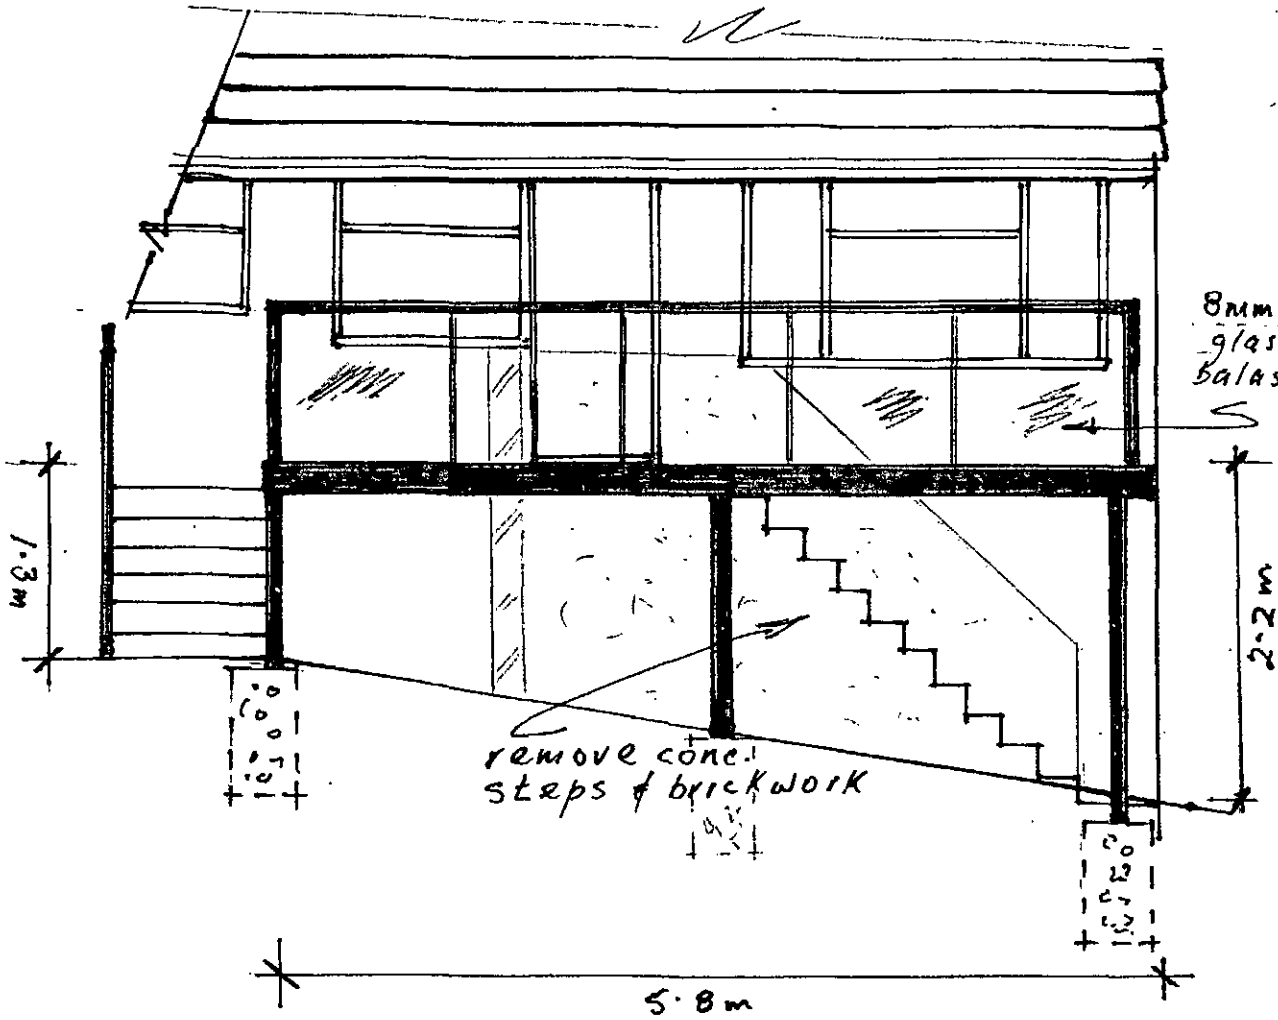


PART ELEVATION AT REAR

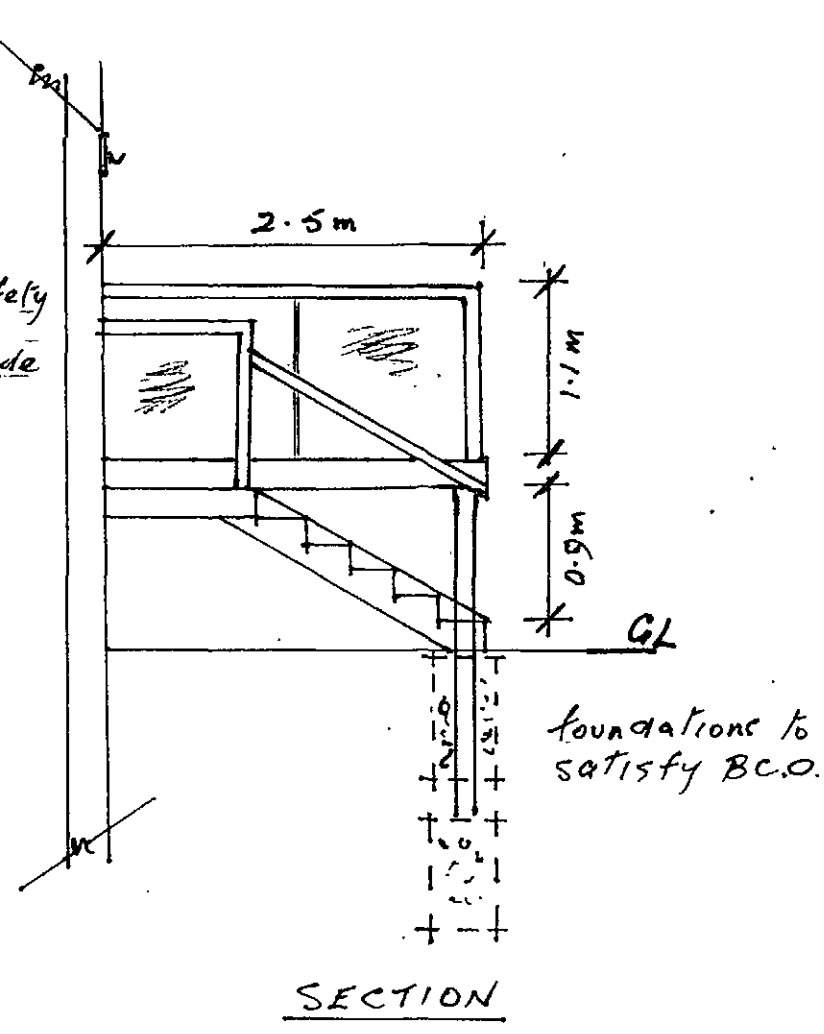

SECTION


PROPOSED BALCONY at

15 BELL BANK VIEW

WORSBROUGH

BARNSLEY

Scale 1:50

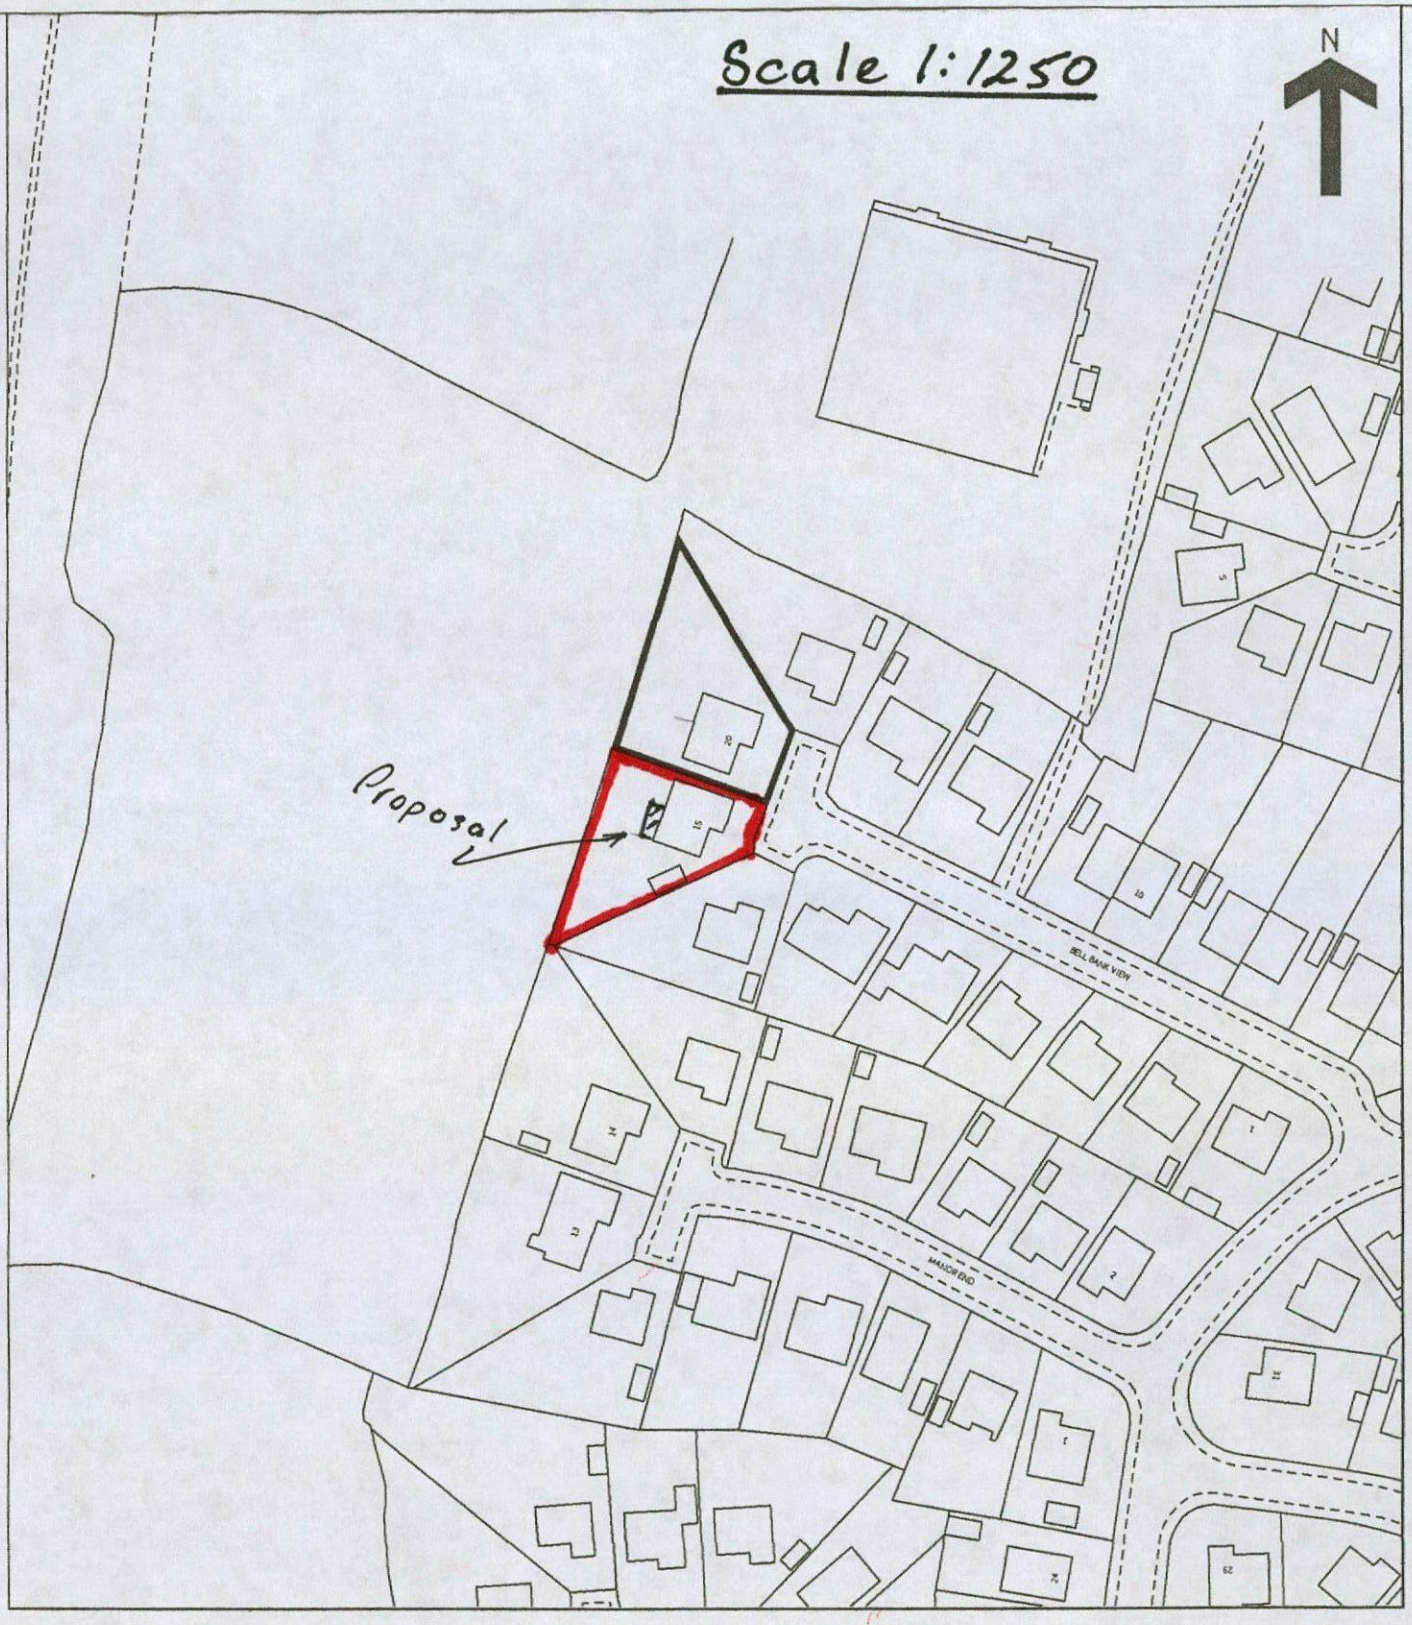

15 BELL BANK VIEW
WORSBROUGH BARNSLEY