




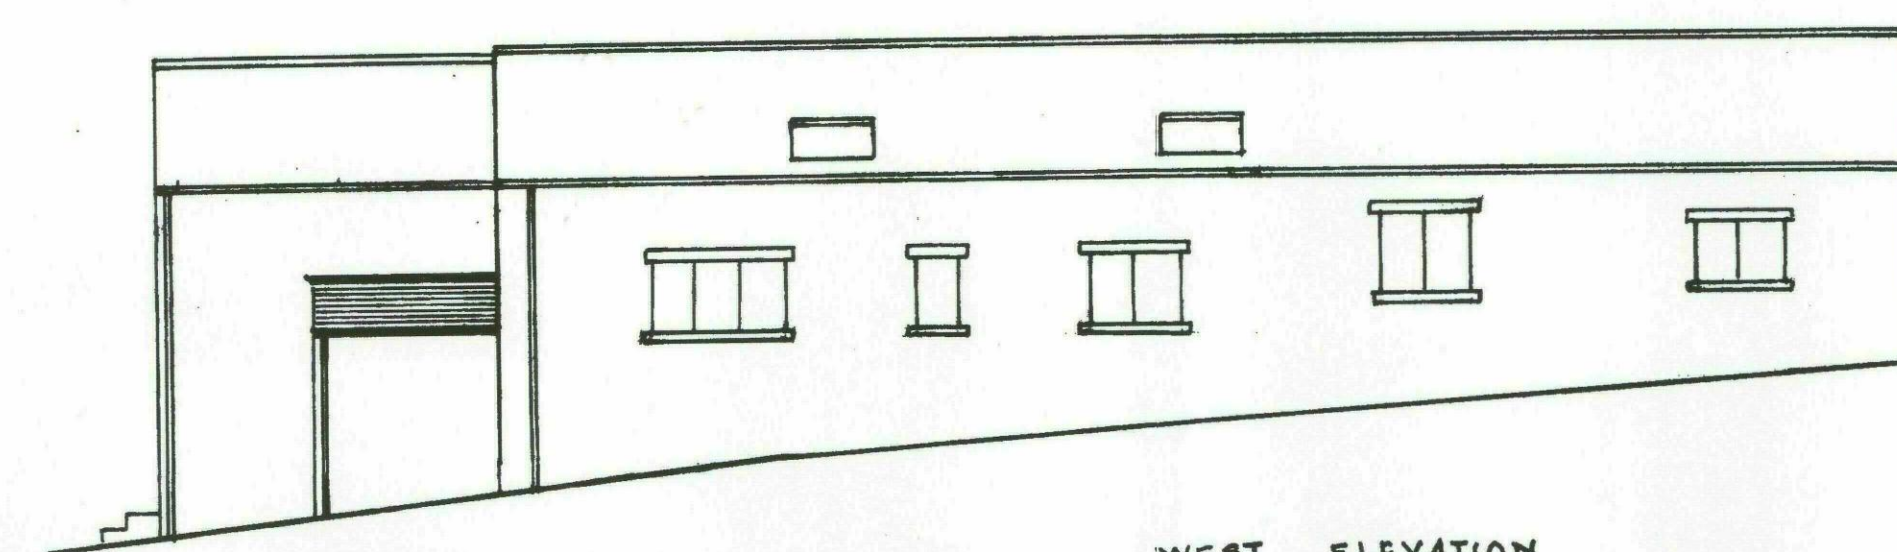


WEST ELEVATION

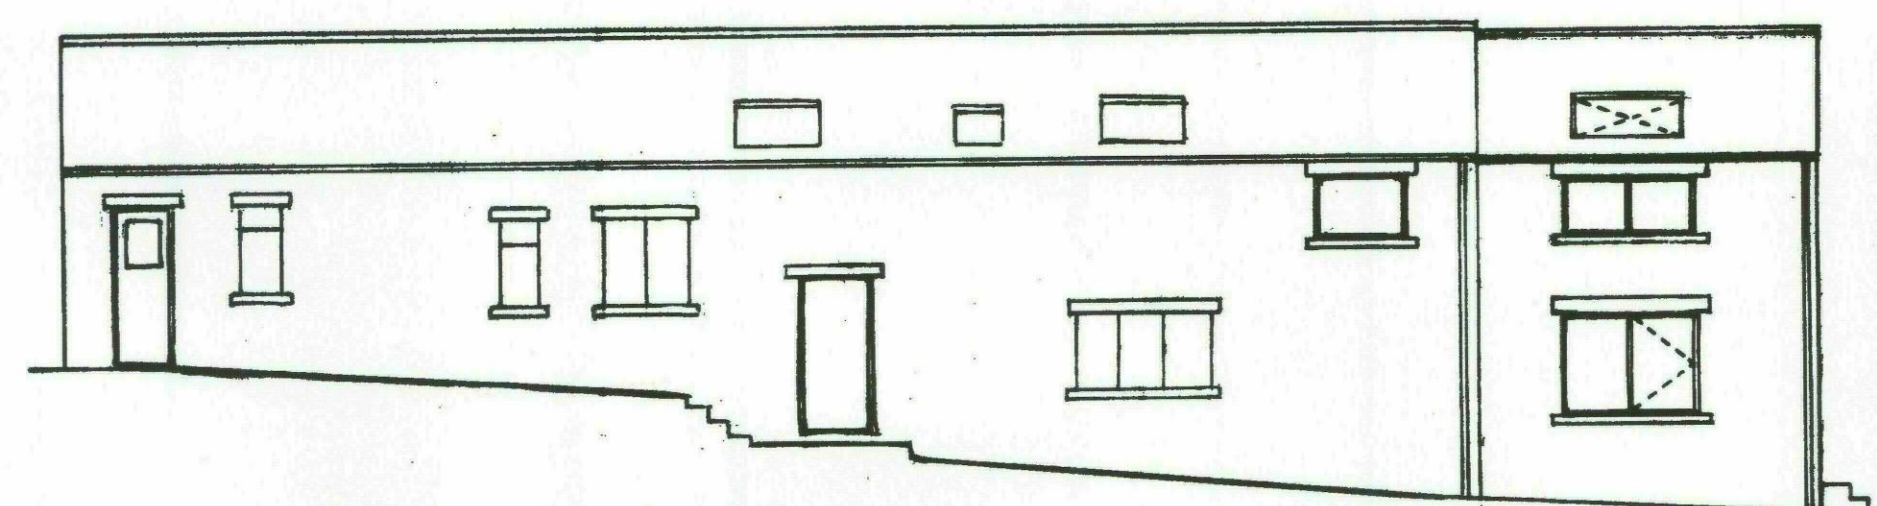


EAST ELEVATION

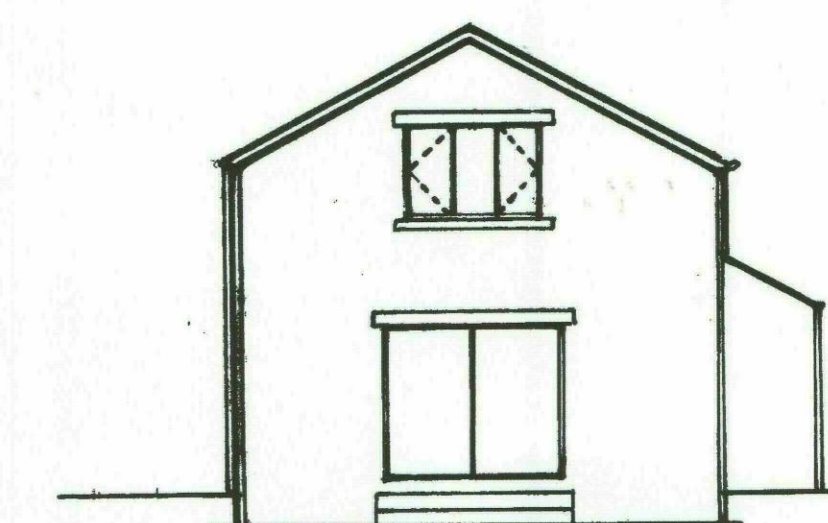


NORTH ELEVATION

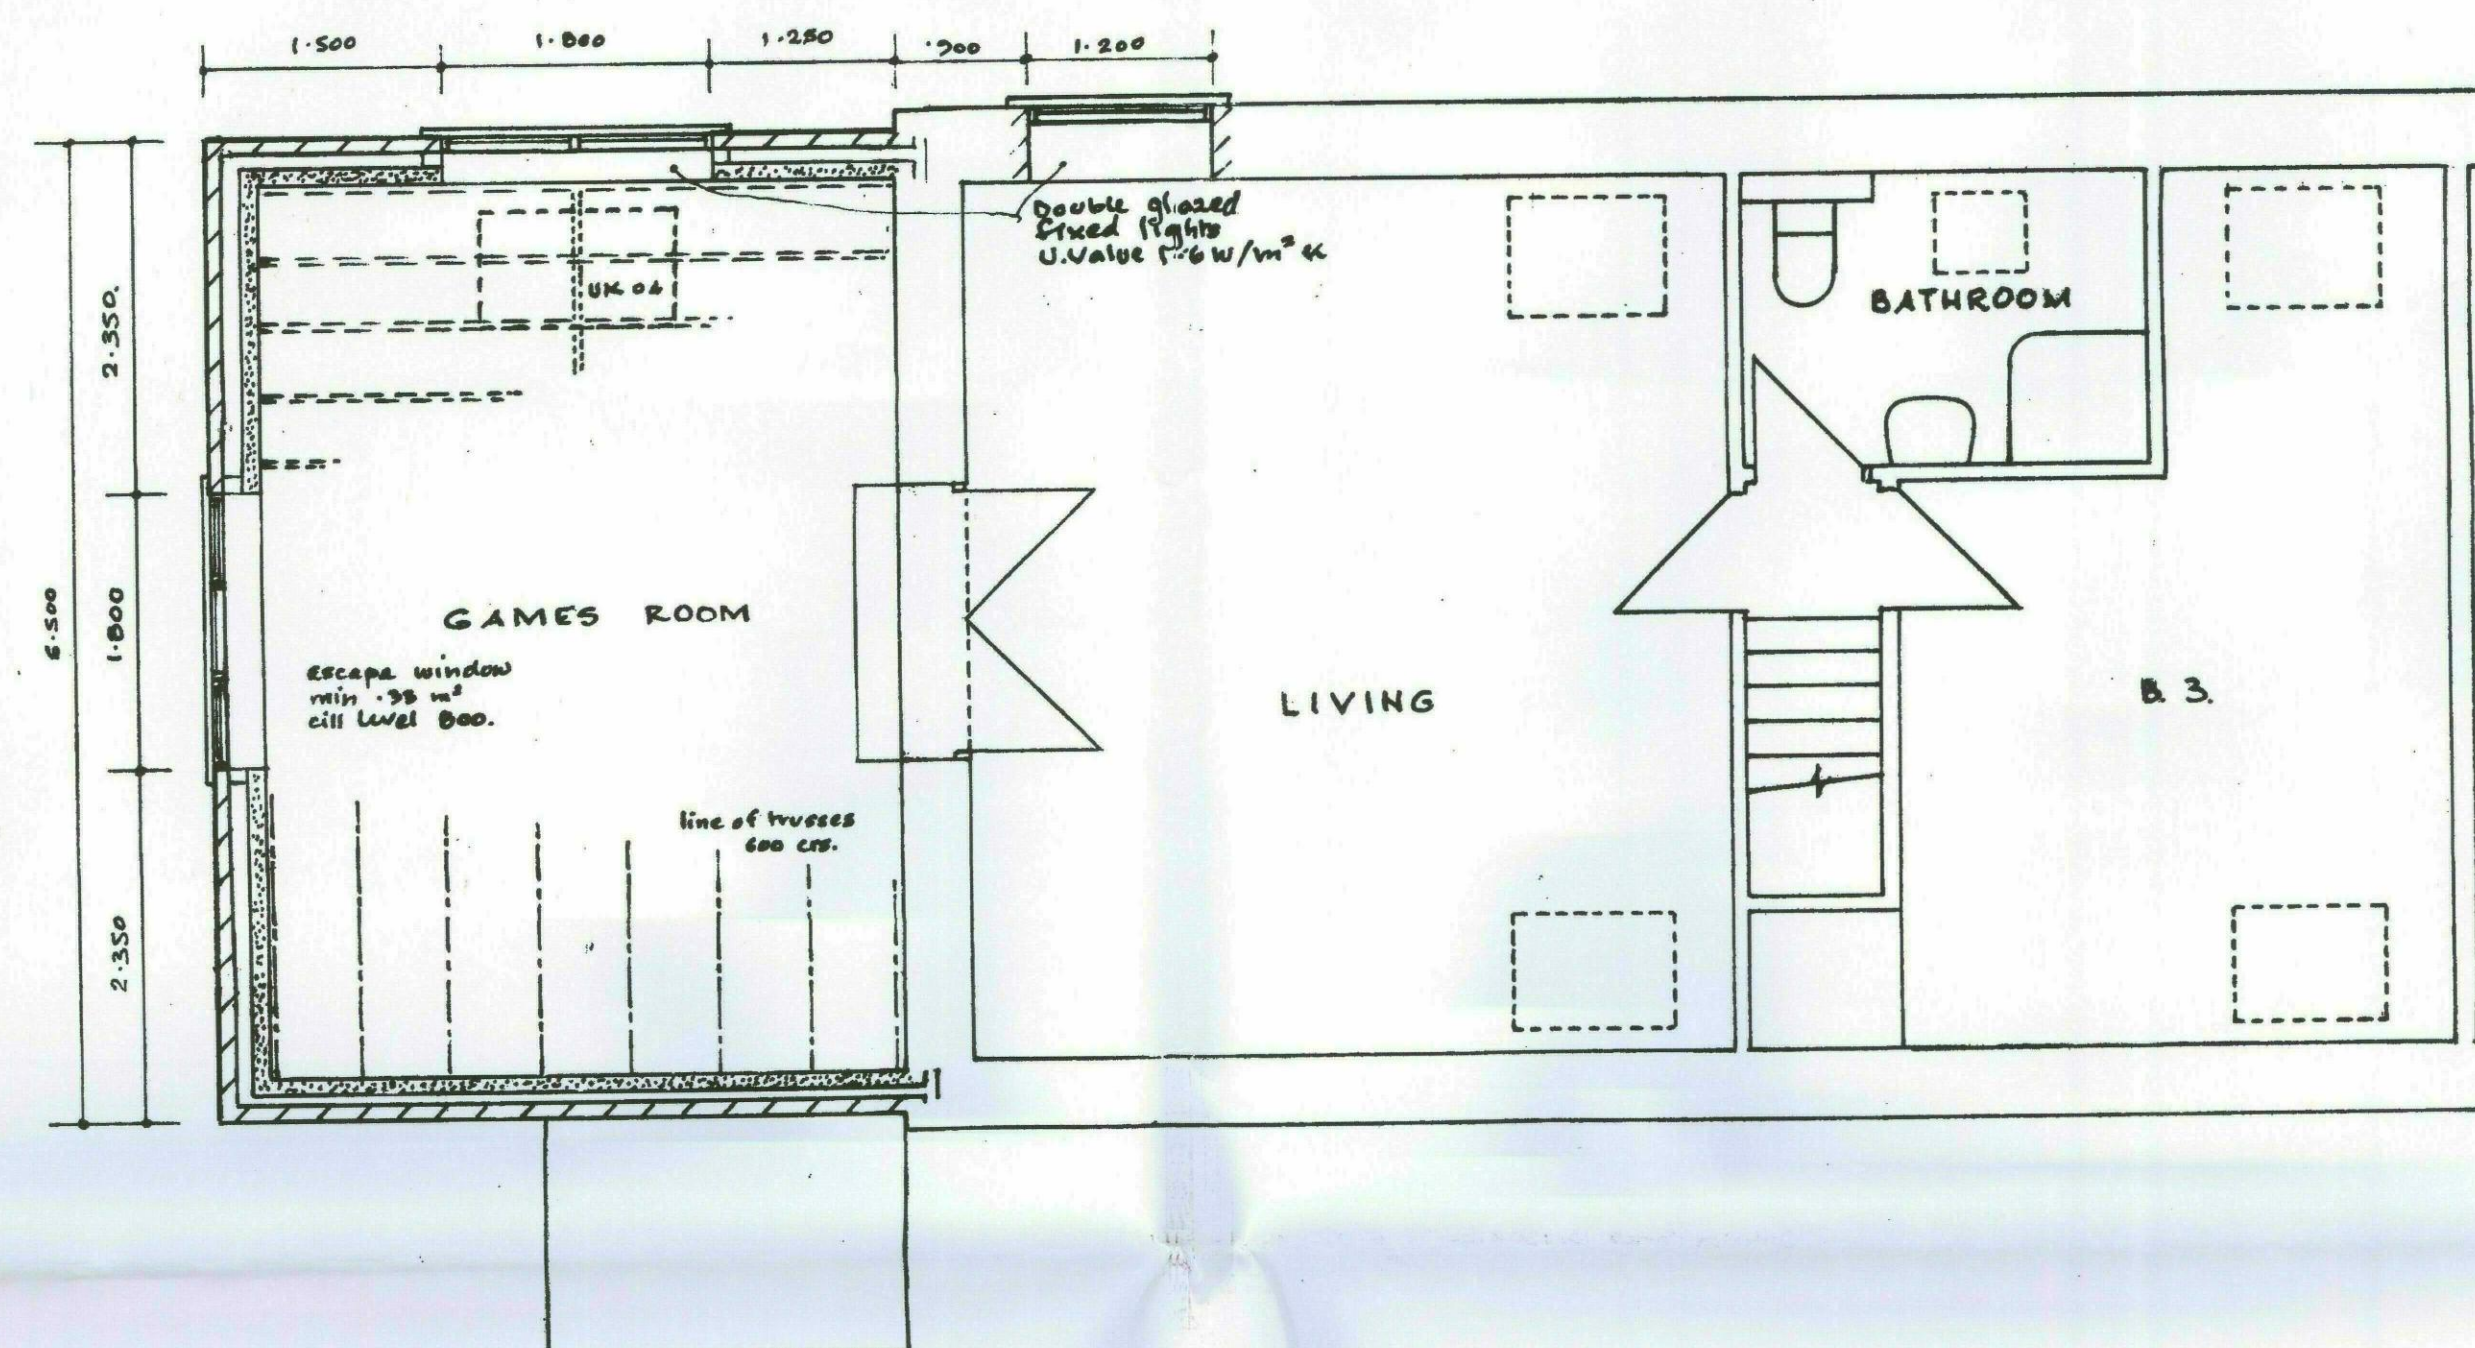


MEZZANINE FLOOR

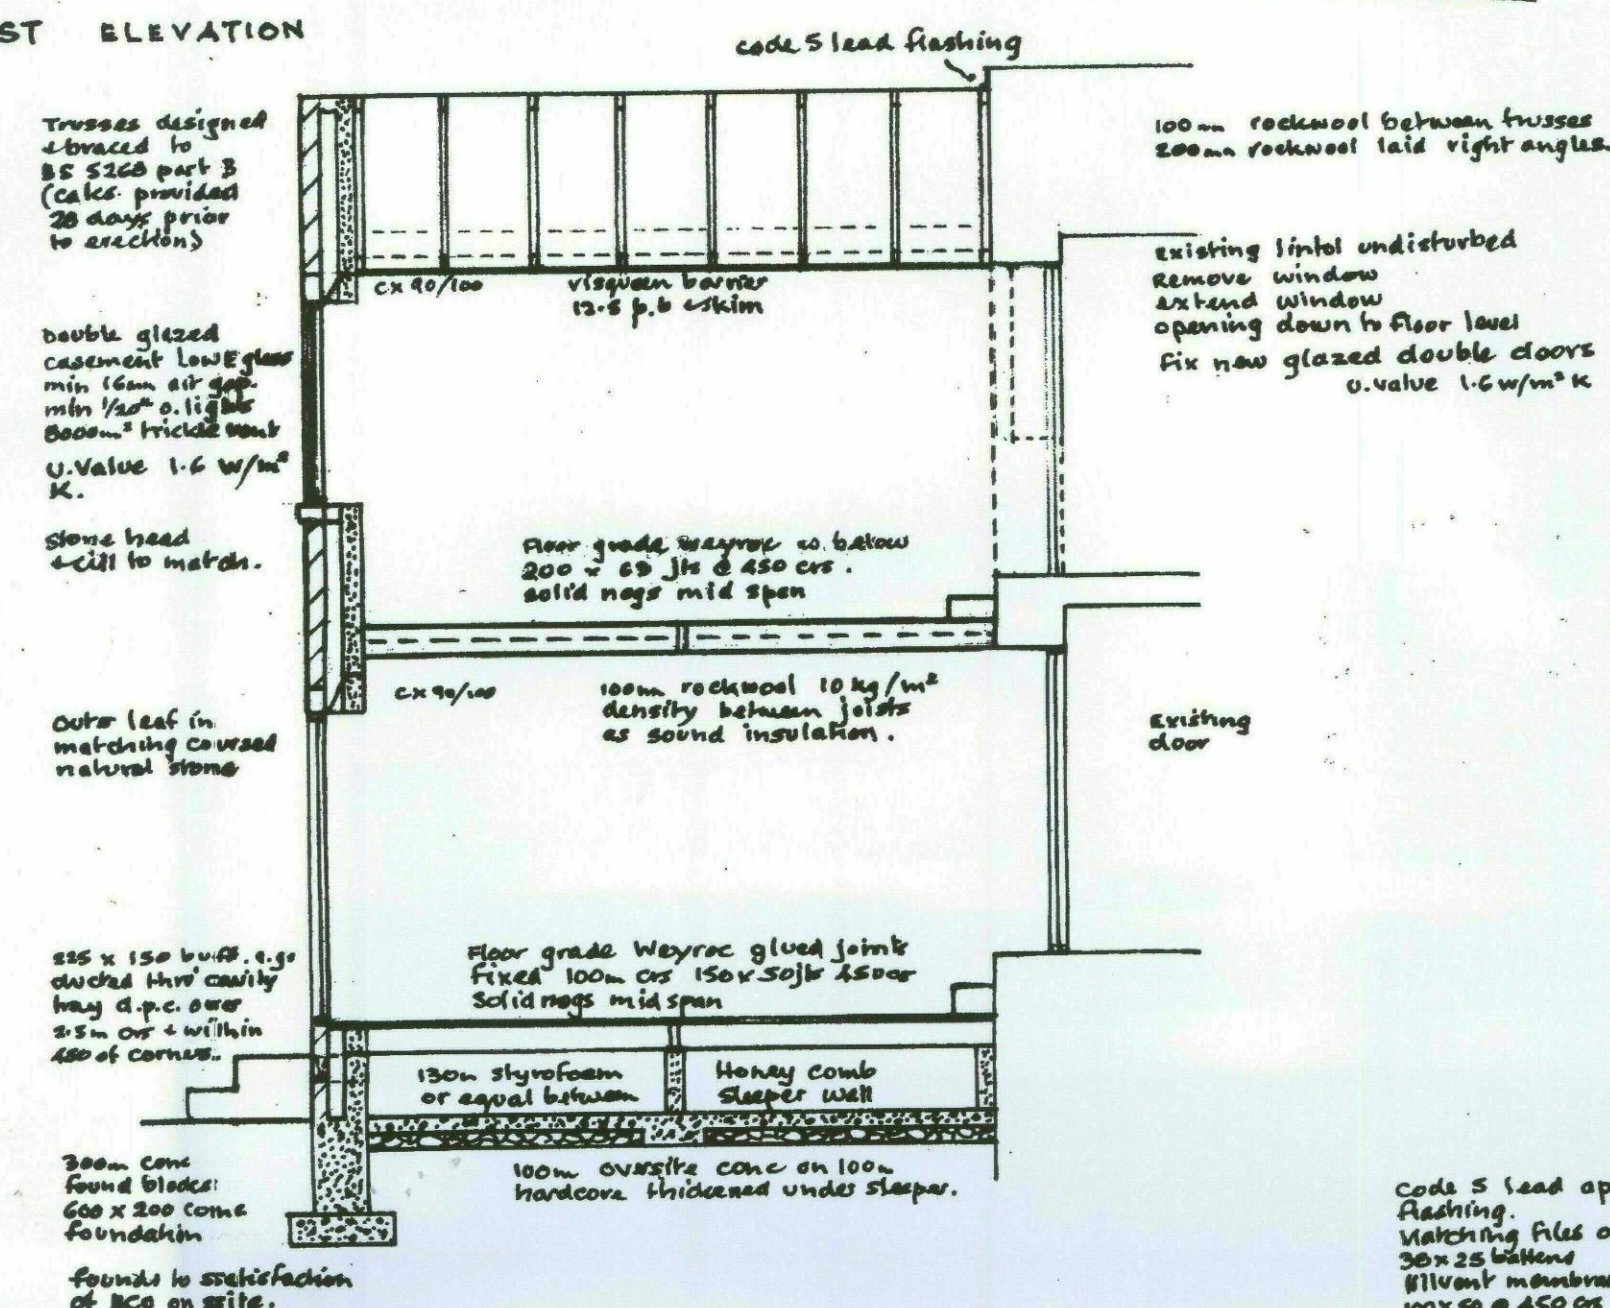


SECTION

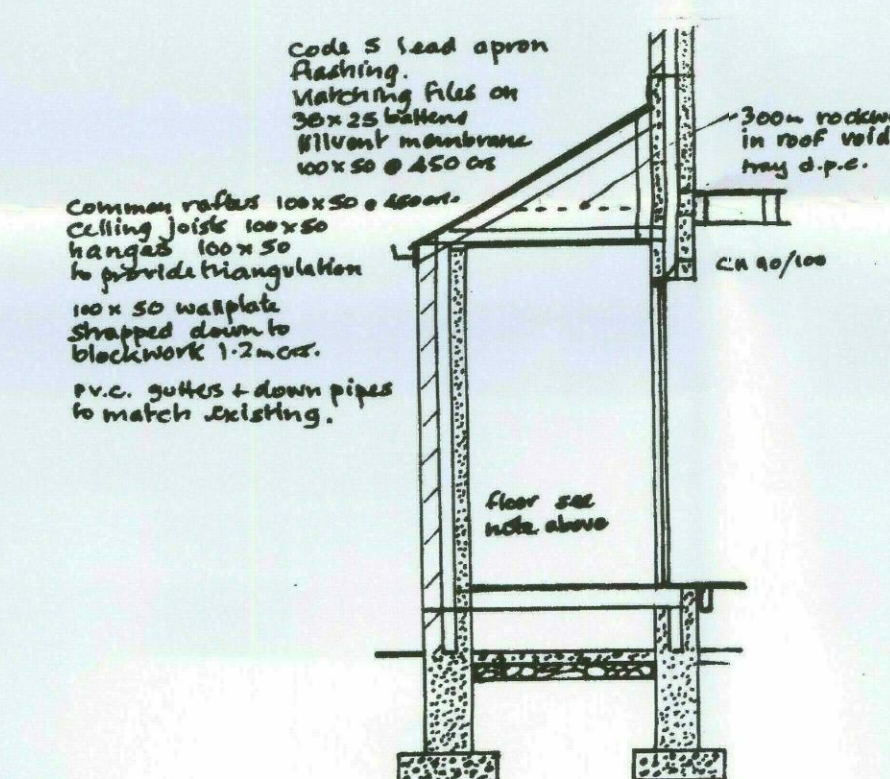

SECTION

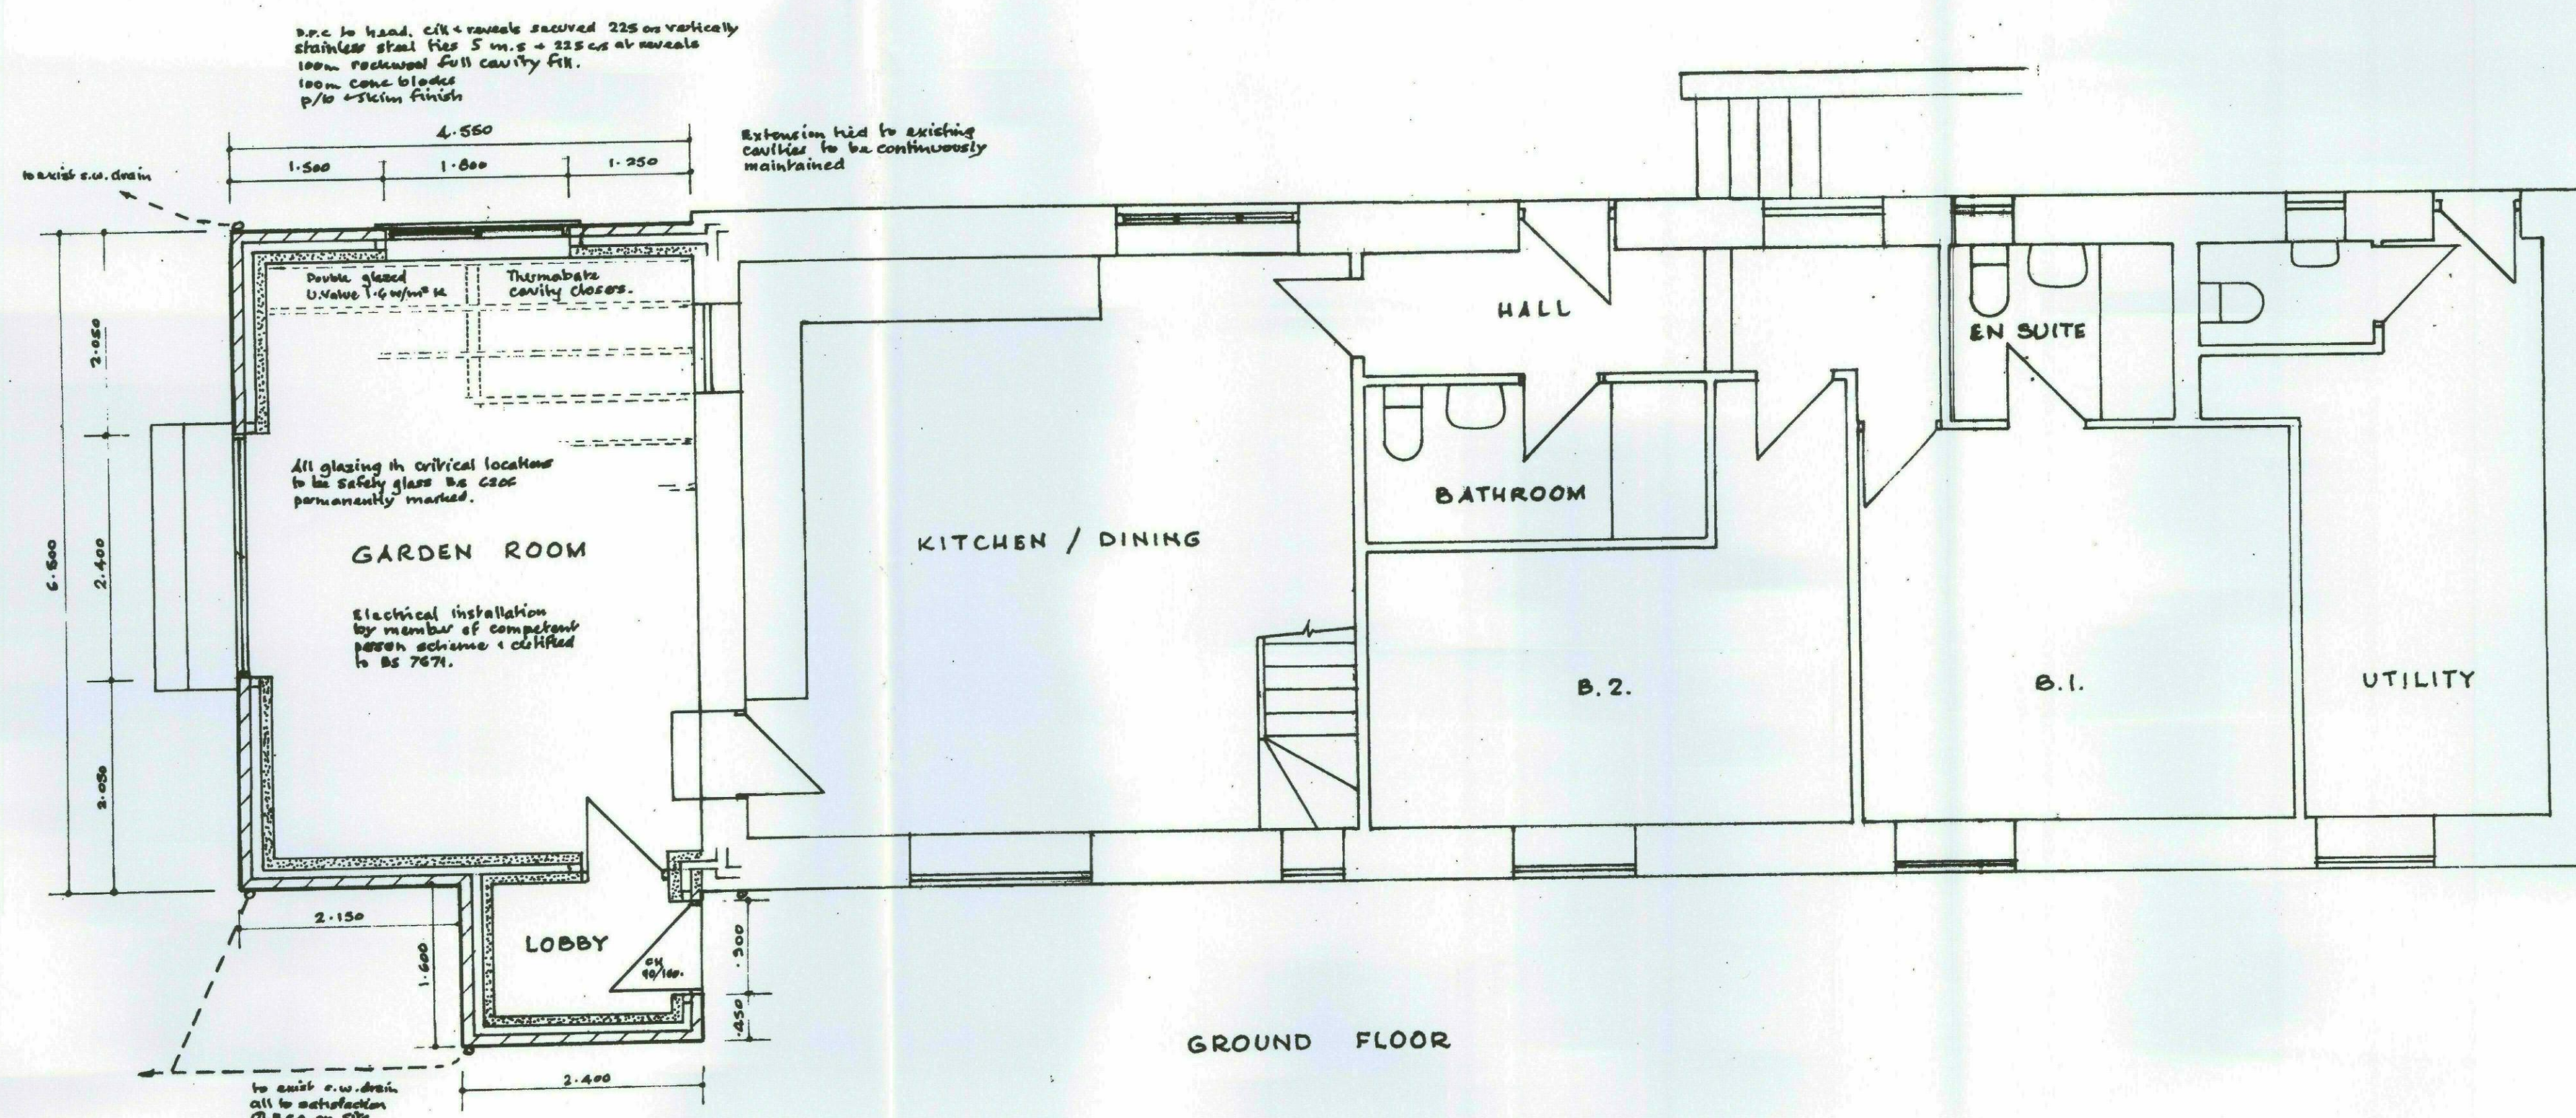

GROUND FLOOR

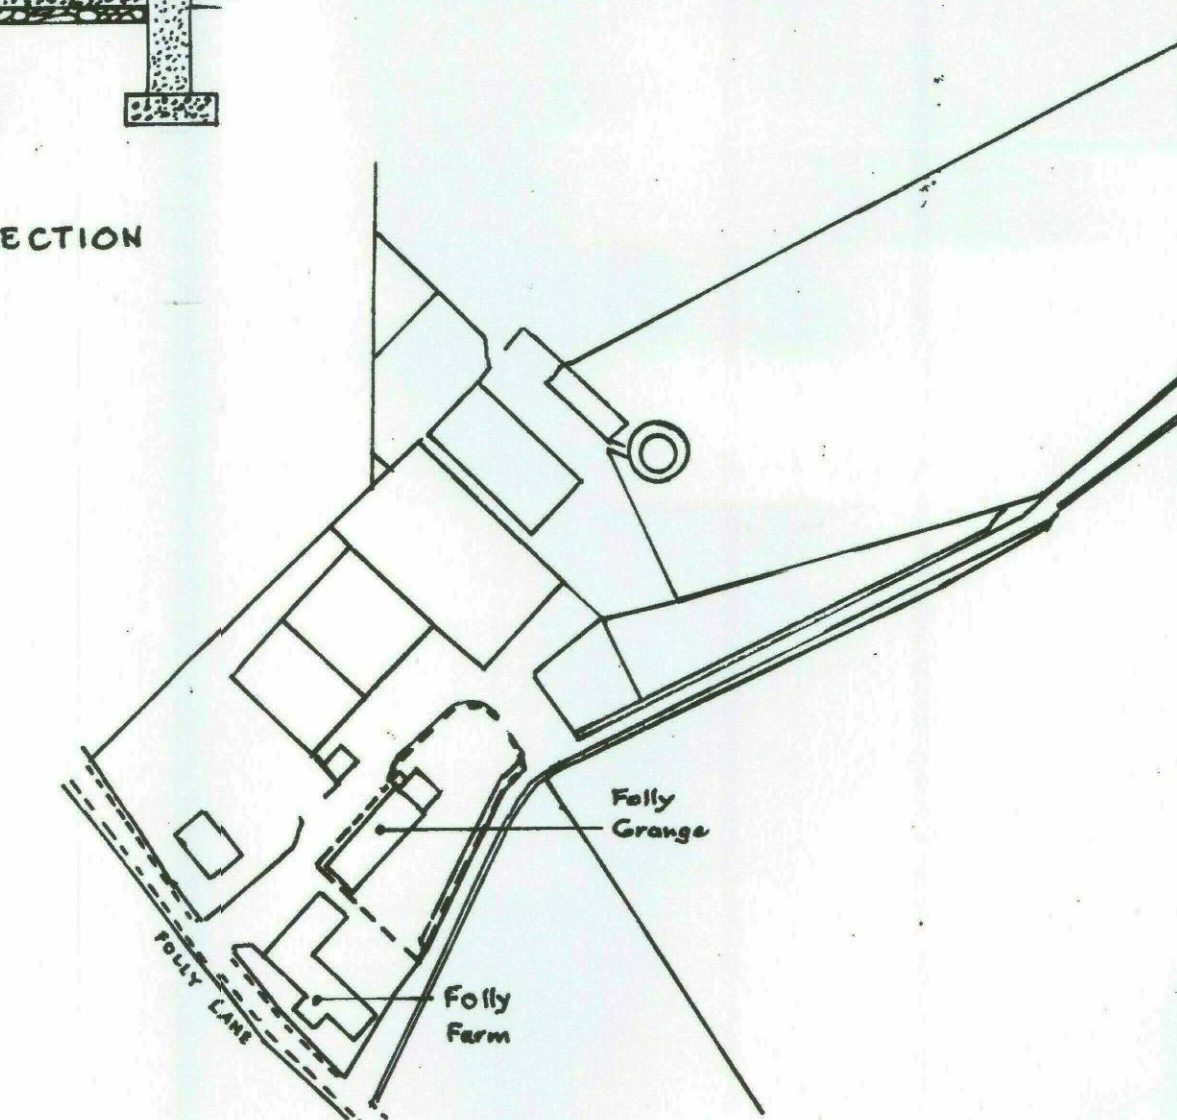

SITE PLAN 1/1250.