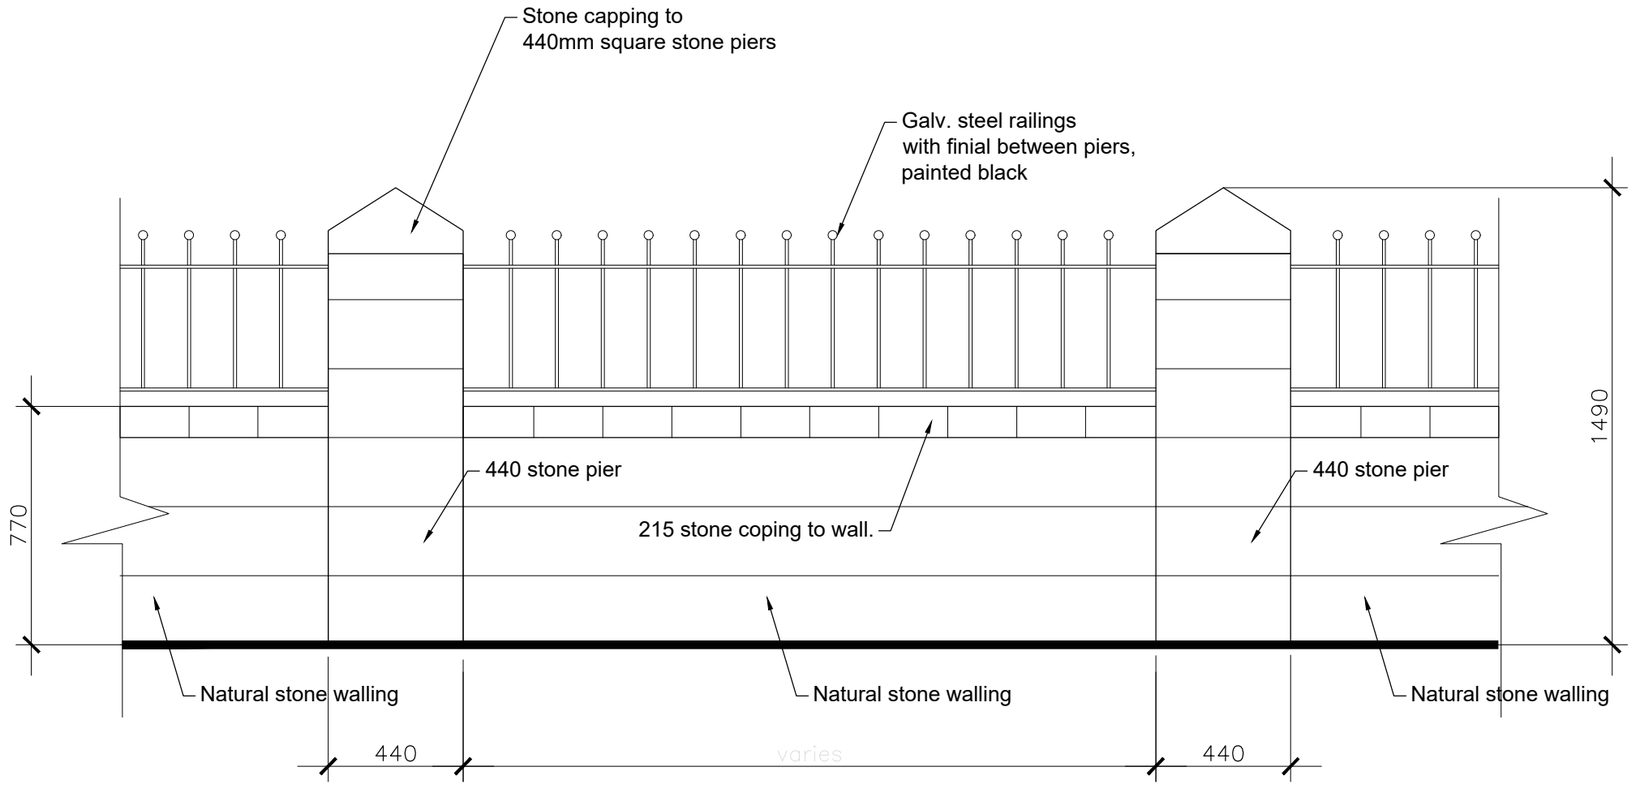


0 200 400 600 800 1000mm

SCALE 1:20

Client	Mr & Mrs Kane			
Drawing Title	Proposed boundary wall detail			
Address	2 Bence Lane Barnsley	S75 5NX		
Drawing Number	019			
Drawing Status	Planning			
Scale	1:20	Sheet Size	A3	Date 01-05-2023