



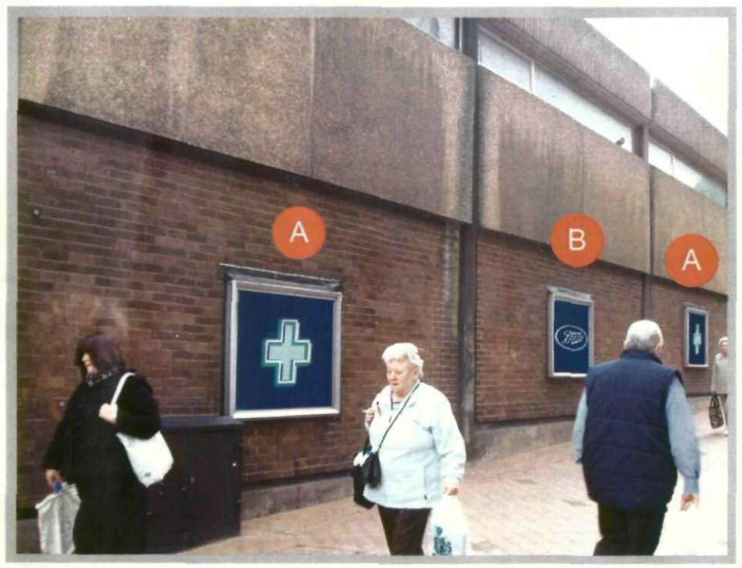

ELEVATION 002- Existing

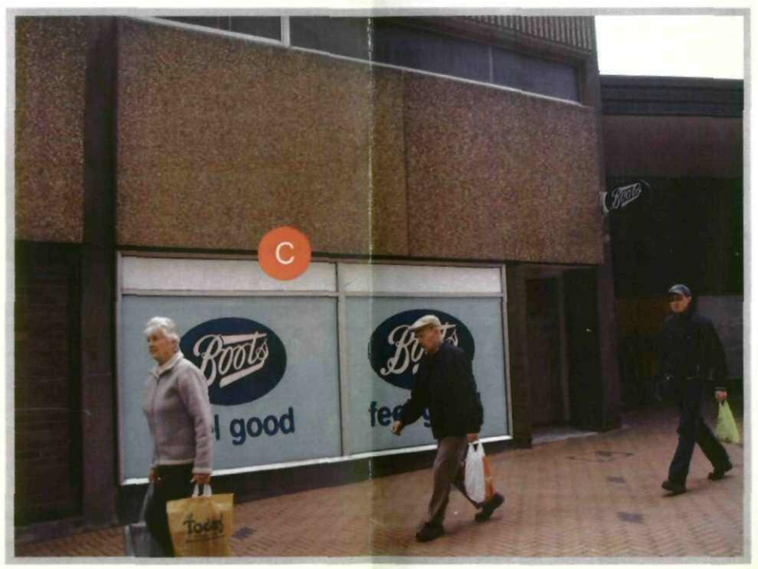



ELEVATION 002- Proposed

ADDITIONAL INFORMATION

Dark Blue- to match Pantone 280c

Green - to match Pantone 346c

Dark Green- to match Pantone 348c

White- to match BS 00 E 55

SIGNAGE DETAIL

A Externally applied **blue vinyl** with centrally positioned green **'Pharmacy'** cross

B Externally applied **blue vinyl** with centrally positioned Dark blue **'Boots'** lozenge


C Externally applied **'feel good'** vinyl

* Signage Manufacturer to perform site survey prior to production of signs

0045 /M02/ELEVATION 002/ REV B

L&H

BOOTS THE CHEMISTS
FASCIA REPLACEMENT PROGRAMME 09-10
45 BARNSLEY
N5037
23.11.09

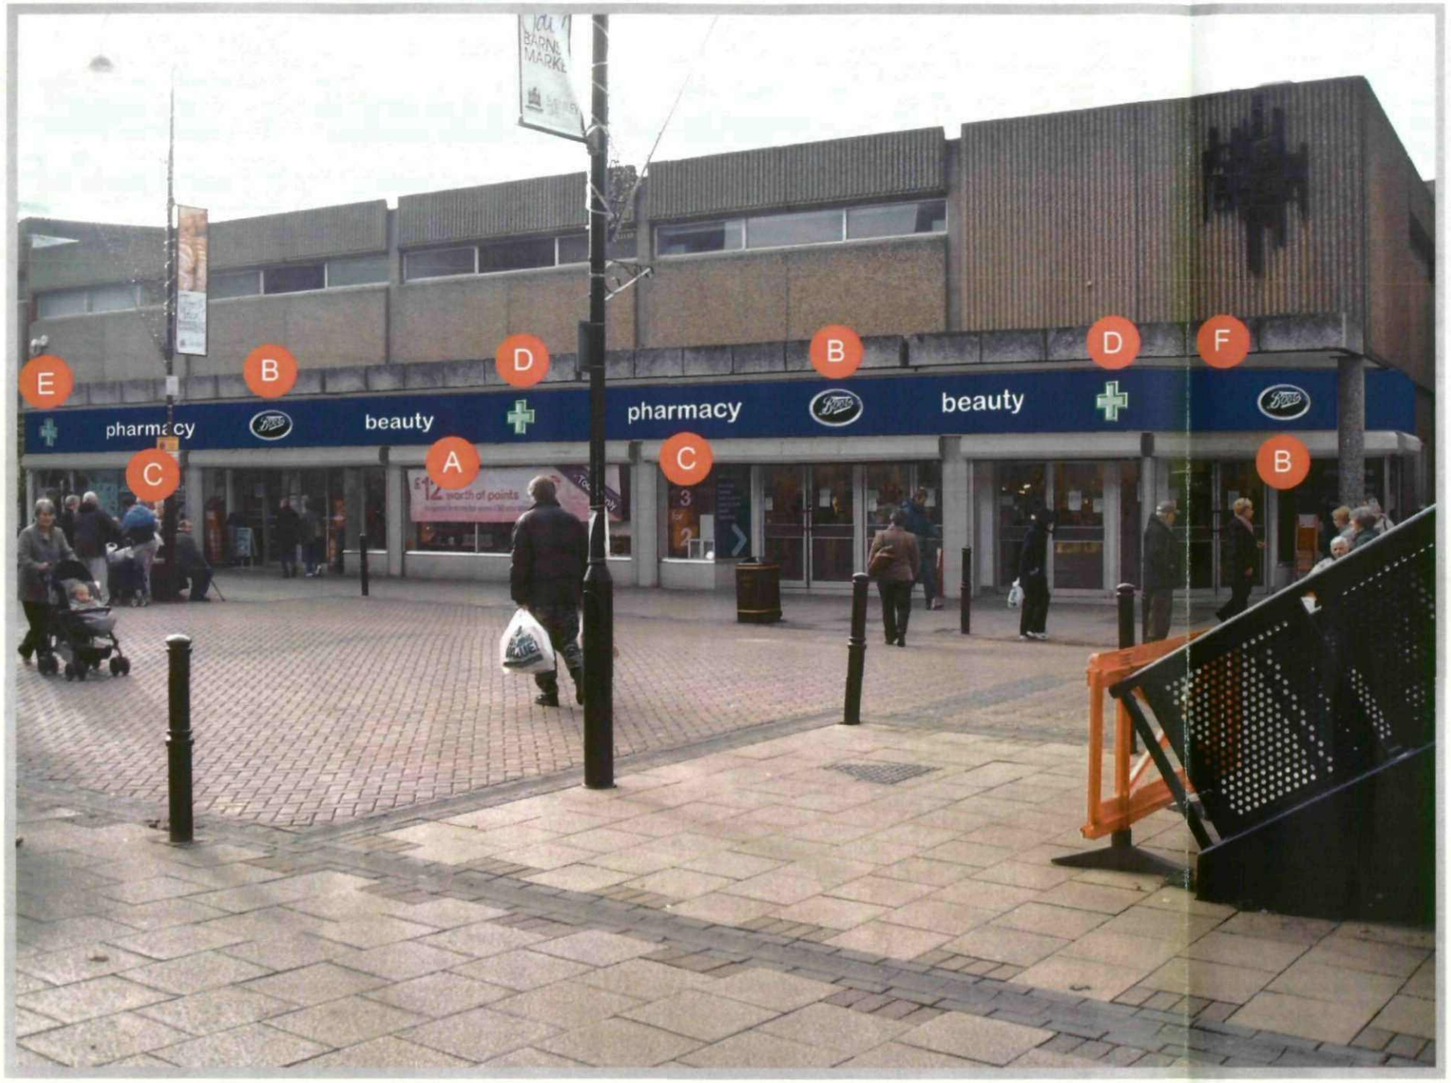



ELEVATION 001- Existing

ADDITIONAL INFORMATION

Dark Blue- to match Pantone 280c

Green - to match Pantone 346c

Dark Green- to match Pantone 348c

White- to match BS 00 E 55

ELEVATION 001- Proposed

SIGNAGE DETAIL

A 26360mm x 900mm x 3mm thick aluminium fascia board

B Size D (1036mm x 635mm) internally illuminate lozenge with vinyl vignette surround applied to fascia

C 248mm high vinyl 'pharmacy' & 'beauty' lettering

D Vinyl applied green cross to fascia to match Pantone 346c & 348c

E Projecting acrylic 'Pharmacy' cross (to match Pantone 346c and 348c) internally illuminated with LED lighting. 570mm x 570mm

F 3750mm x 900mm x 3mm thick aluminium fascia board

* Signage Manufacturer to perform site survey prior to production of signs

0045 /M01/ELEVATION 001/ REV B

L&H

BOOTS THE CHEMISTS
FASCIA REPLACEMENT PROGRAMME 09-10
45 BARNSLEY
N5037
23.11.09