
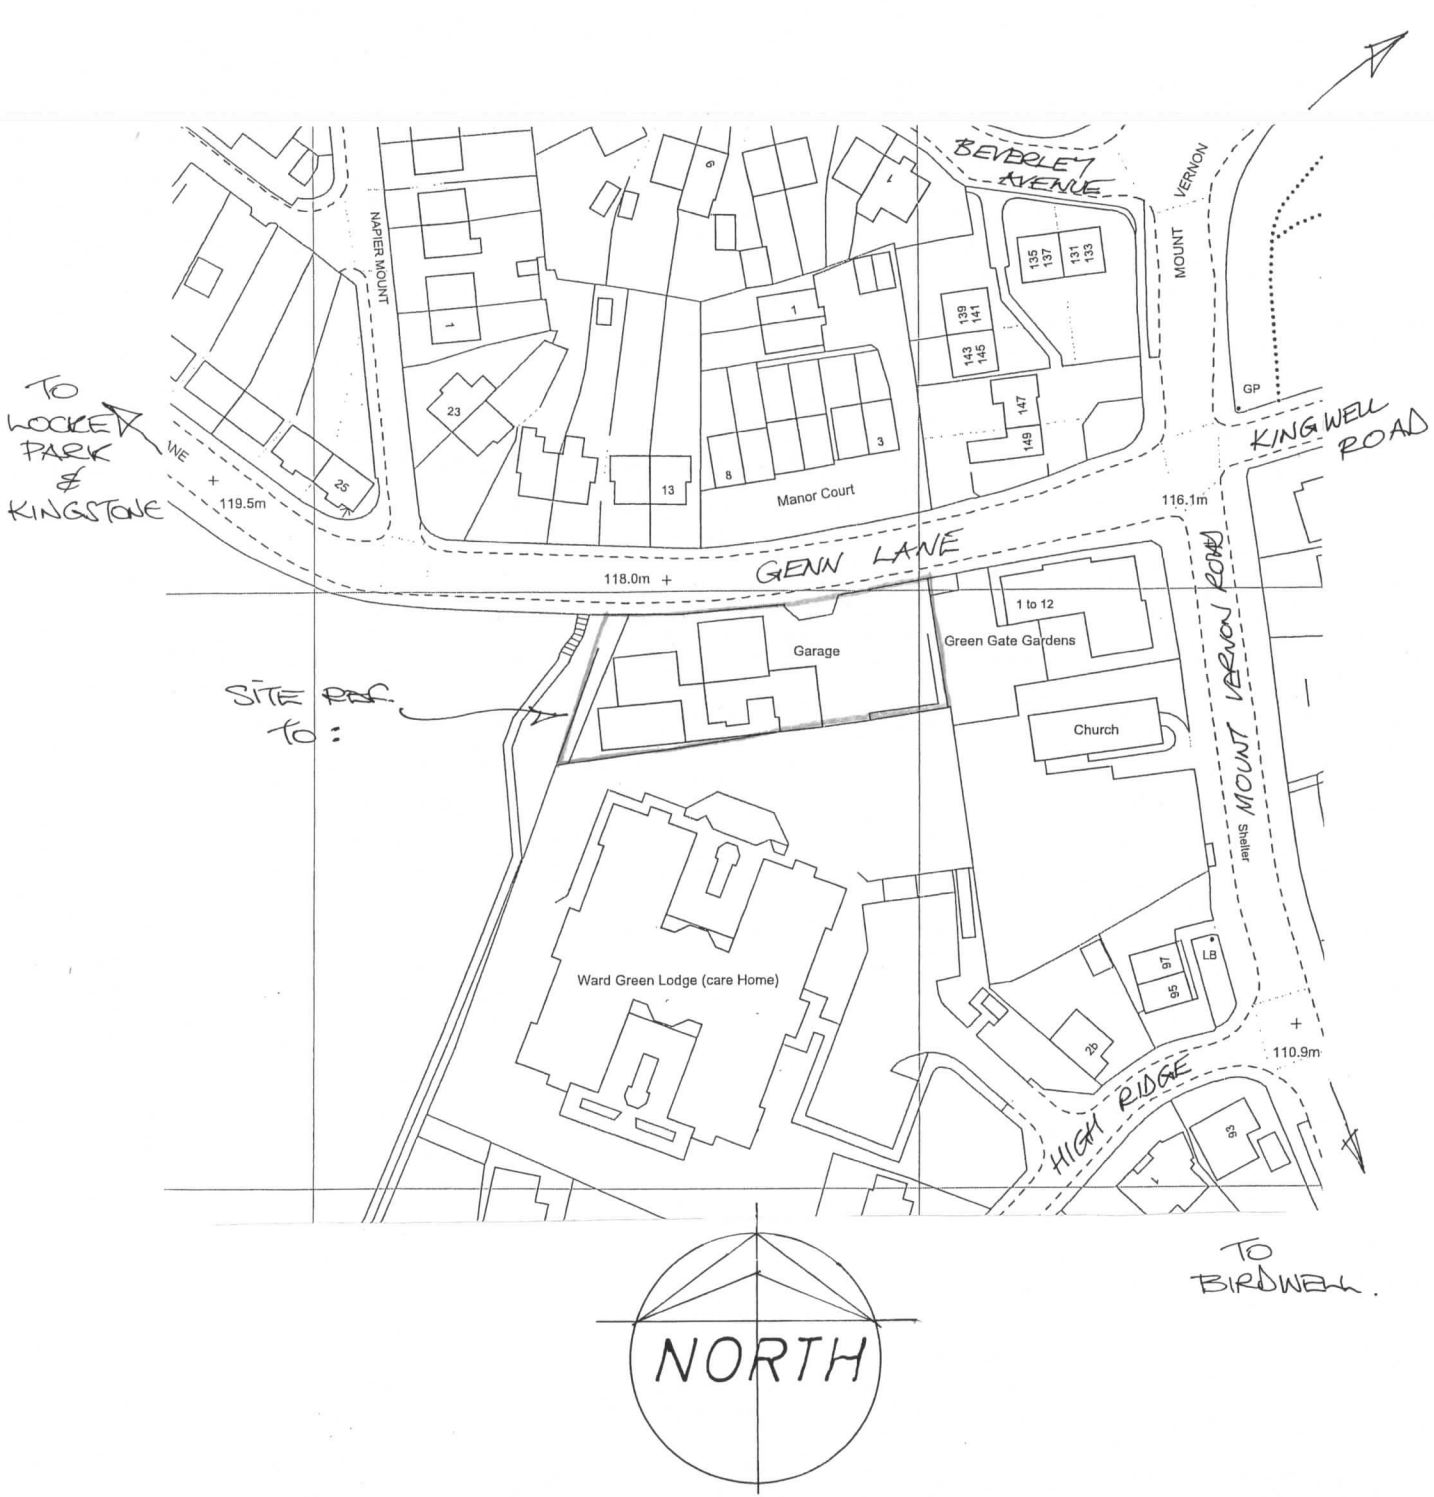


Rev	Notes	Date

Garry Greetham Associates
Residential Design Consultant
Westwood House
18 Carr Lane
Tankersley
Barnsley S75 3BE
Tel(01226)746573

PROJECT	Residential Development
CLIENT	Mr. J. Hoyland
TITLE	Location Layout
ADDRESS	Furniture Interiors Ltd Genn Lane, Ward Green, Barnsley. S70 6TF
DRAWN BY	ggg
SCALE	1:1250
DATE	Oct 19
DRAWING No	910-01
REV	

Member of the Chartered Institute of Architectural Technologists

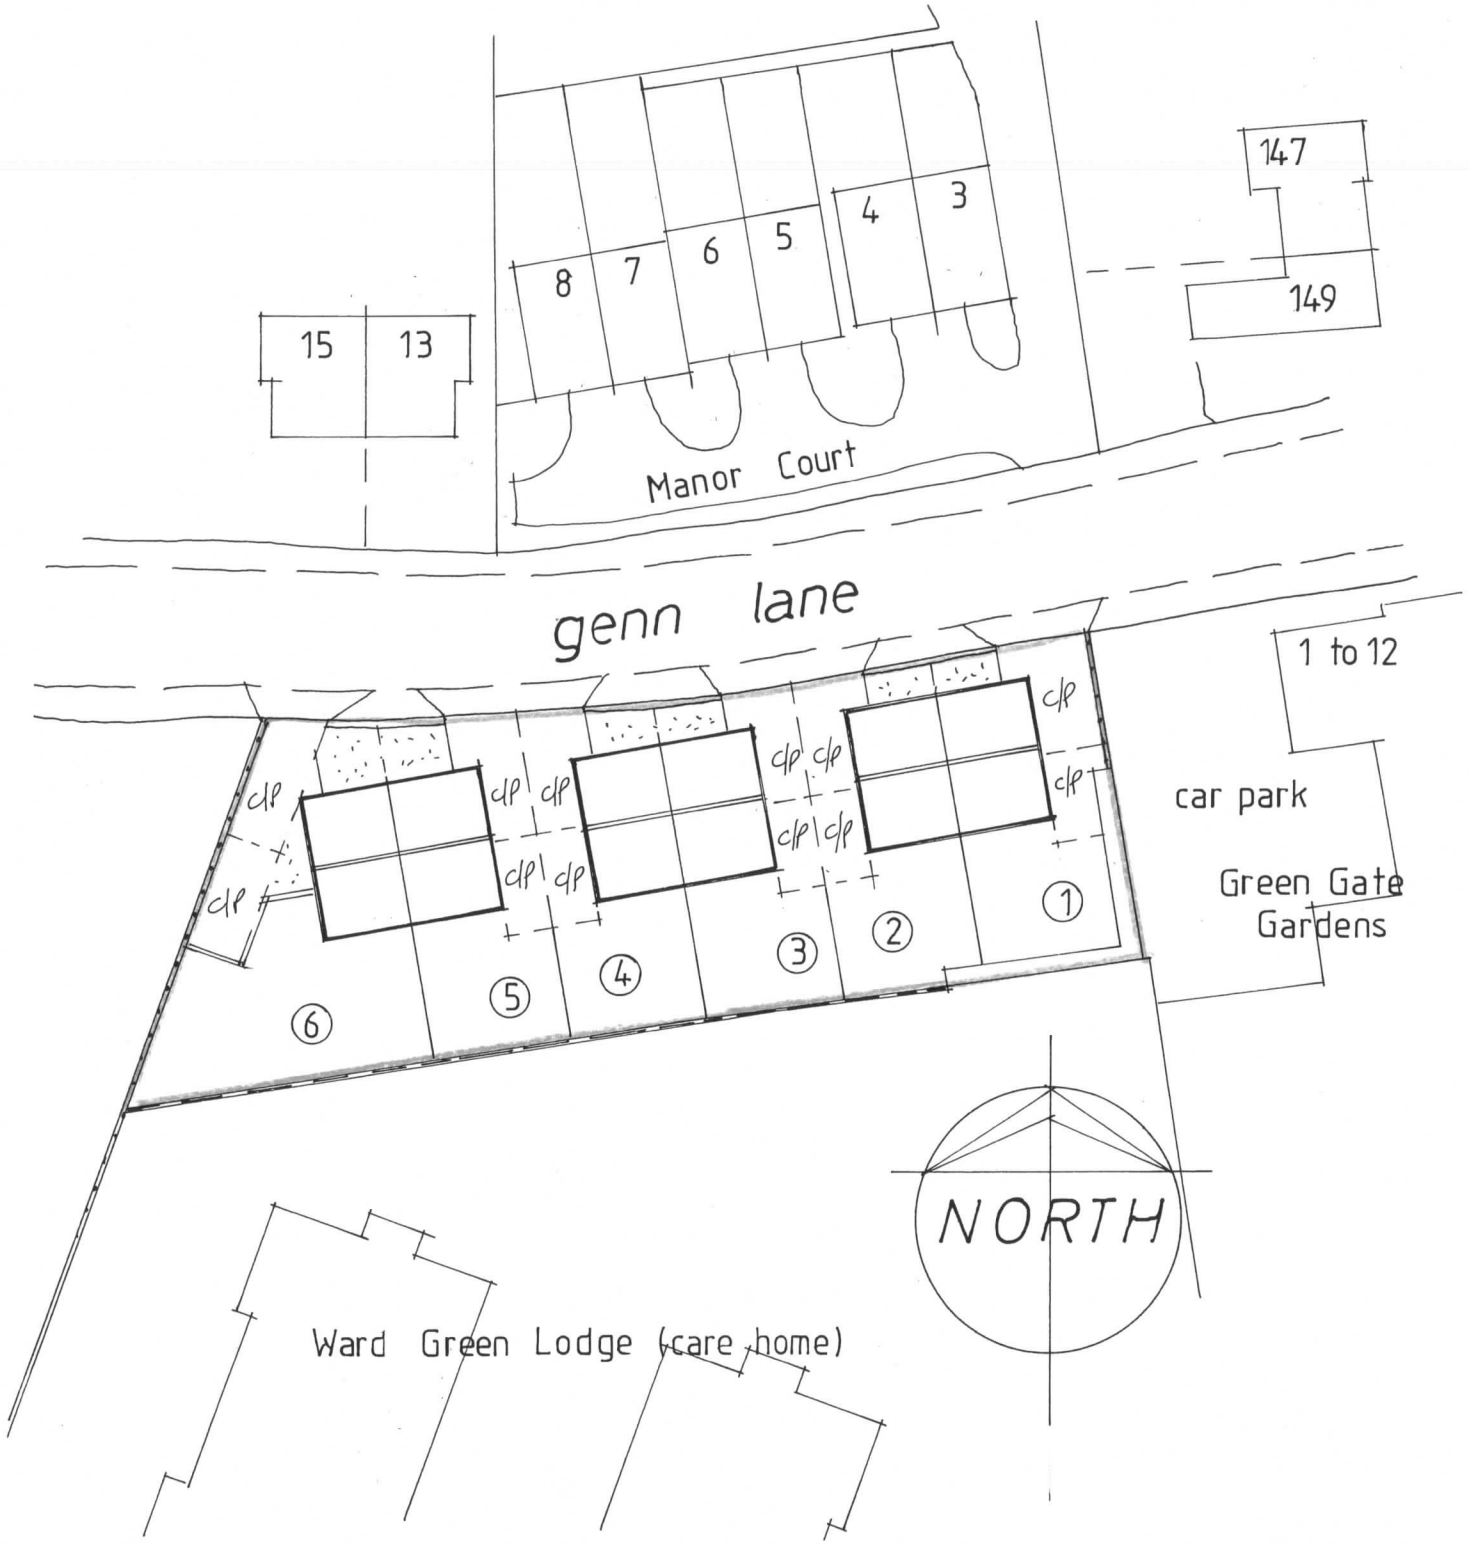

Rev	Notes	Date

Planning:

Garry Greetham Associates
Residential Design Consultant
Westwood House
18 Carr Lane
Tankersley
Barnsley S75 3BE
Tel(01226)746573

PROJECT	Residential Development
CLIENT	Mr. J. Hoyland
TITLE	Indicative Scheme
ADDRESS	Furniture Interiors Ltd Genn Lane, Ward Green, Barnsley. S70 6TF
DRAWN BY	ggg
SCALE	1:500
DATE	Oct 19
DRAWING No	910-02
REV	

Member of the Chartered Institute of Architectural Technologists