
© THESE DRAWINGS ARE THE COPYRIGHT OF OAKWORTH HOMES LTD. NO PART OF THESE DRAWINGS ARE TO BE COPIED OR REPODUCED WITHOUT THE WRITTEN CONSENT OF THE DESIGNER.


OAKWORTH HOMES
Oakworth Homes Ltd.
Sustainable Building Centre.
35 Handsworth Road, Handsworth, Sheffield. S9 4AA.
Tel: 0870 85 007 85 - Fax: 0114 243 8150

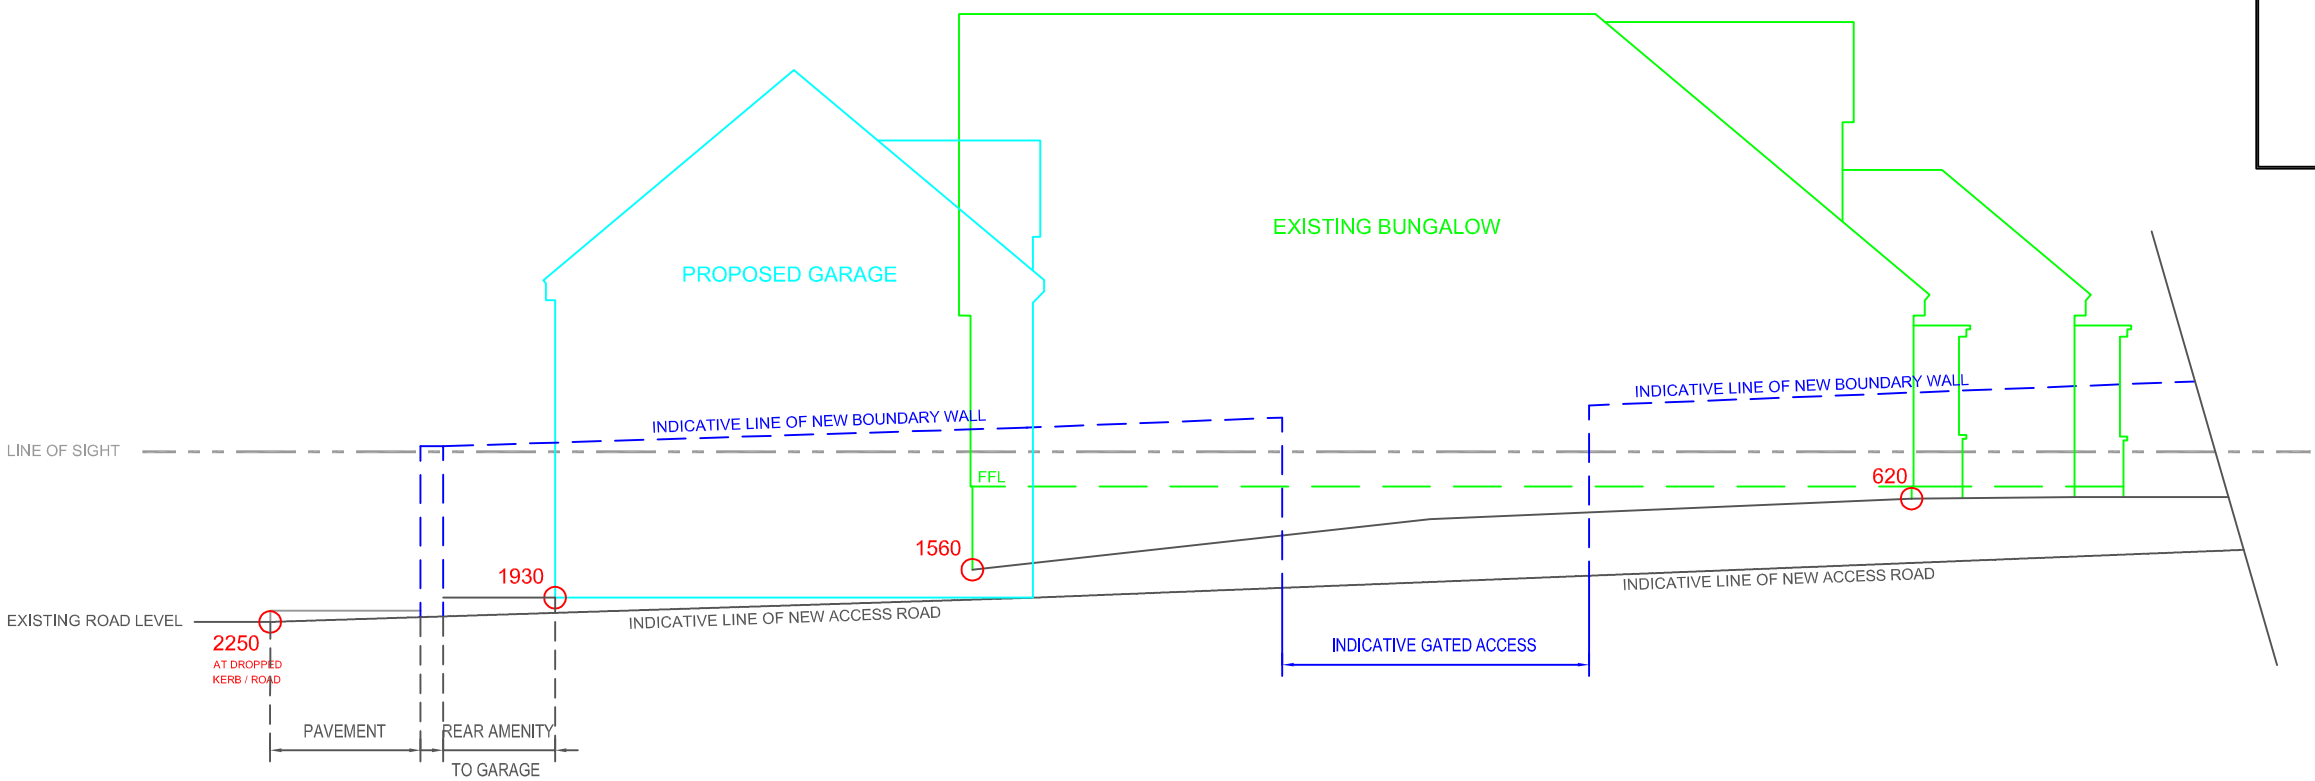

Site Section B-B:

LEGEND:

- FENCE / WALL - EXISTING
- FENCE / WALL - PROPOSED
- EXISTING BUNGALOW
- PROPOSED GARAGE
- 620 SITE LEVEL INFO

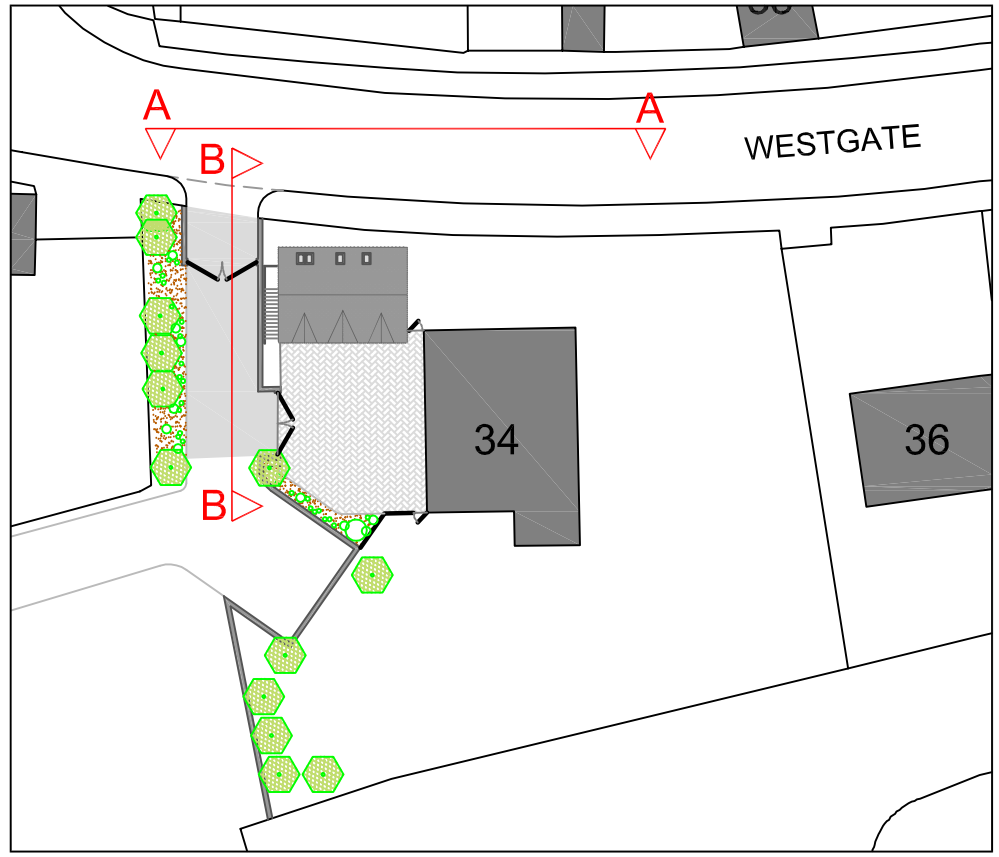

SECTION MAP -1:500 SCALE:

Client:	WM Property Development	**Site Address:**	'Kilnclaye'; 34, Westgate. MONK BRETTON. Barnsley. S71 2DJ.		
Customer Reference:	6101	**Drawing Title:**	Site Section B-B		
		Scale:	1:100	**Drawing No:**	A010
Project Name:	Proposed Dormer Garage Development.	**Date:**	July 2011	**Revision:**	
		Drawn By:	EF	**Checked By:**	JC