
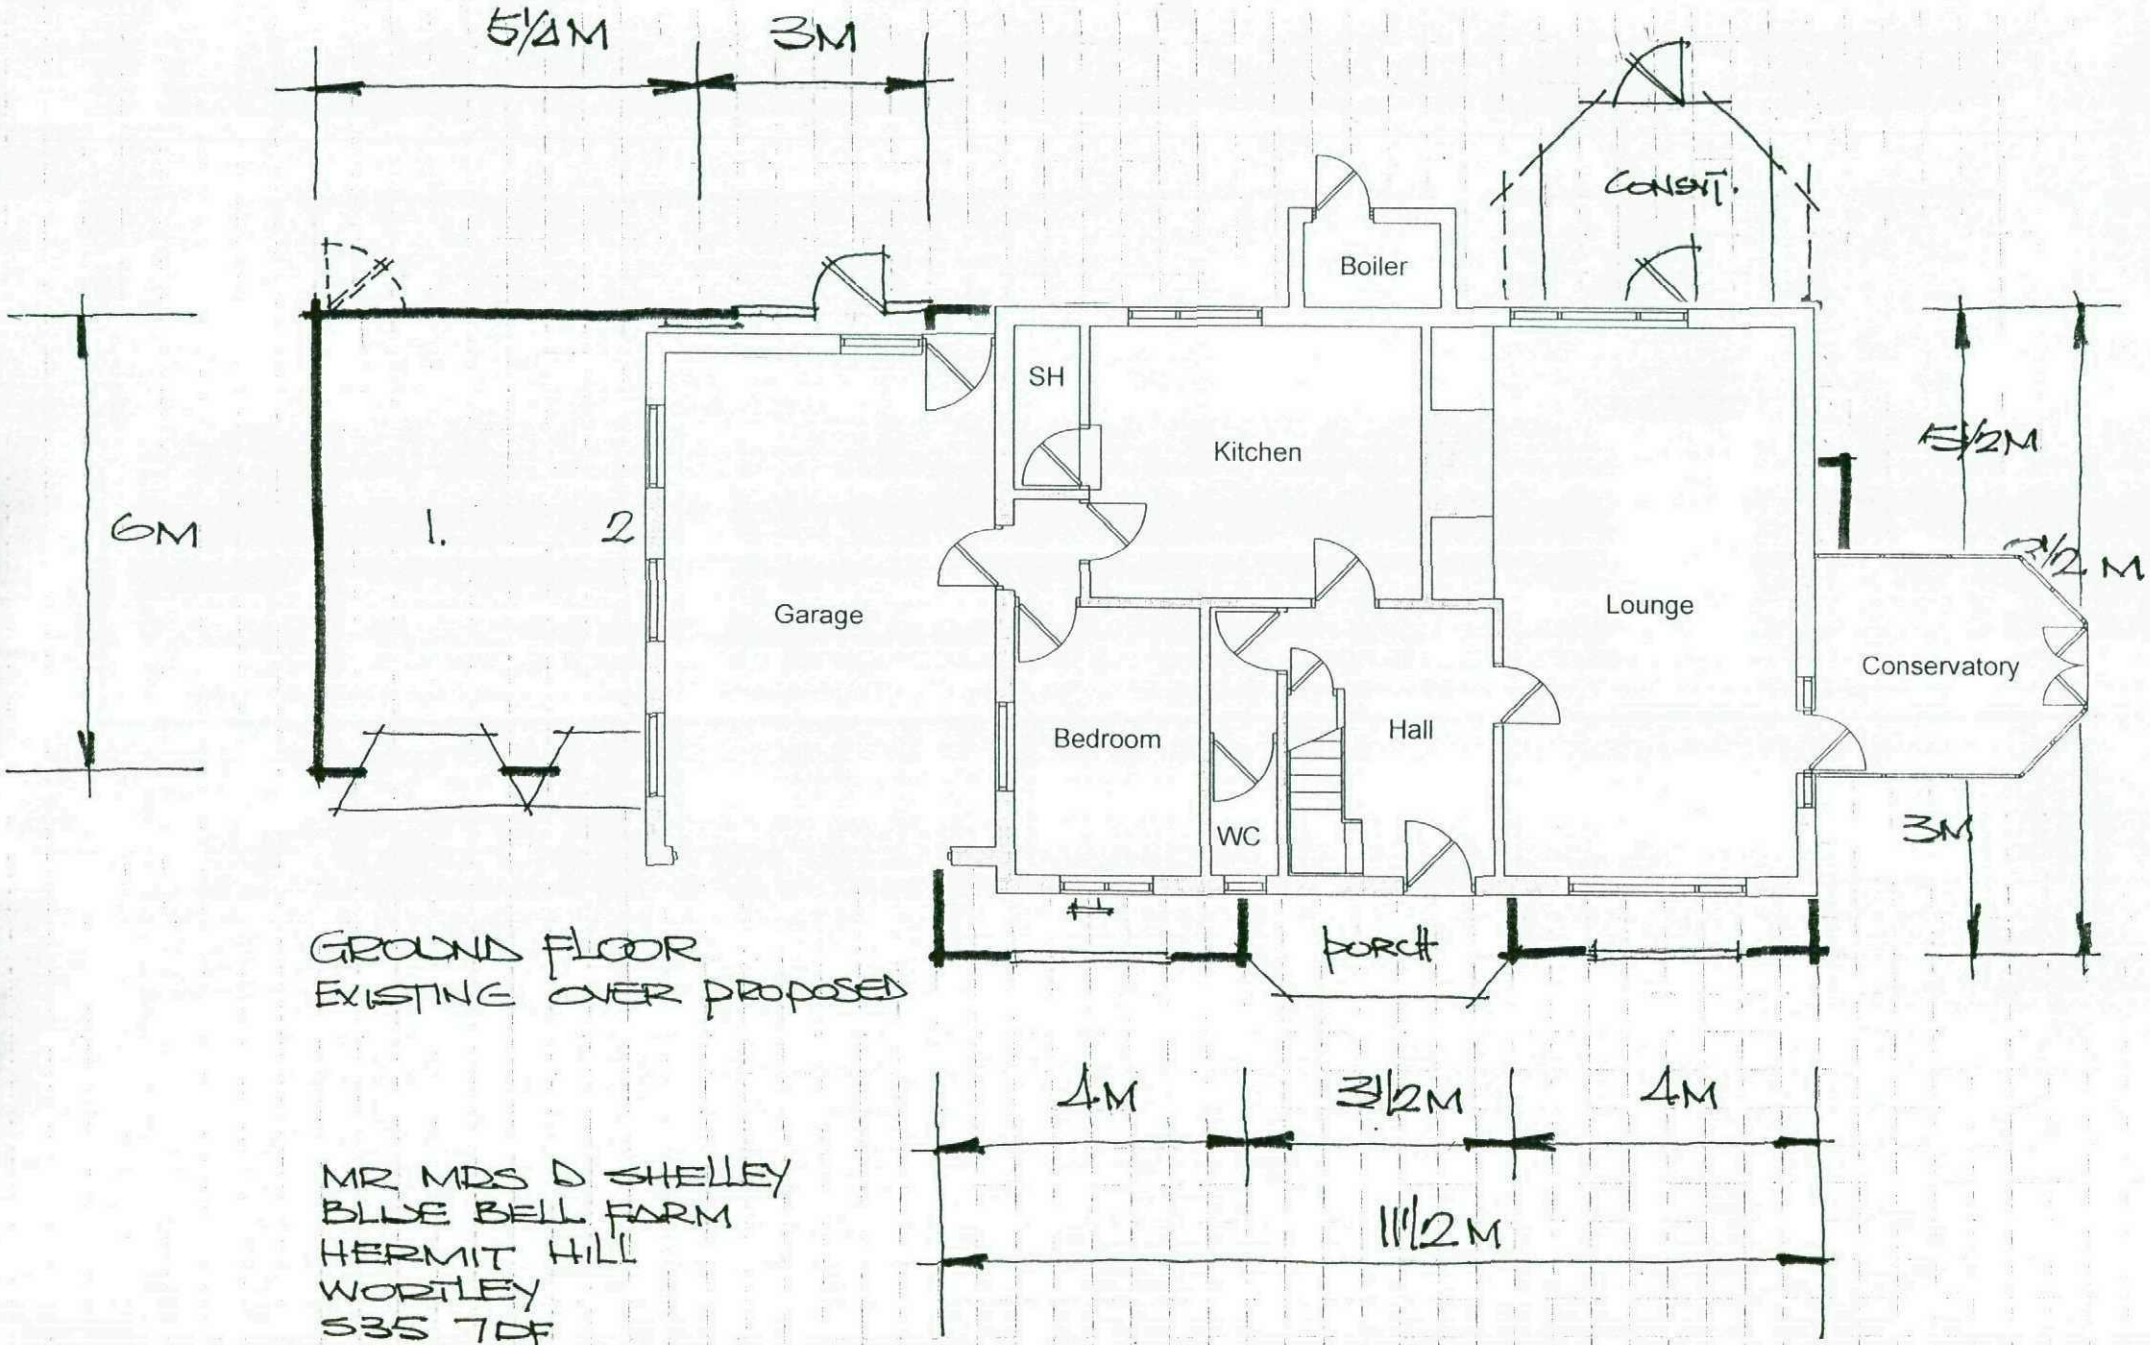



GROUND FLOOR
EXISTING OVER PROPOSED


MR MRS D SHELLEY
BLUE BELL FARM
HERMIT HILL
WORTLEY
S35 7DF

JBA
1 : 100
NOV 2007

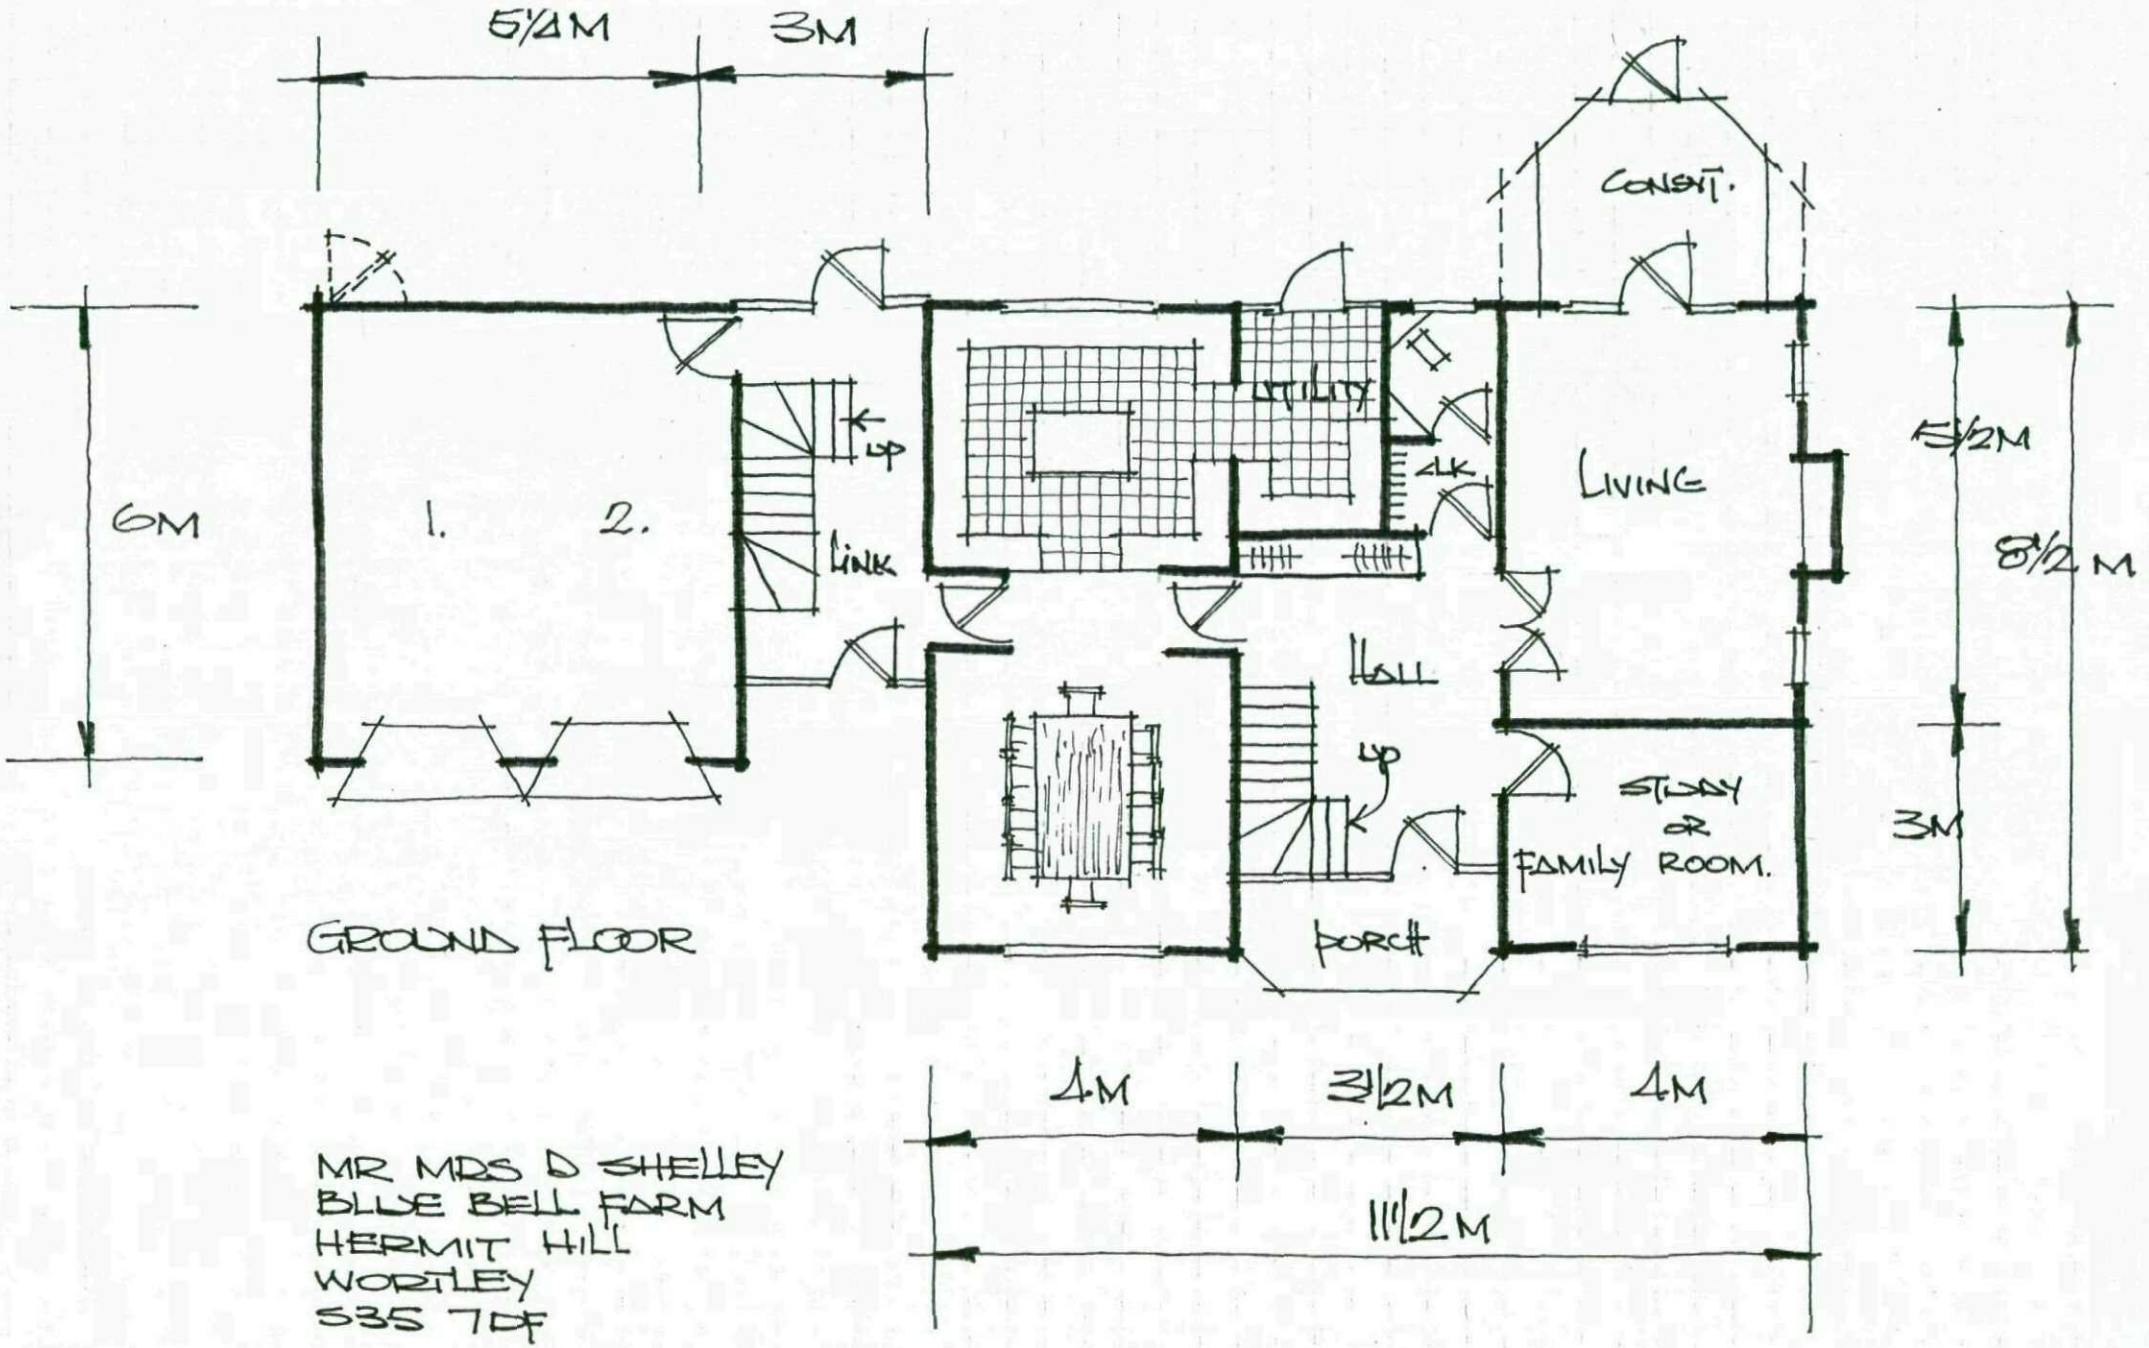


MR MRS D SHELLEY
BLUE BELL FARM
HERMIT HILL
WORTLEY
S35 7DF

JBA
1 : 100
Nov 2007

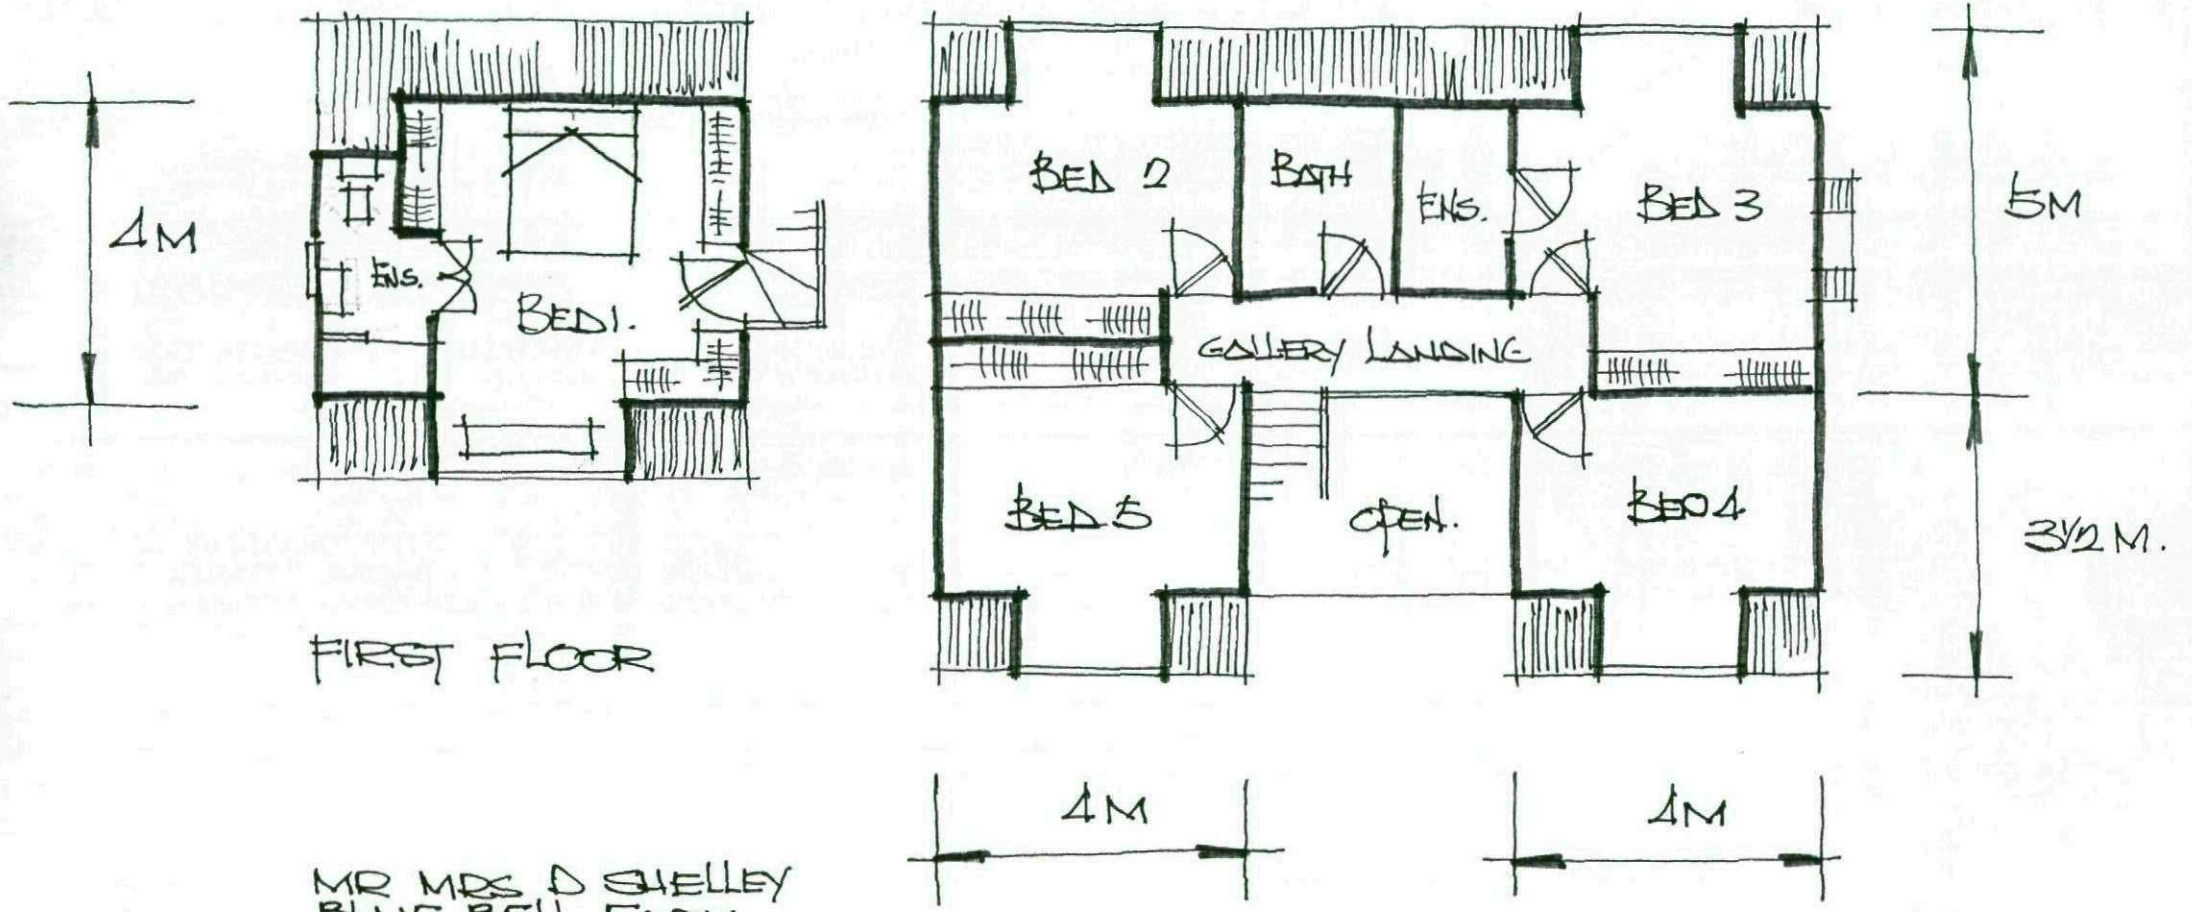


FIRST FLOOR

MR MRS D SHELLEY
BLUE BELL FARM
HERMIT HILL
WORTLEY
S35 7DF


JBA
1 : 100
NOV 2007

MR MRS D SHELLEY
BLUE BELL FARM
HERMIT HILL
WORTLEY
S35 7DF

JBA
1:100
NOV 2007




FRONT ELELEVATION

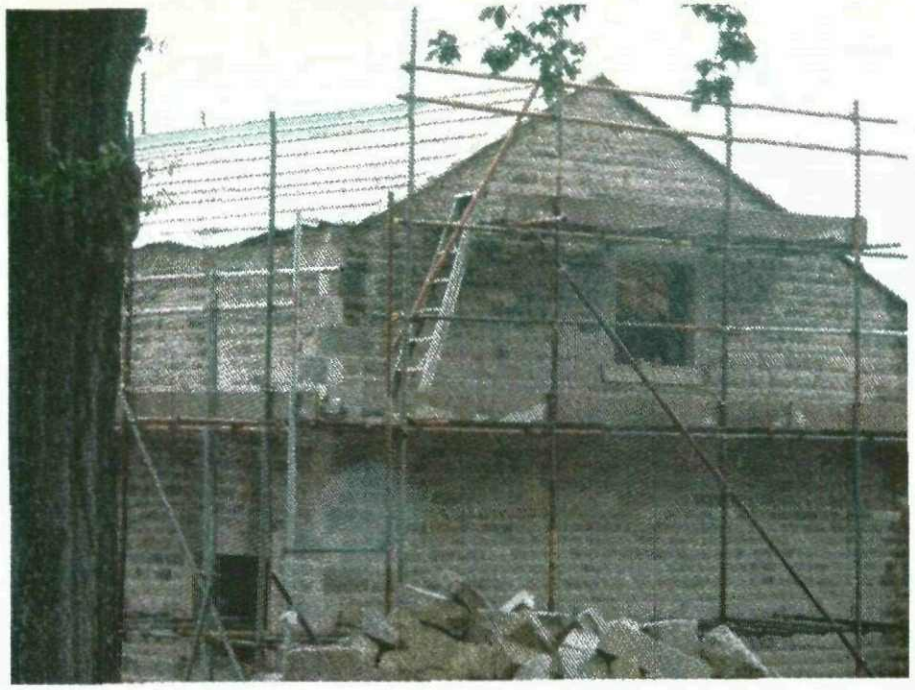

























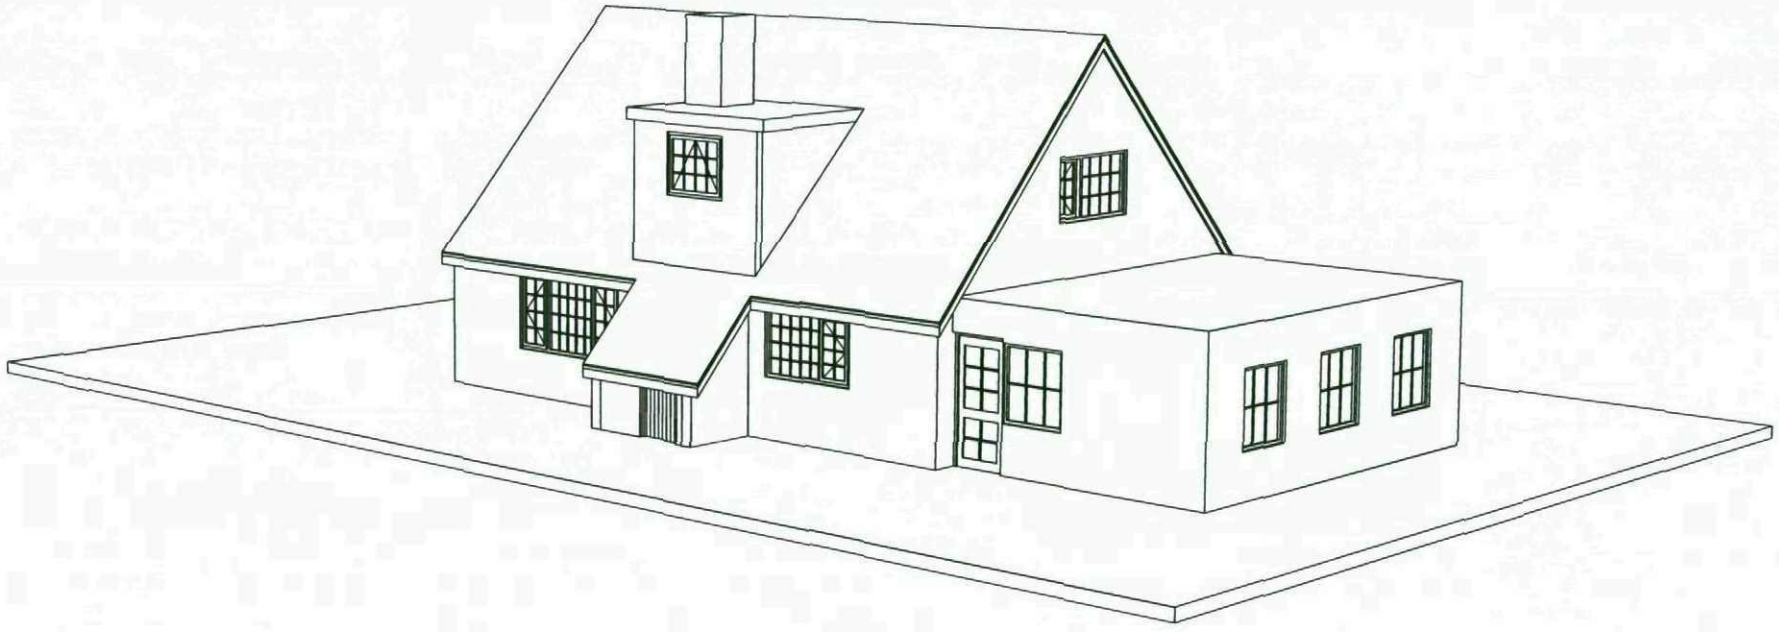

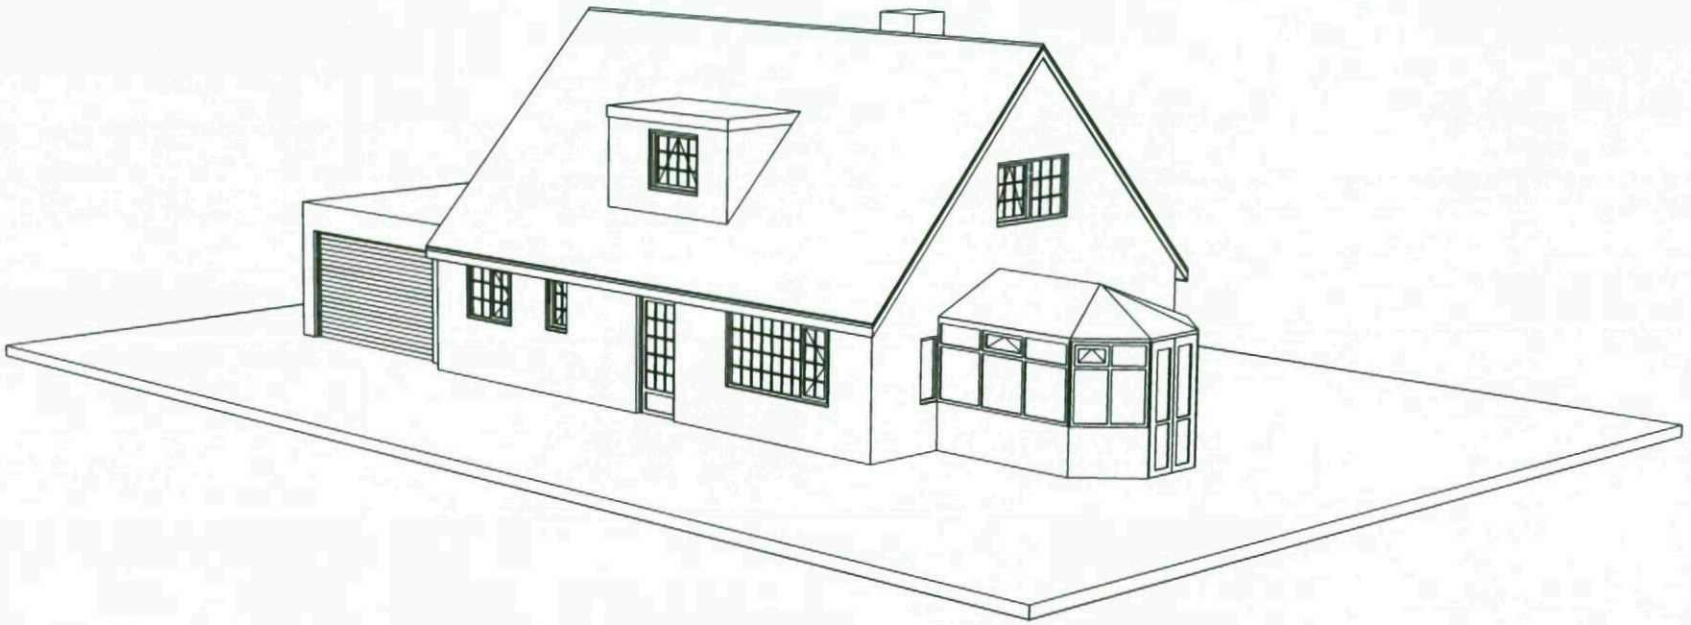

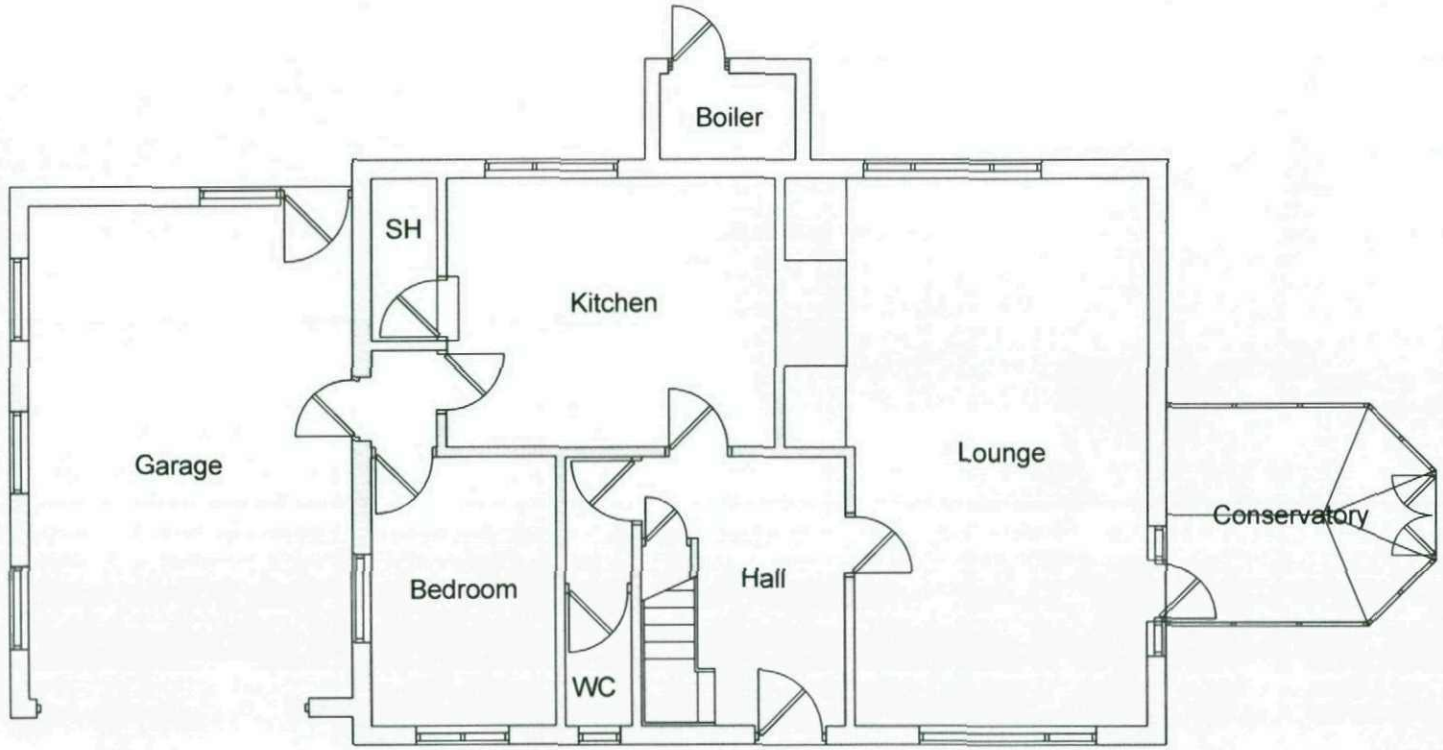
Boiler
SH
Kitchen
Garage
Lounge
Conservatory
Bedroom
Hall
WC

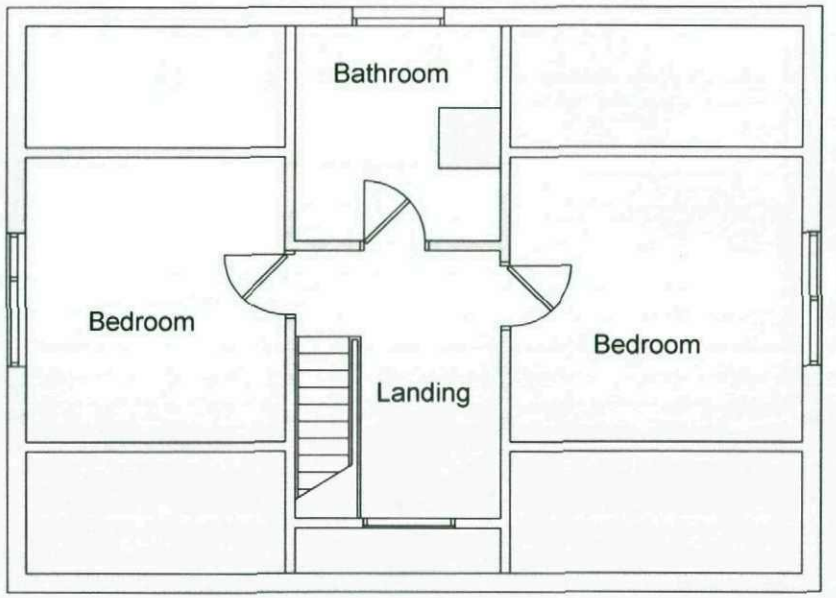
Bathroom
Bedroom
Landing
Bedroom