
MYRTLE ROAD


MYRTLE ROAD


MYRTLE ROAD


ITCHENS AND BATHROOMS


KITCHENS AND BATHROOMS


TCHENS AND BATHROOMS


H.M. LAND REGISTRY

TITLE NUMBER	
SYK 22519	

ORDNANCE SURVEY PLAN REFERENCE	COUNTY	SHEET	NATIONAL GRID	SECTION
	SOUTH YORKSHIRE		SE 3903	E

Scale: 1/1250 Enlarged from 1/2500 BARNSLEY DISTRICT

©Crown copyright 1975

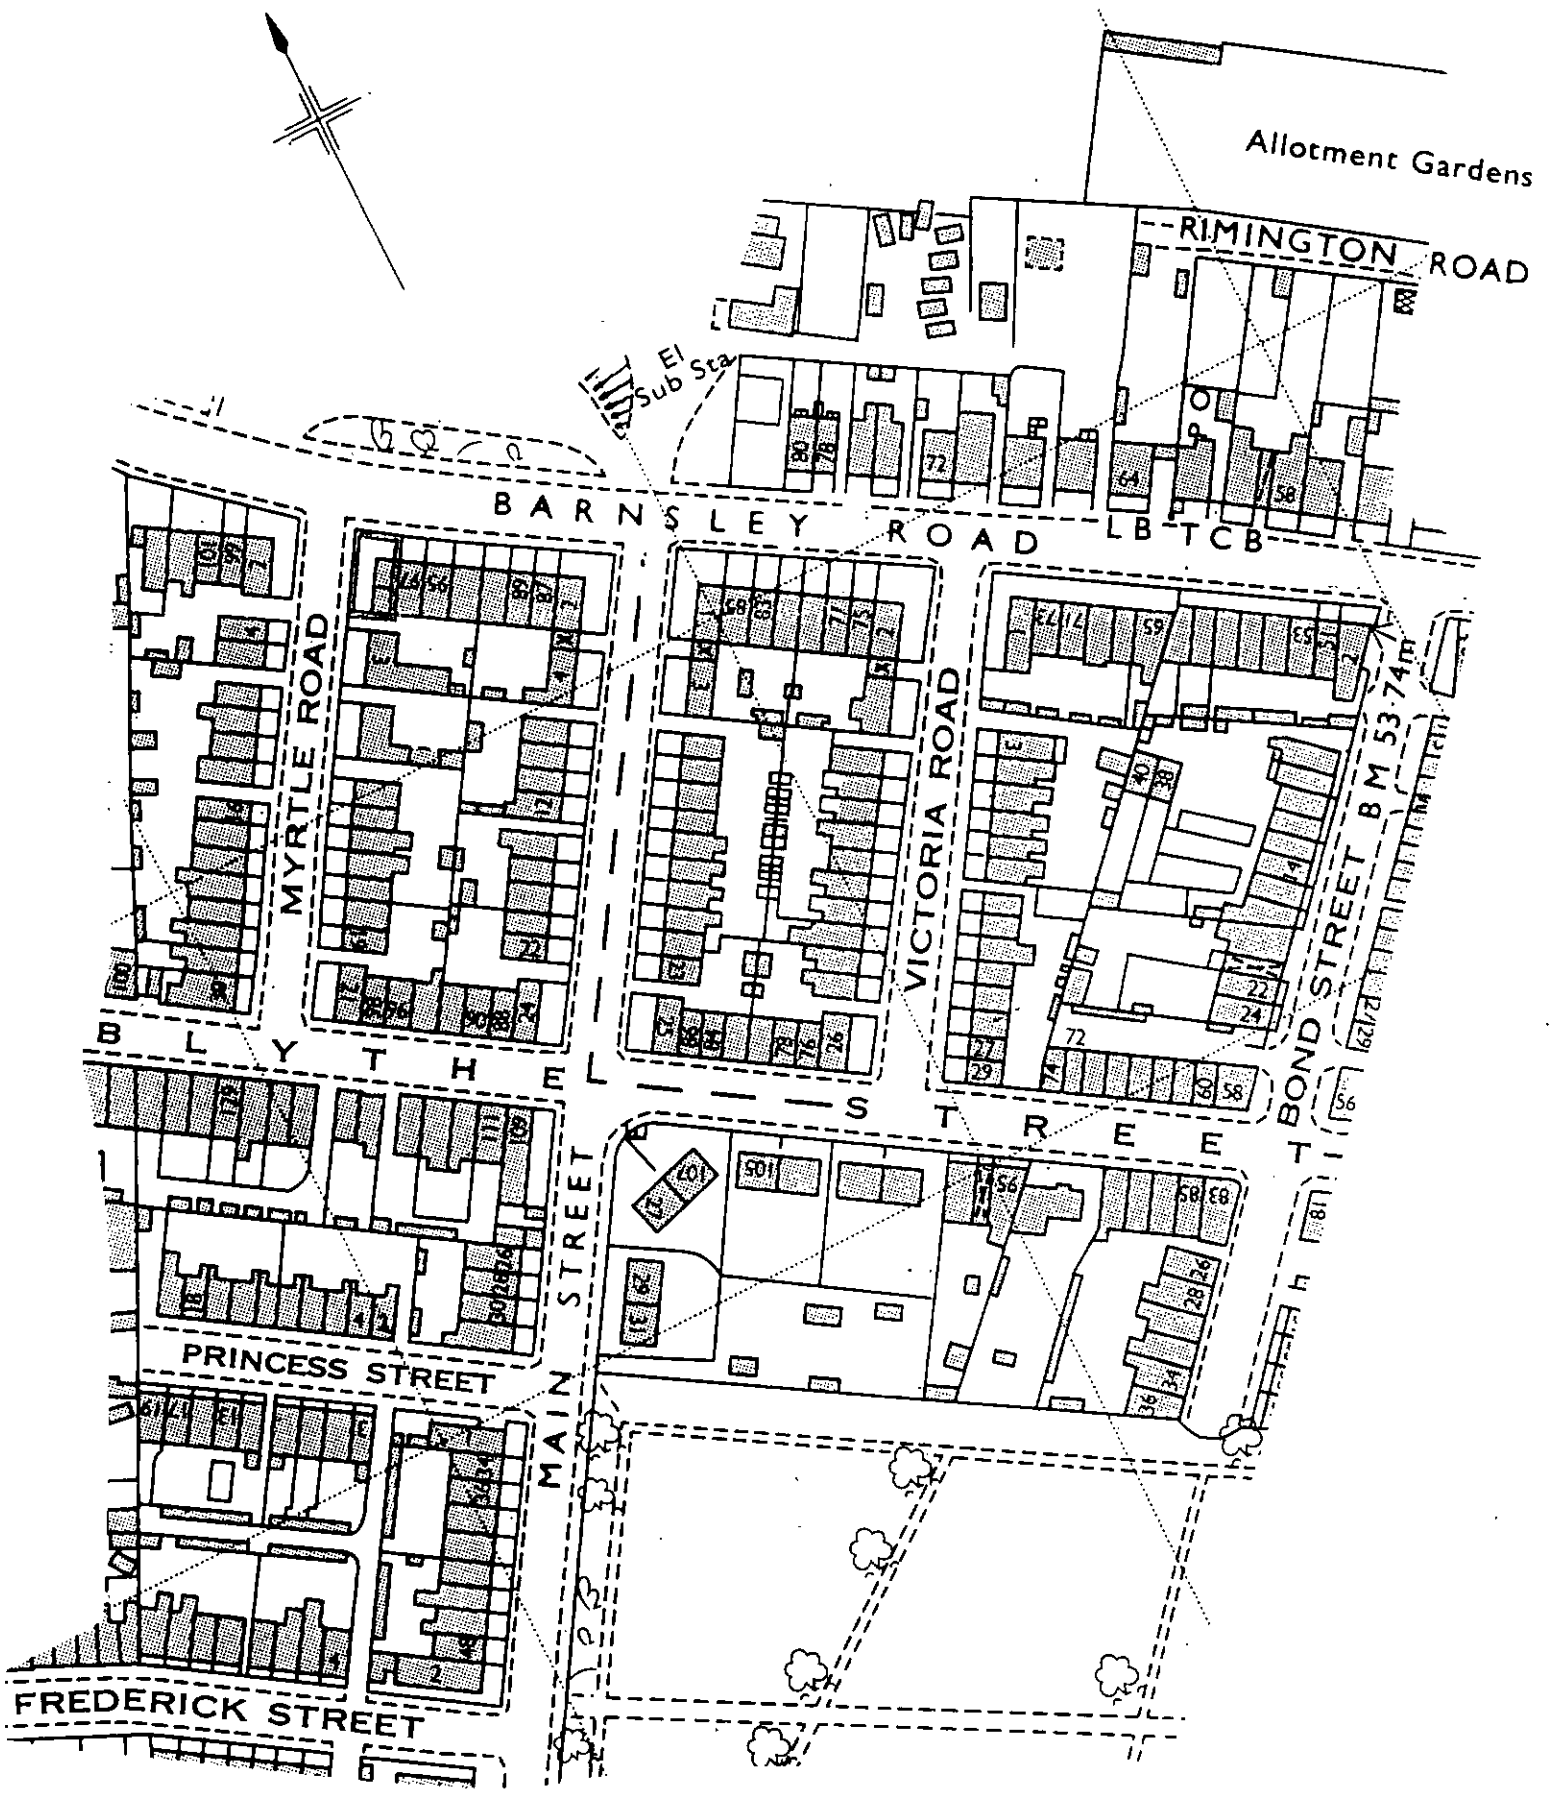

17/75