


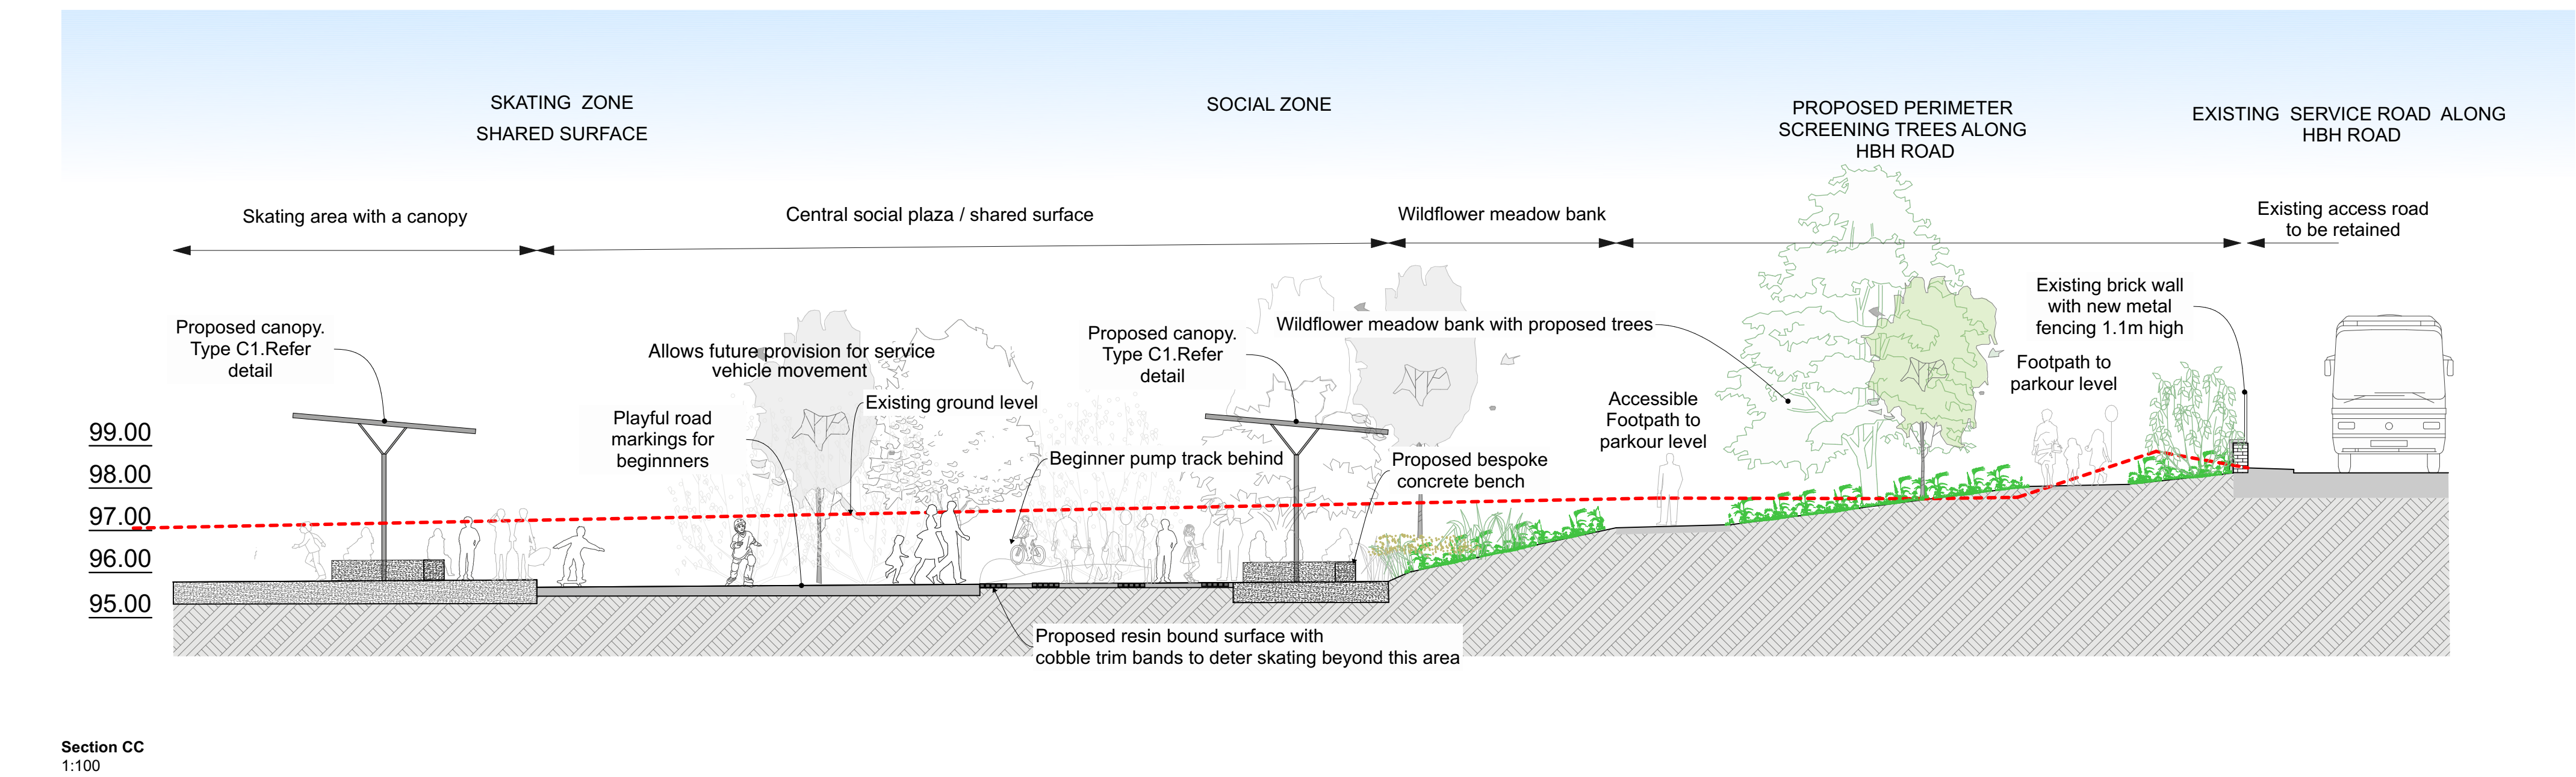
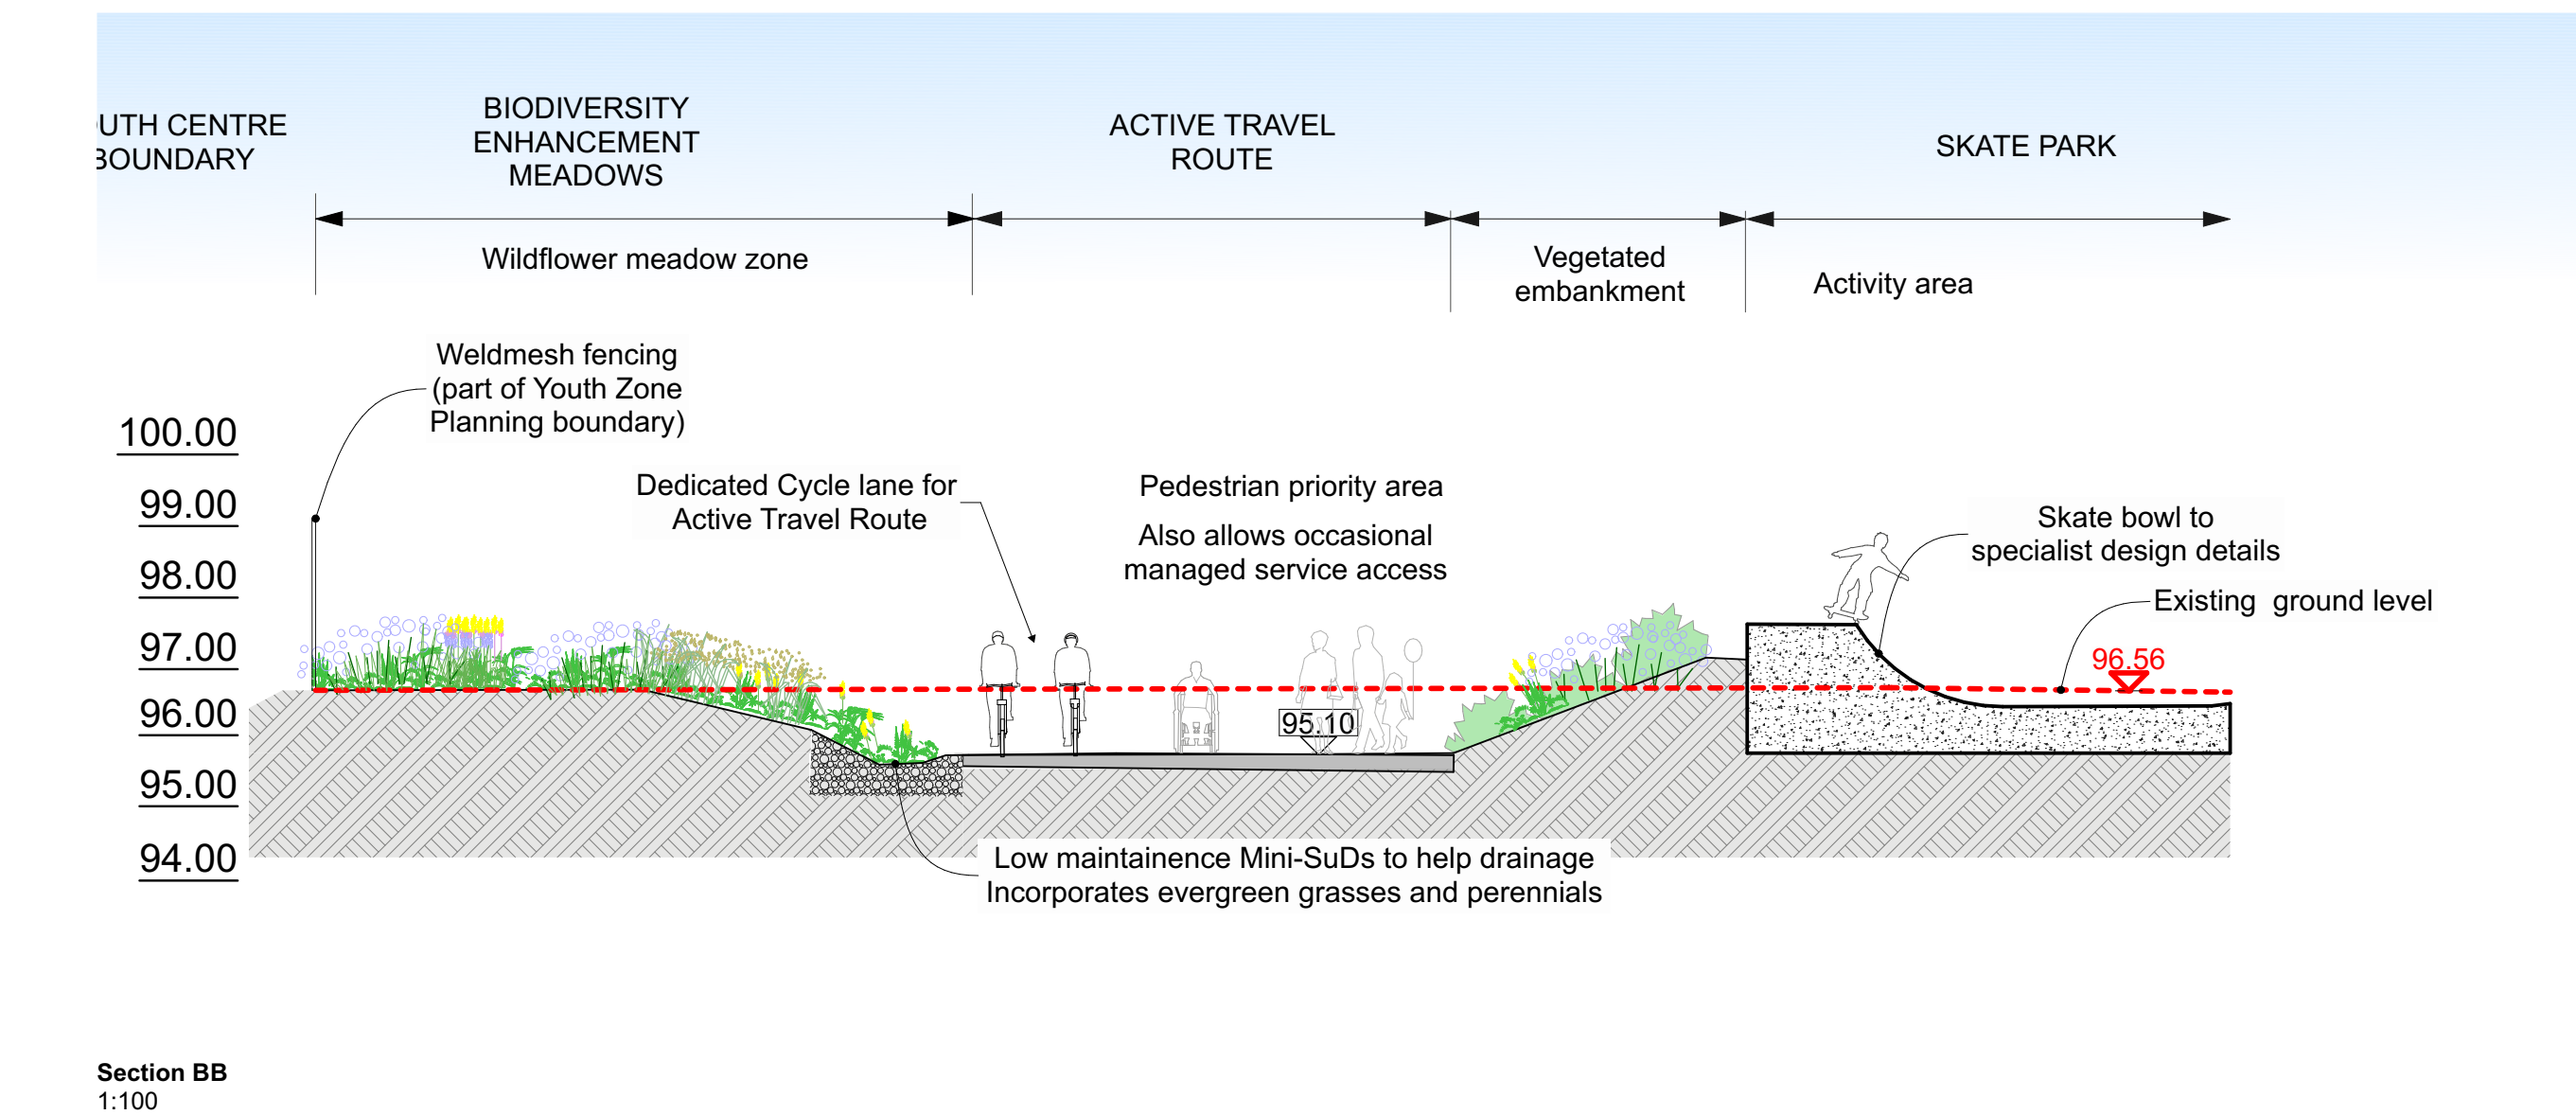
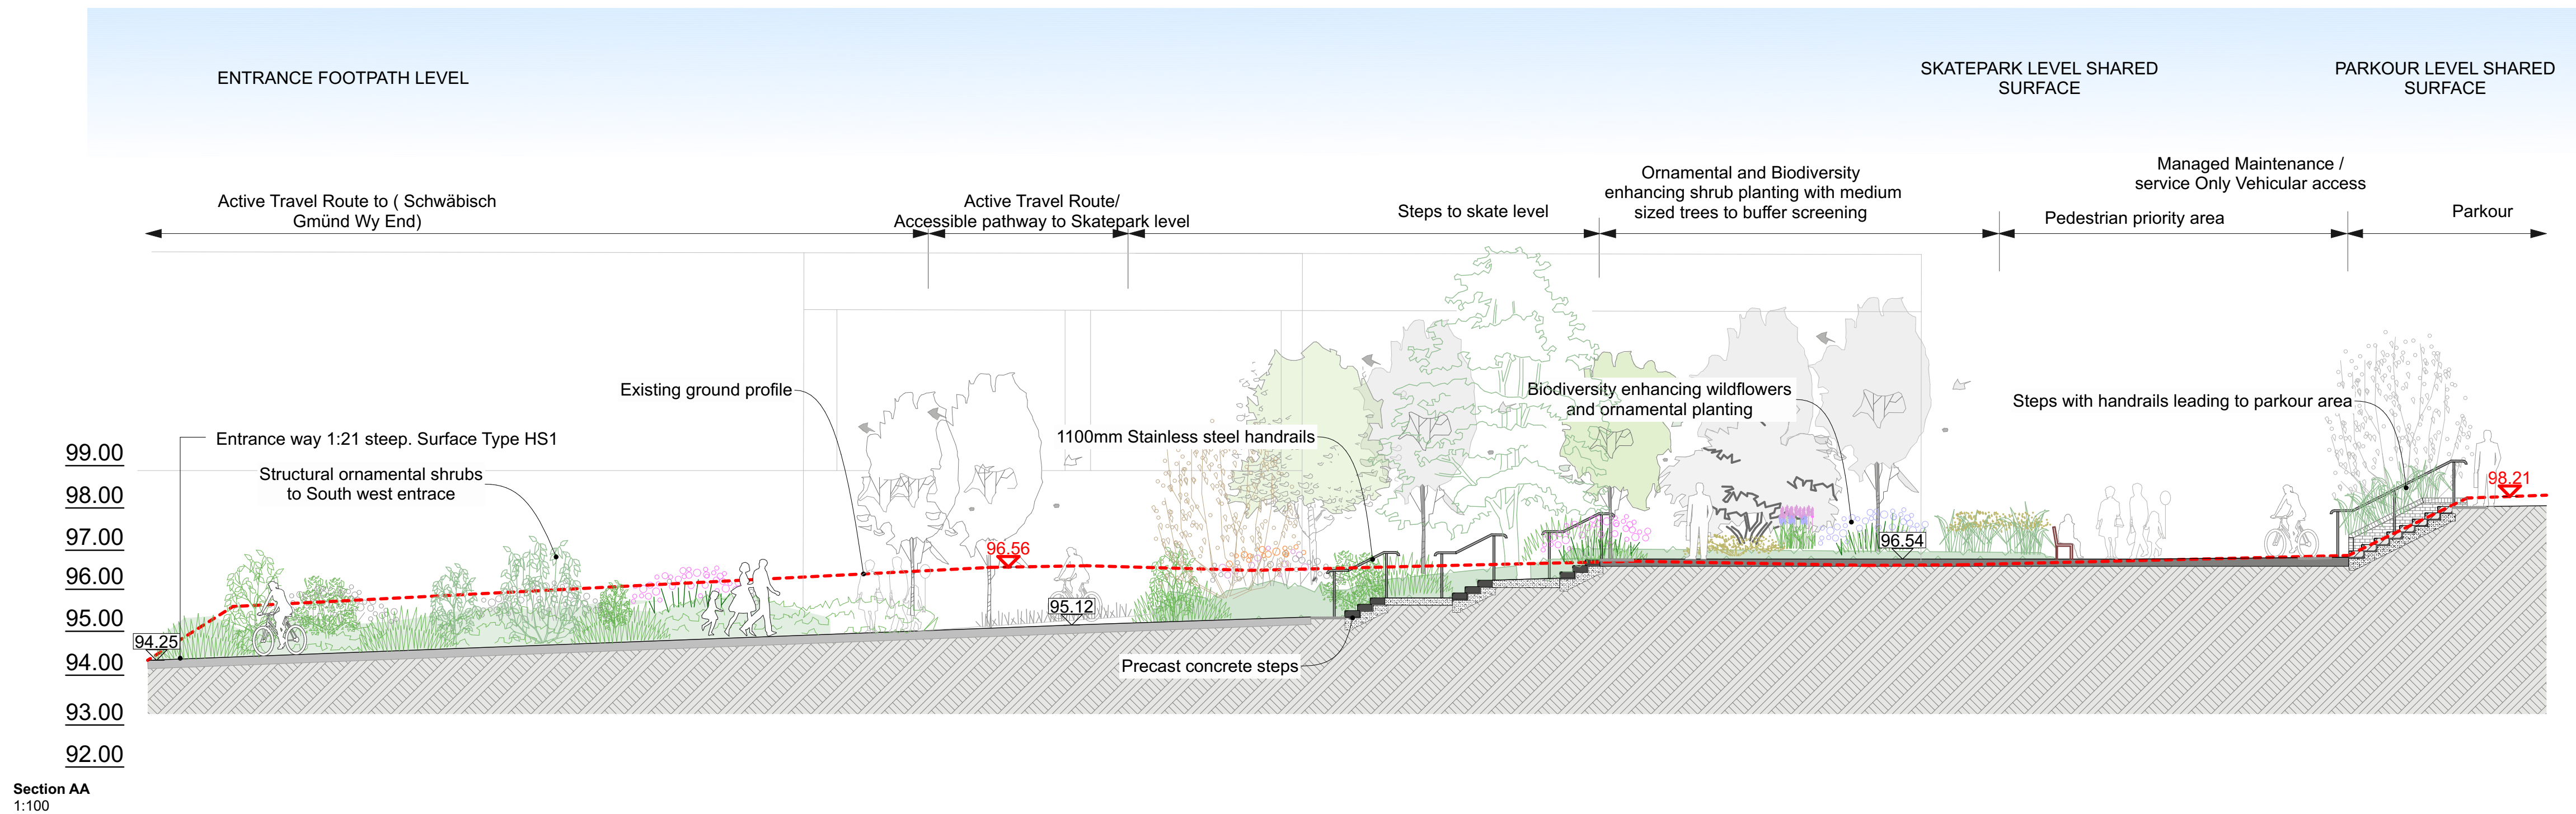


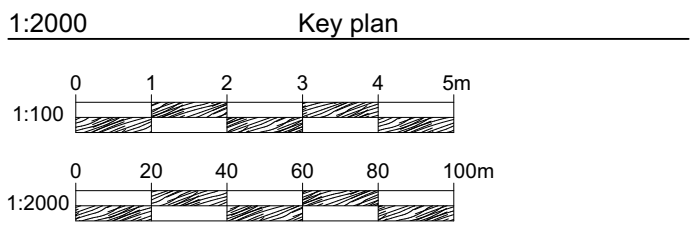

This document is © Bond Bryan Architects Ltd.
If in doubt ASK. Drawing measurements shall not be obtained by scaling. Verify all dimensions prior to construction.
Immediately report any discrepancies on this document to the Originator. This document shall be read in conjunction with associated models, specifications and related consultants' documents.

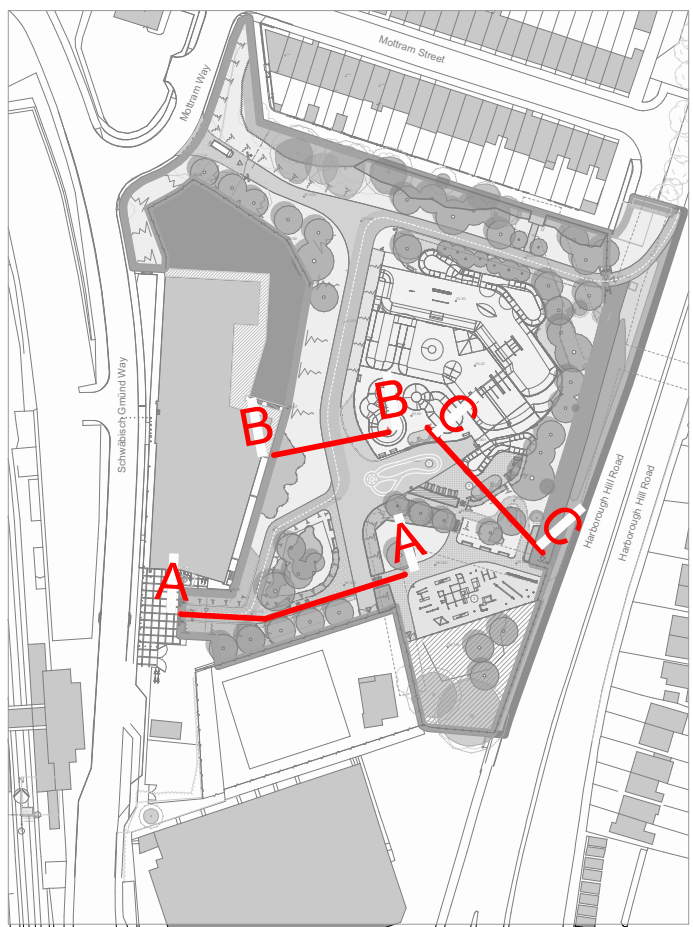

P01	Issued for Planning - Stage 3	TC	SR	16/07/2024
Rev	Description	Drawn	Checked	Date

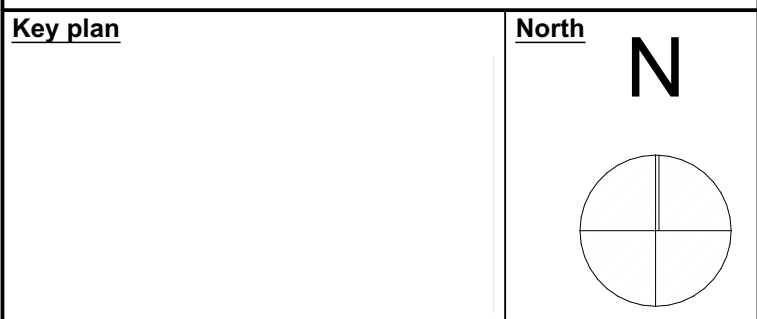

Barnsley Levelling Up Fund

Youth Zone Activity Park

GA Site Sections AA, BB and CC				
Originator project ref 23048	Purpose of Issue Issued for Planning			
Scale(s) 1:100				
Paper size A1	Revision description Preliminary			
project	originator	volume	level	type
BALU - BBA - YAP - ZZ	- DR - L - 4001			
revision				P01