



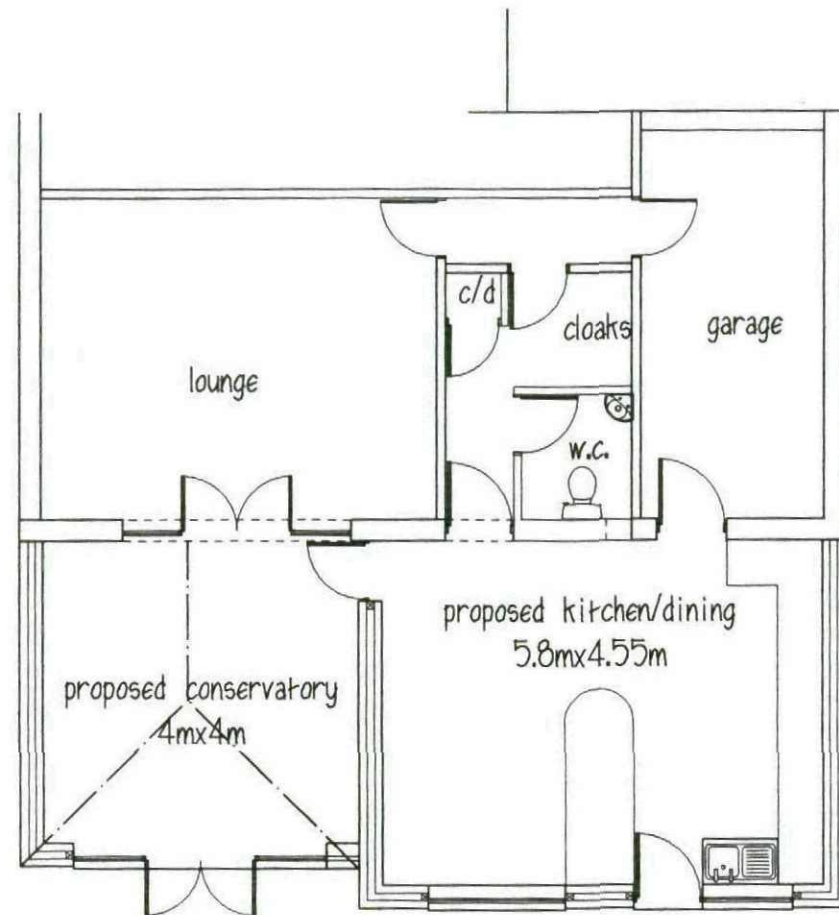


GROUND FLOOR

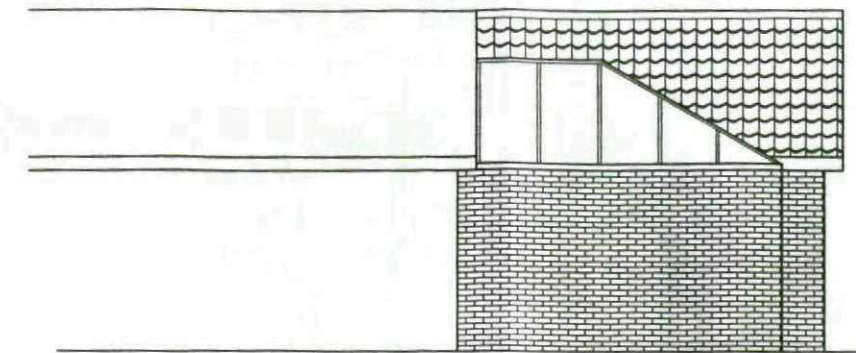


SIDE ELEVATION

ROOF - concrete interlocking tiles
to match existing
WALLS - brickwork to match existing
WINDOWS & DOORS - white Upvc

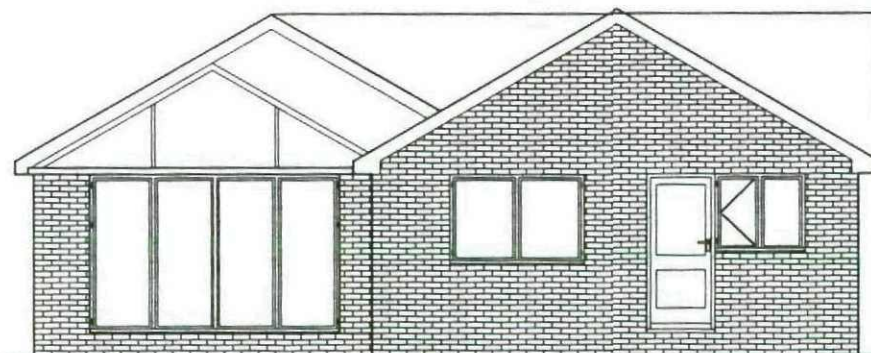

REAR ELEVATION

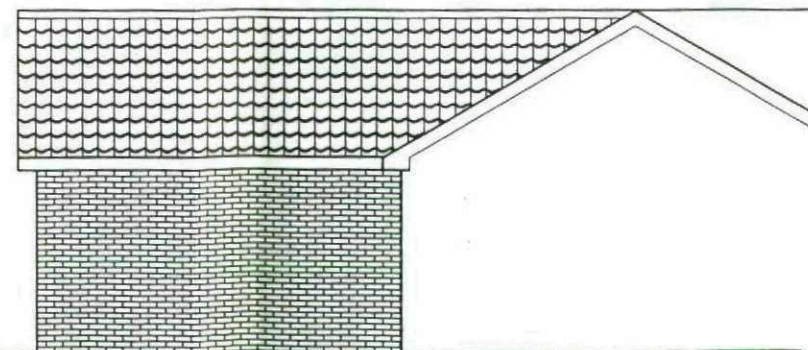

SIDE ELEVATION

Mr & Mrs HARLEY

PROPOSED REAR EXTENSION
53 WELLAND COURT
HIGHAM

PLAN & ELEVATIONS

1:100@A3 JUNE 11

Peter Thompson

"Linwood"

Barnsley Road

Dodworth


Barnsley S75 3JR

e-mail peter-thompson@hotmail.co.uk

tel. 01226 201391

m. 07973251730



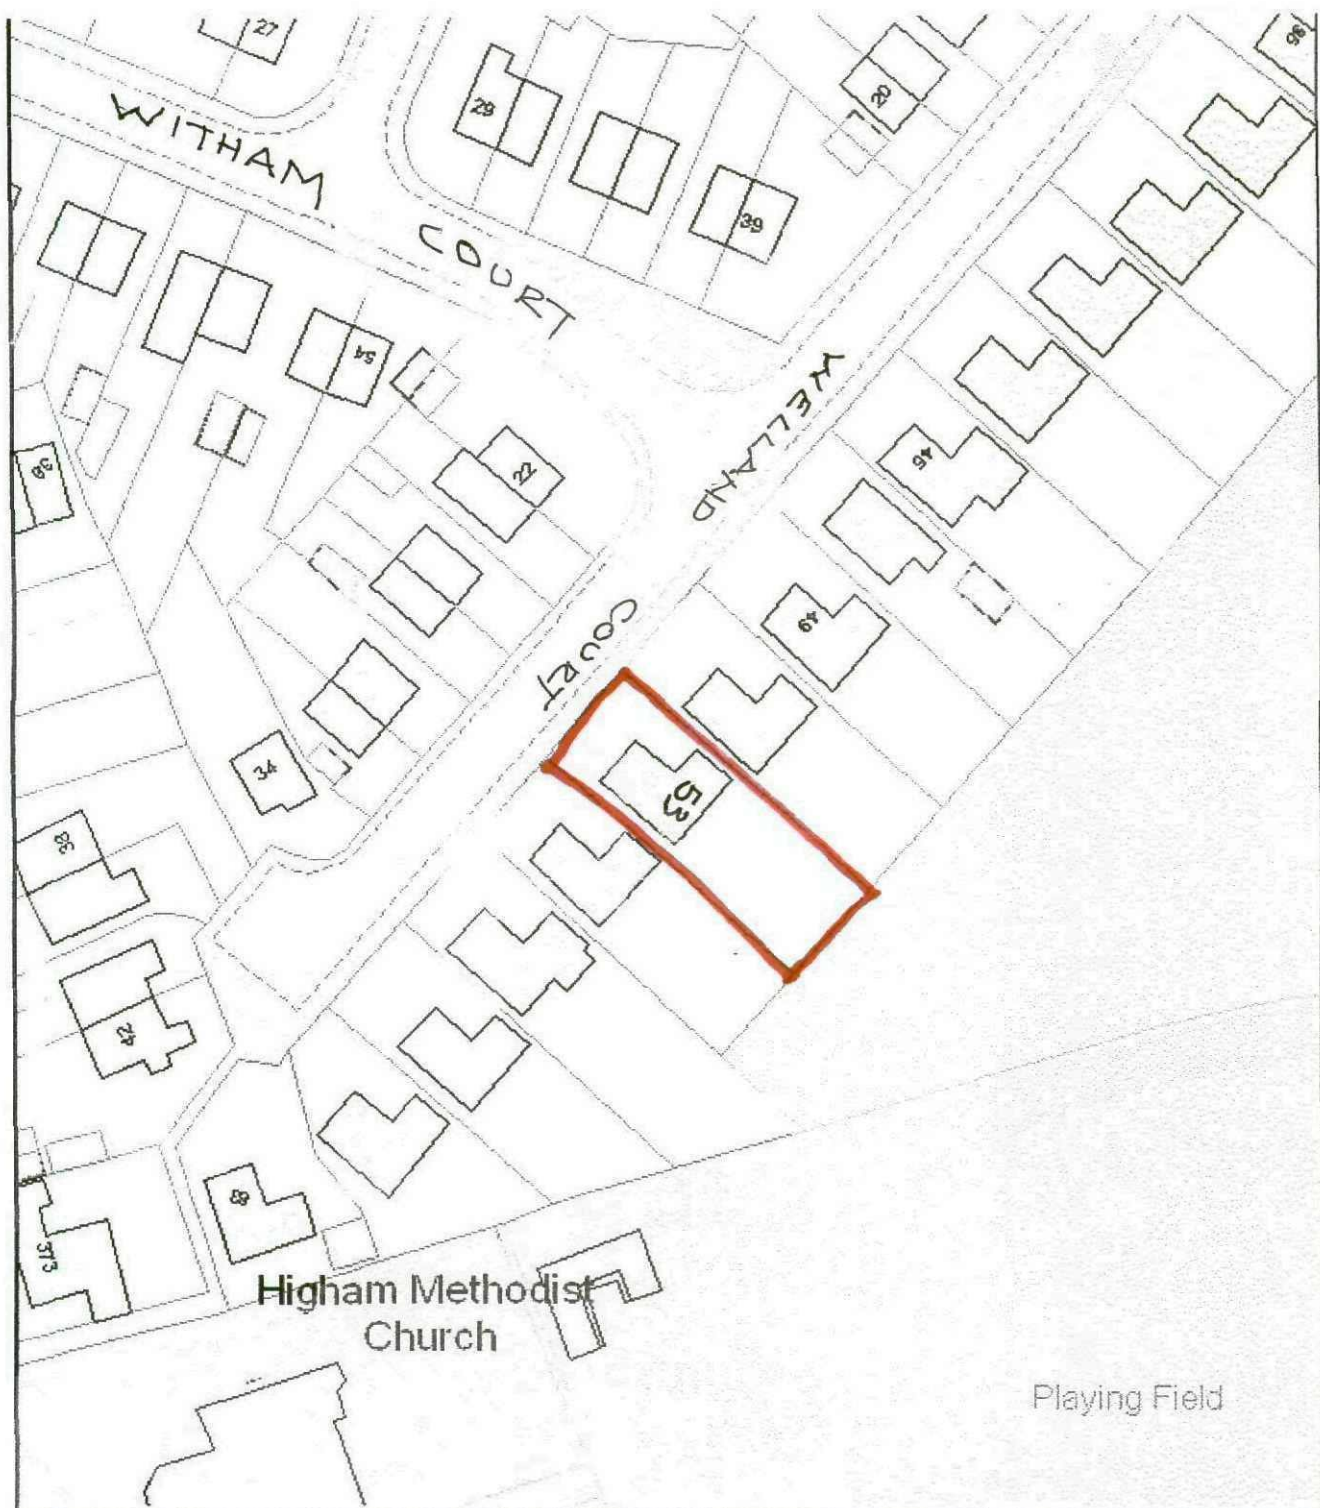

LOCATION PLAN 1:1250



BLOCK PLAN 1:500