




Existing Side Elevation 1:200@A1

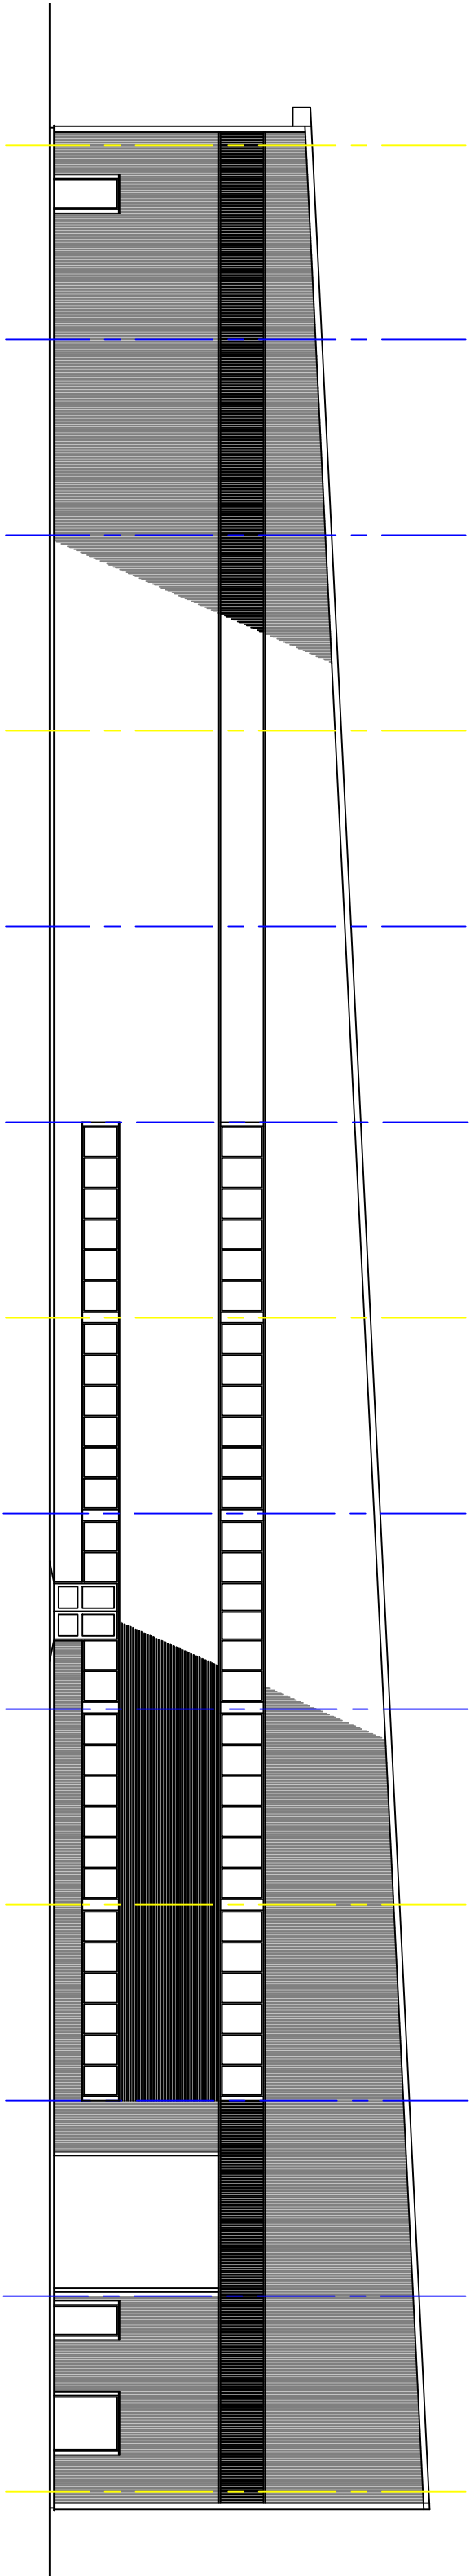

Existing Front Elevation 1:200@A1

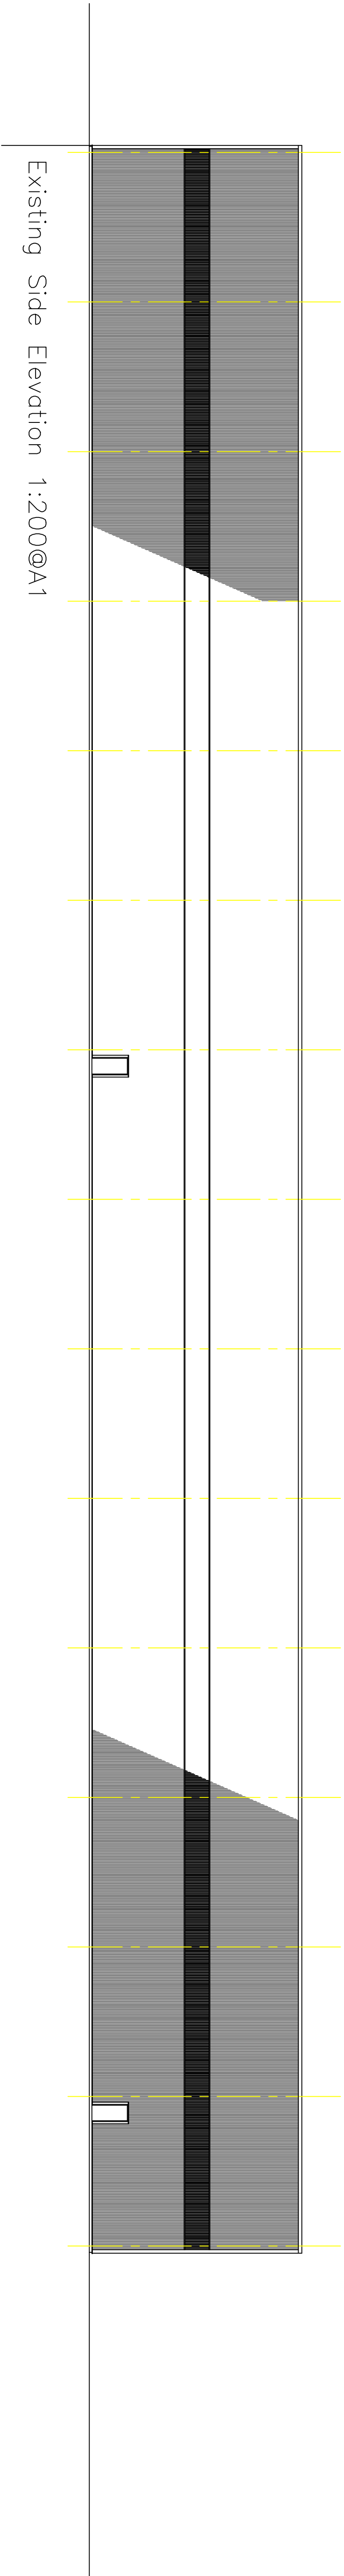

Existing Side Elevation 1:200@A1

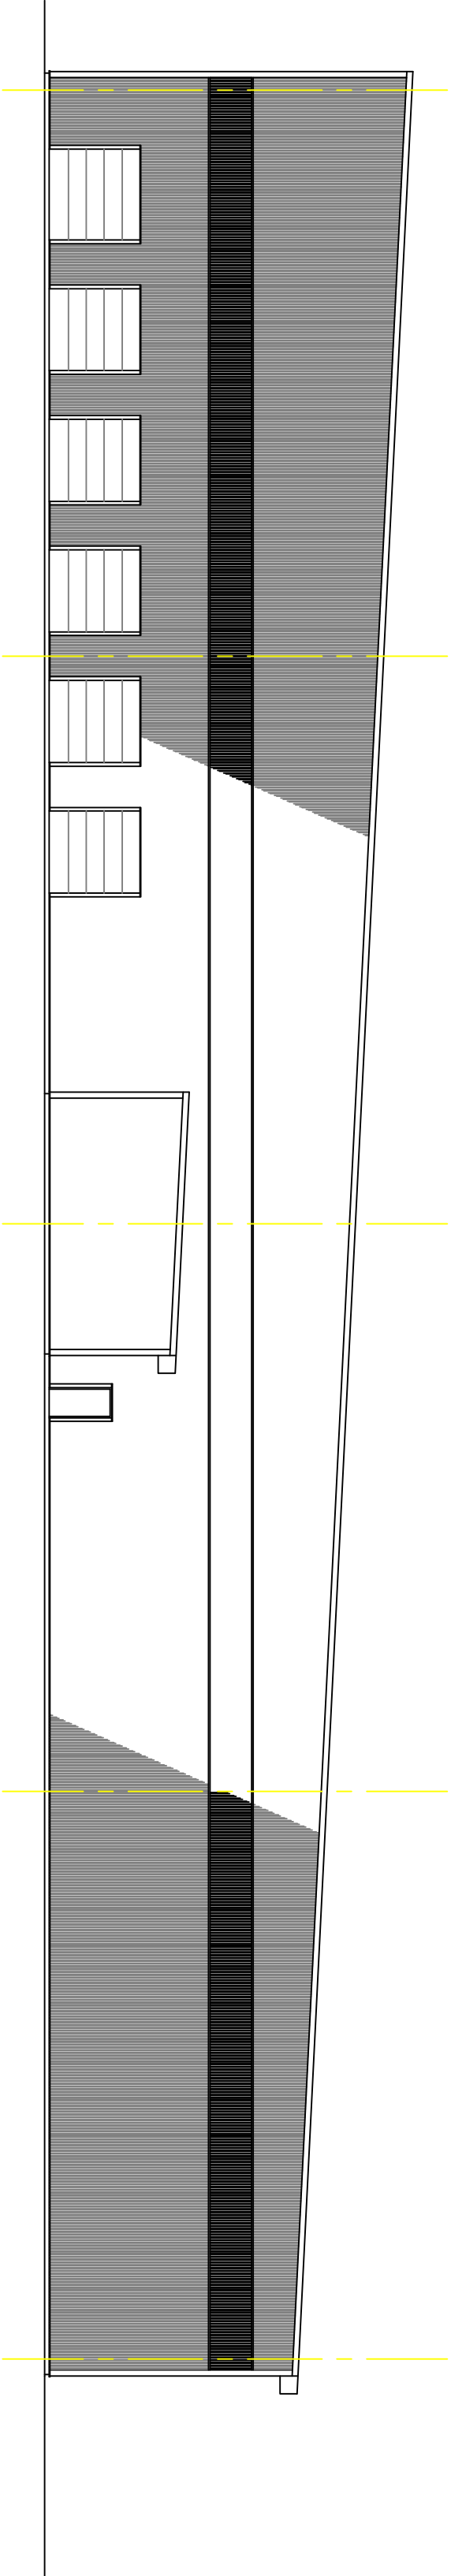

Existing Rear Elevation 1:200@A1