




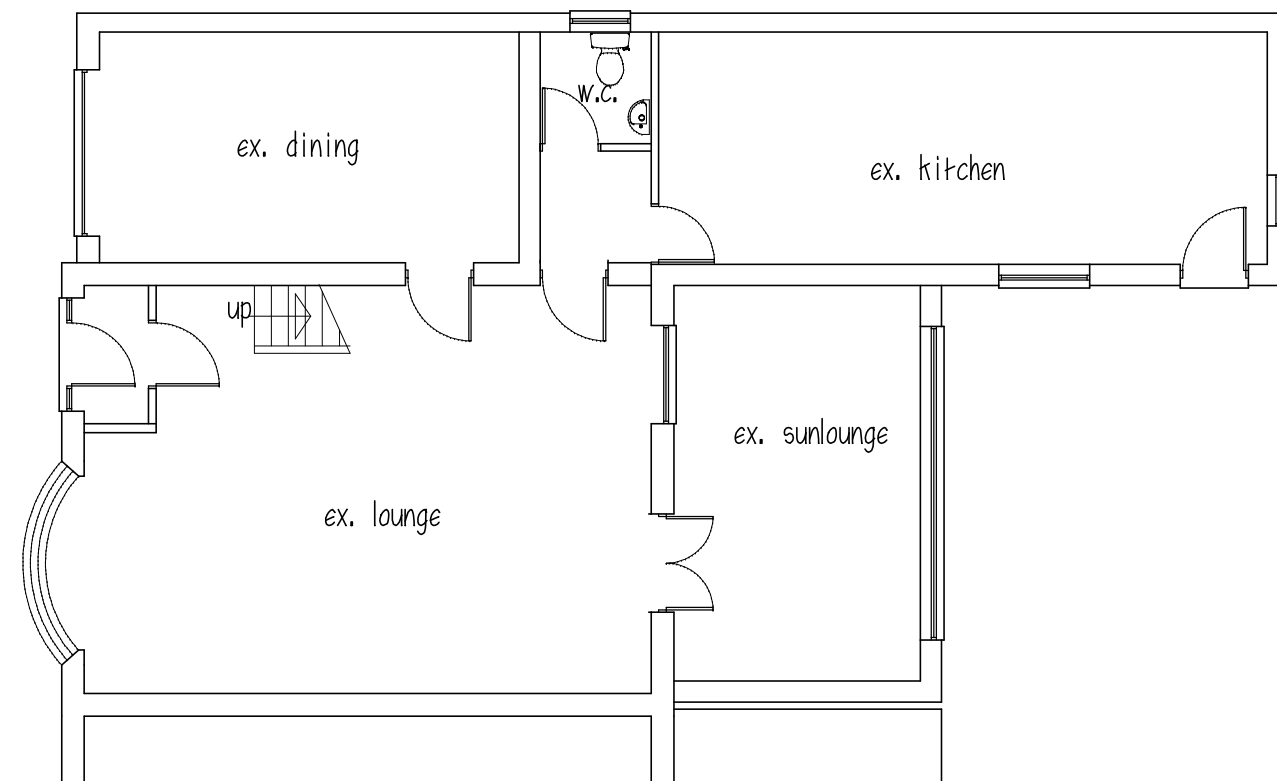


GROUND FLOOR

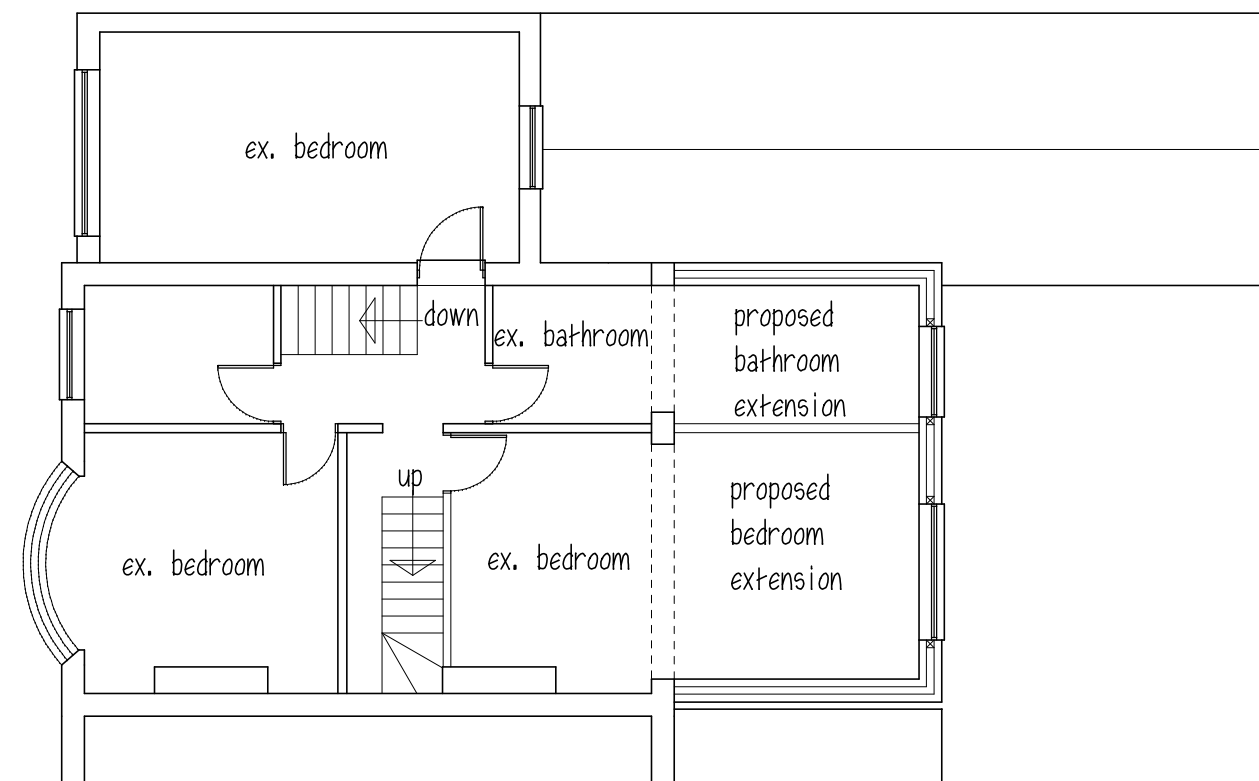


FIRST FLOOR

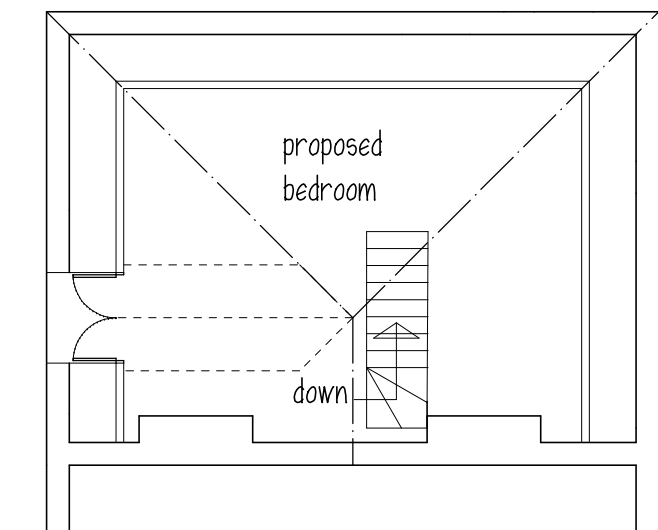


ATTIC

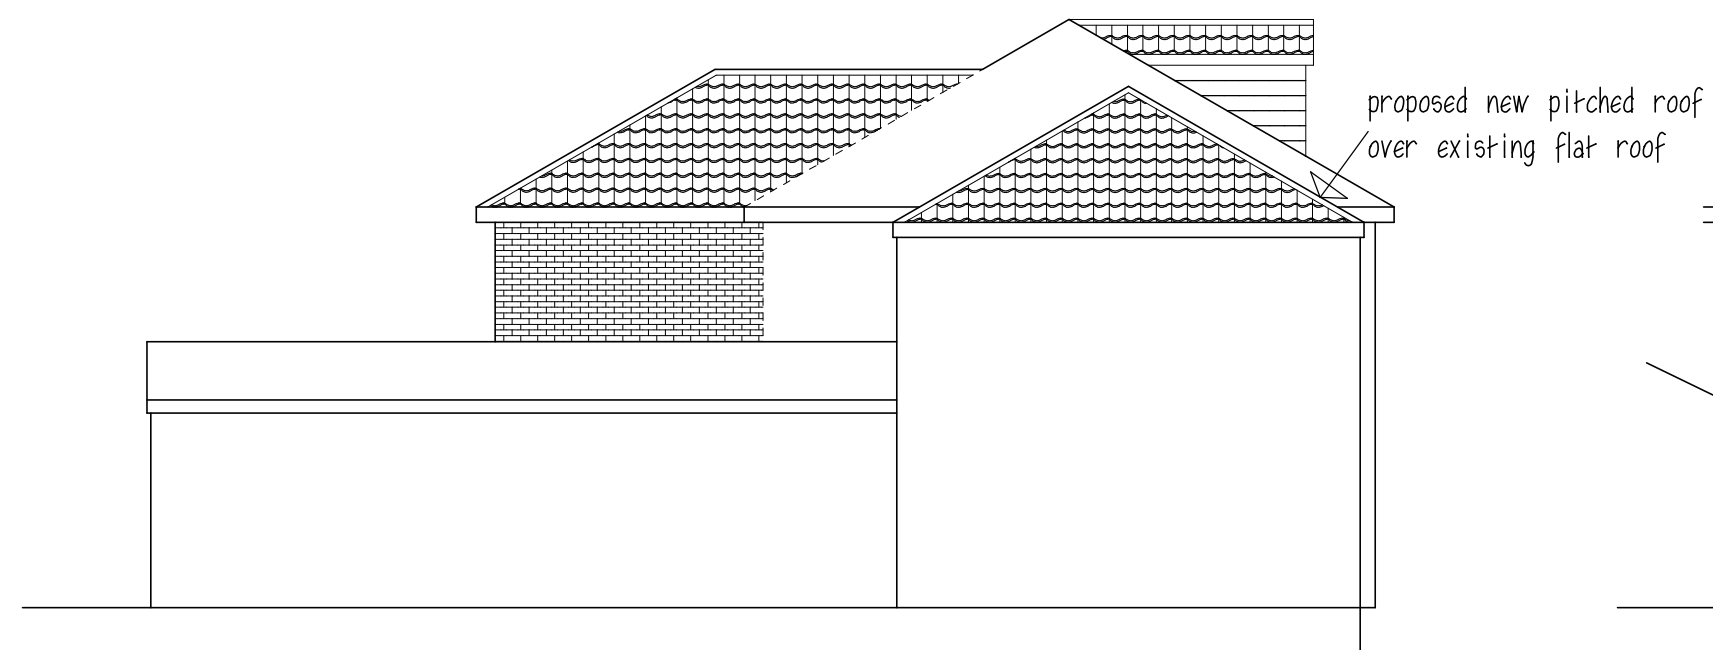


SIDE ELEVATION

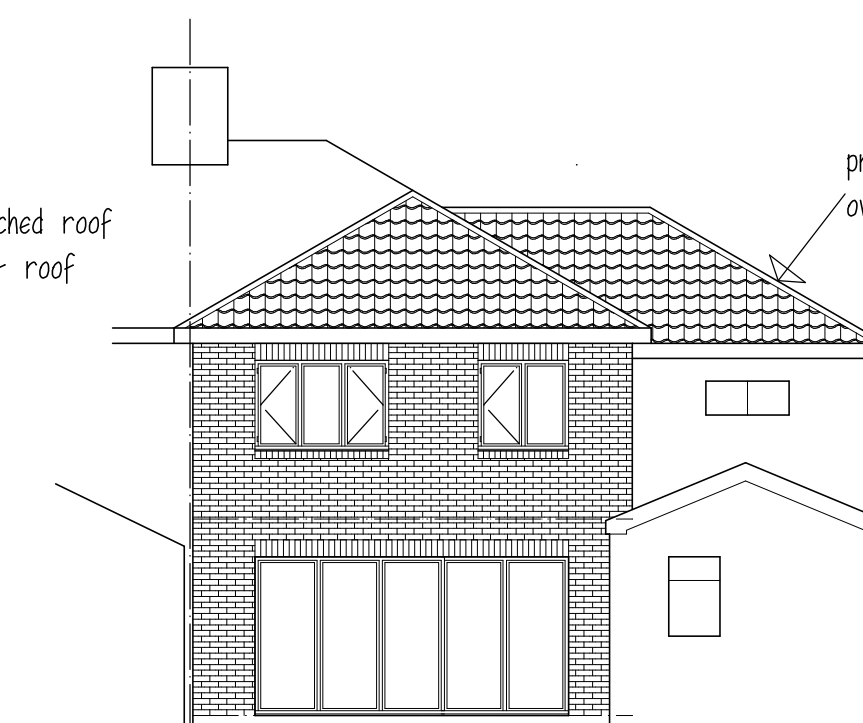

REAR ELEVATION

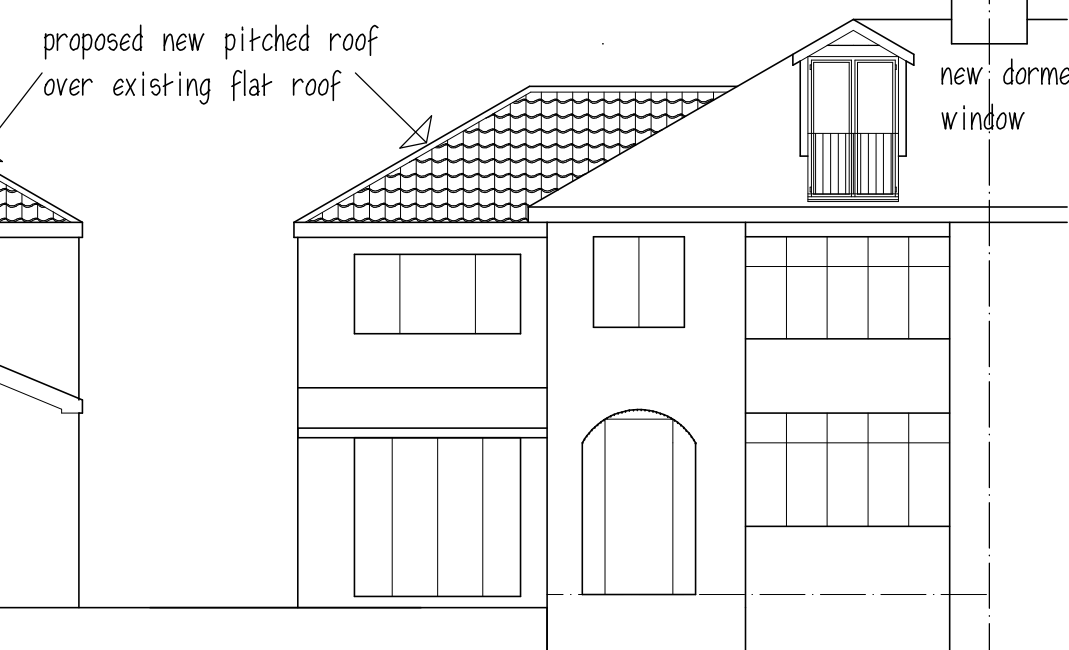

FRONT ELEVATION

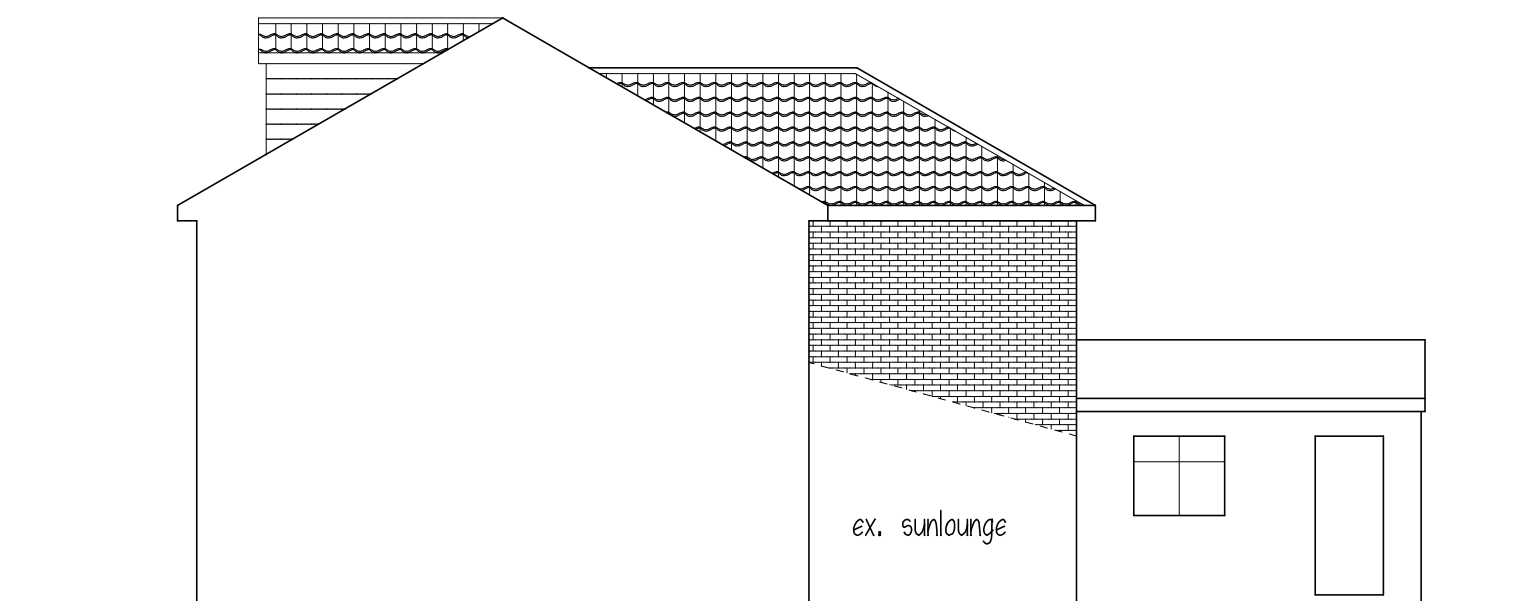

SIDE ELEVATION

ROOF - concrete tiles to match
 WALLS - brick to match
 WINDOWS & DOORS - white Upvc to match

Mr & Mrs A STONES
 PROPOSED REAR 1st FLOOR
 EXTENSION, SIDE PITCHED ROOF
 AND FRONT DORMER
 10 WAKEFIELD RD, STAINCROSS

PLANS & ELEVATIONS

1:100@A2 NOV13

Peter Thompson

"Linwood"
 Barnsley Road

Dadworth
 Barnsley S75 3JR
 e-mail peter-thompson@hotmail.co.uk



M.C.I.A.T.

tel. 01226 201391

m. 07973251730