




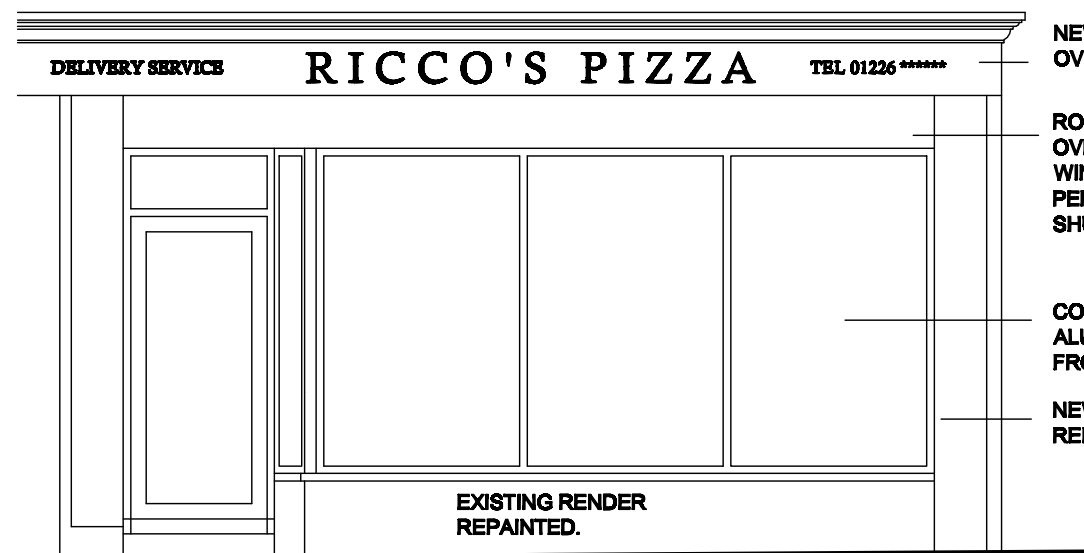

ELEVATION AS PROPOSED

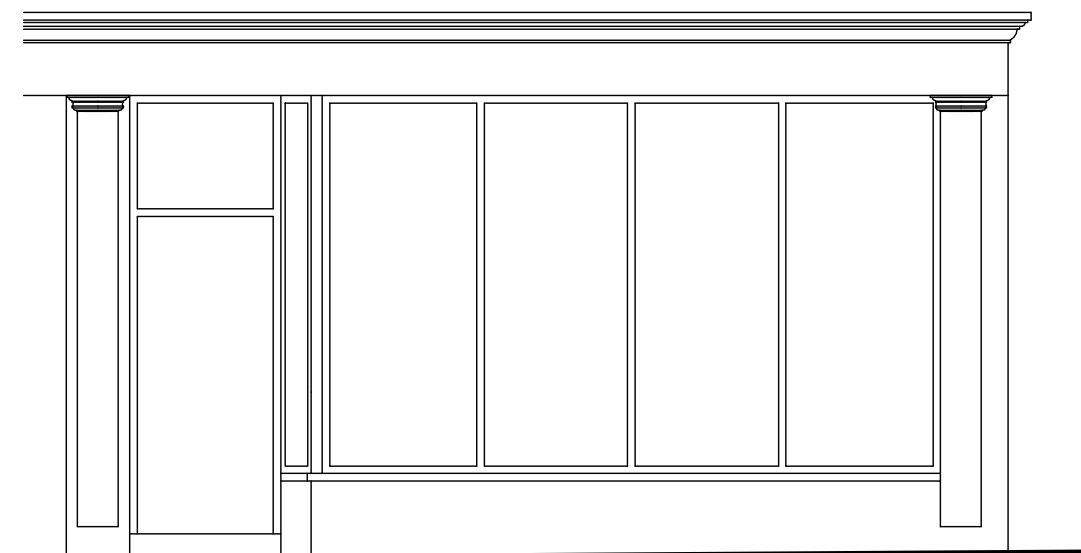

ELEVATION AS EXISTING

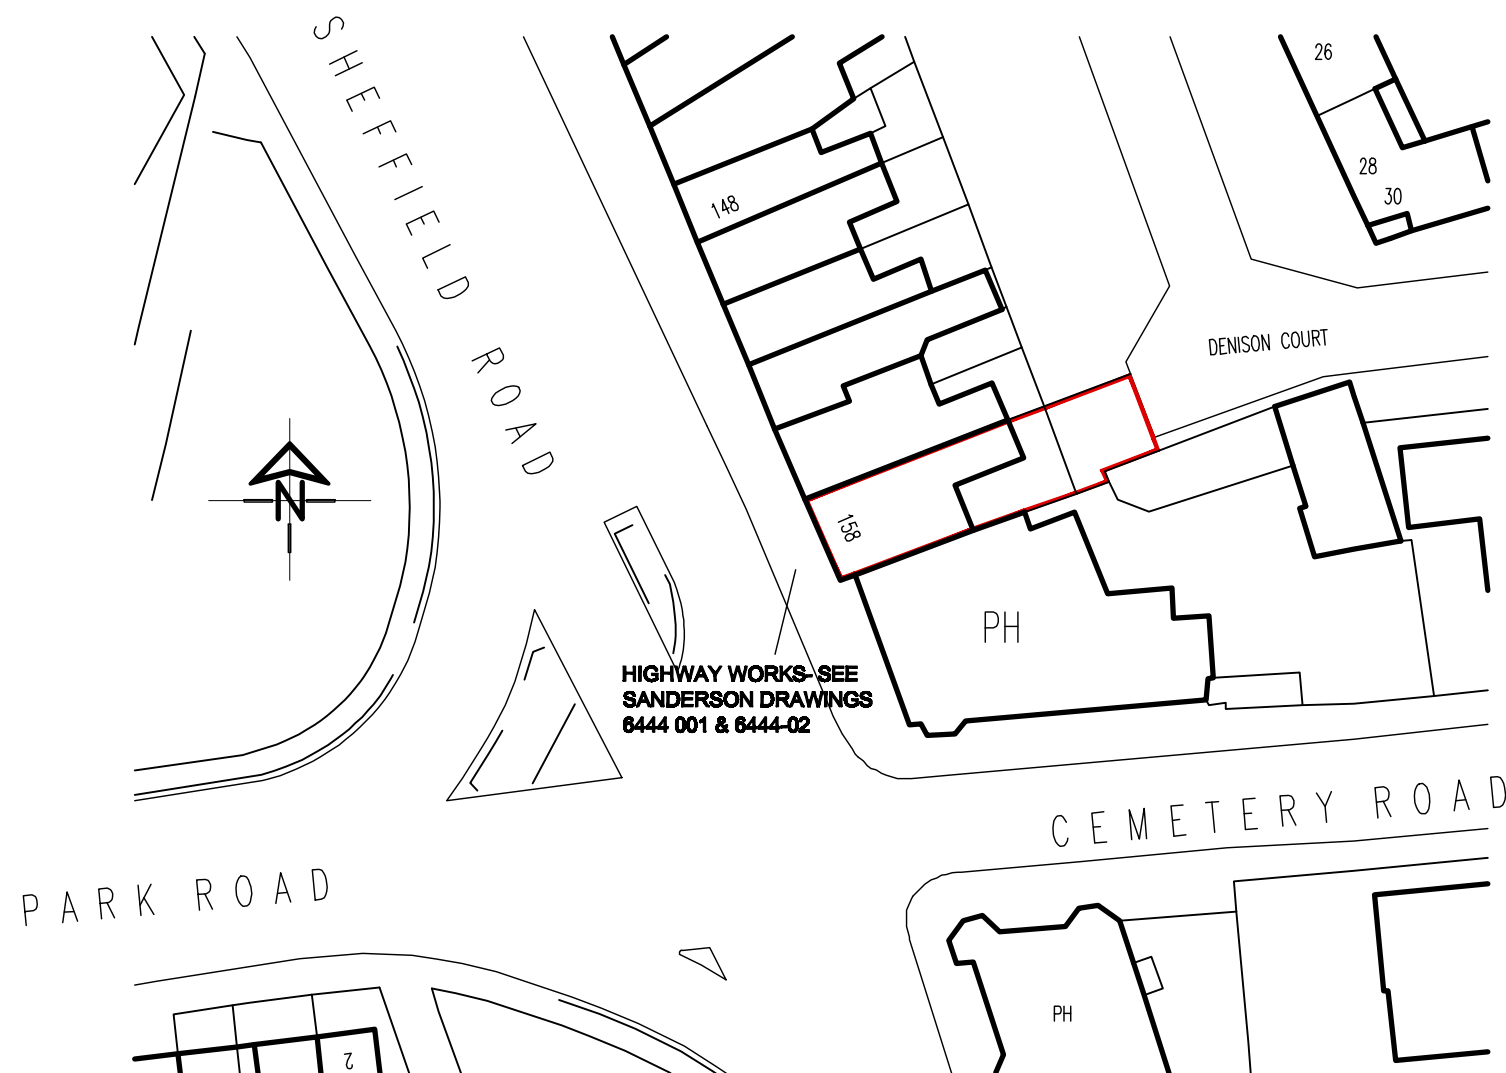

PLAN

**White Agus
Partnership**

PROVIDENCE VILLA,
42 SACKVILLE STREET,
BARNSELY.
S70 2DB

Phone: 01226 208482
Fax: 01226 283030
Email: info@whiteaguspартnership.co.uk
Web: www.whiteaguspартnership.co.uk

SURVEYORS AND BUILDING DESIGN CONSULTANTS

Project.

**NEW SHOP FRONT
158 SHEFFIELD ROAD
BARNSELY**

Client.

MR ABOUTALEB AKHGARKODAZ

**Drawing
Title.**

PLAN AND ELEVATIONS

Date.

SEPT 2011

Scale.

1:50 @ A3

Ref.

11-061

Dwg. No.

01

Rev.

A