


Plan Referred to

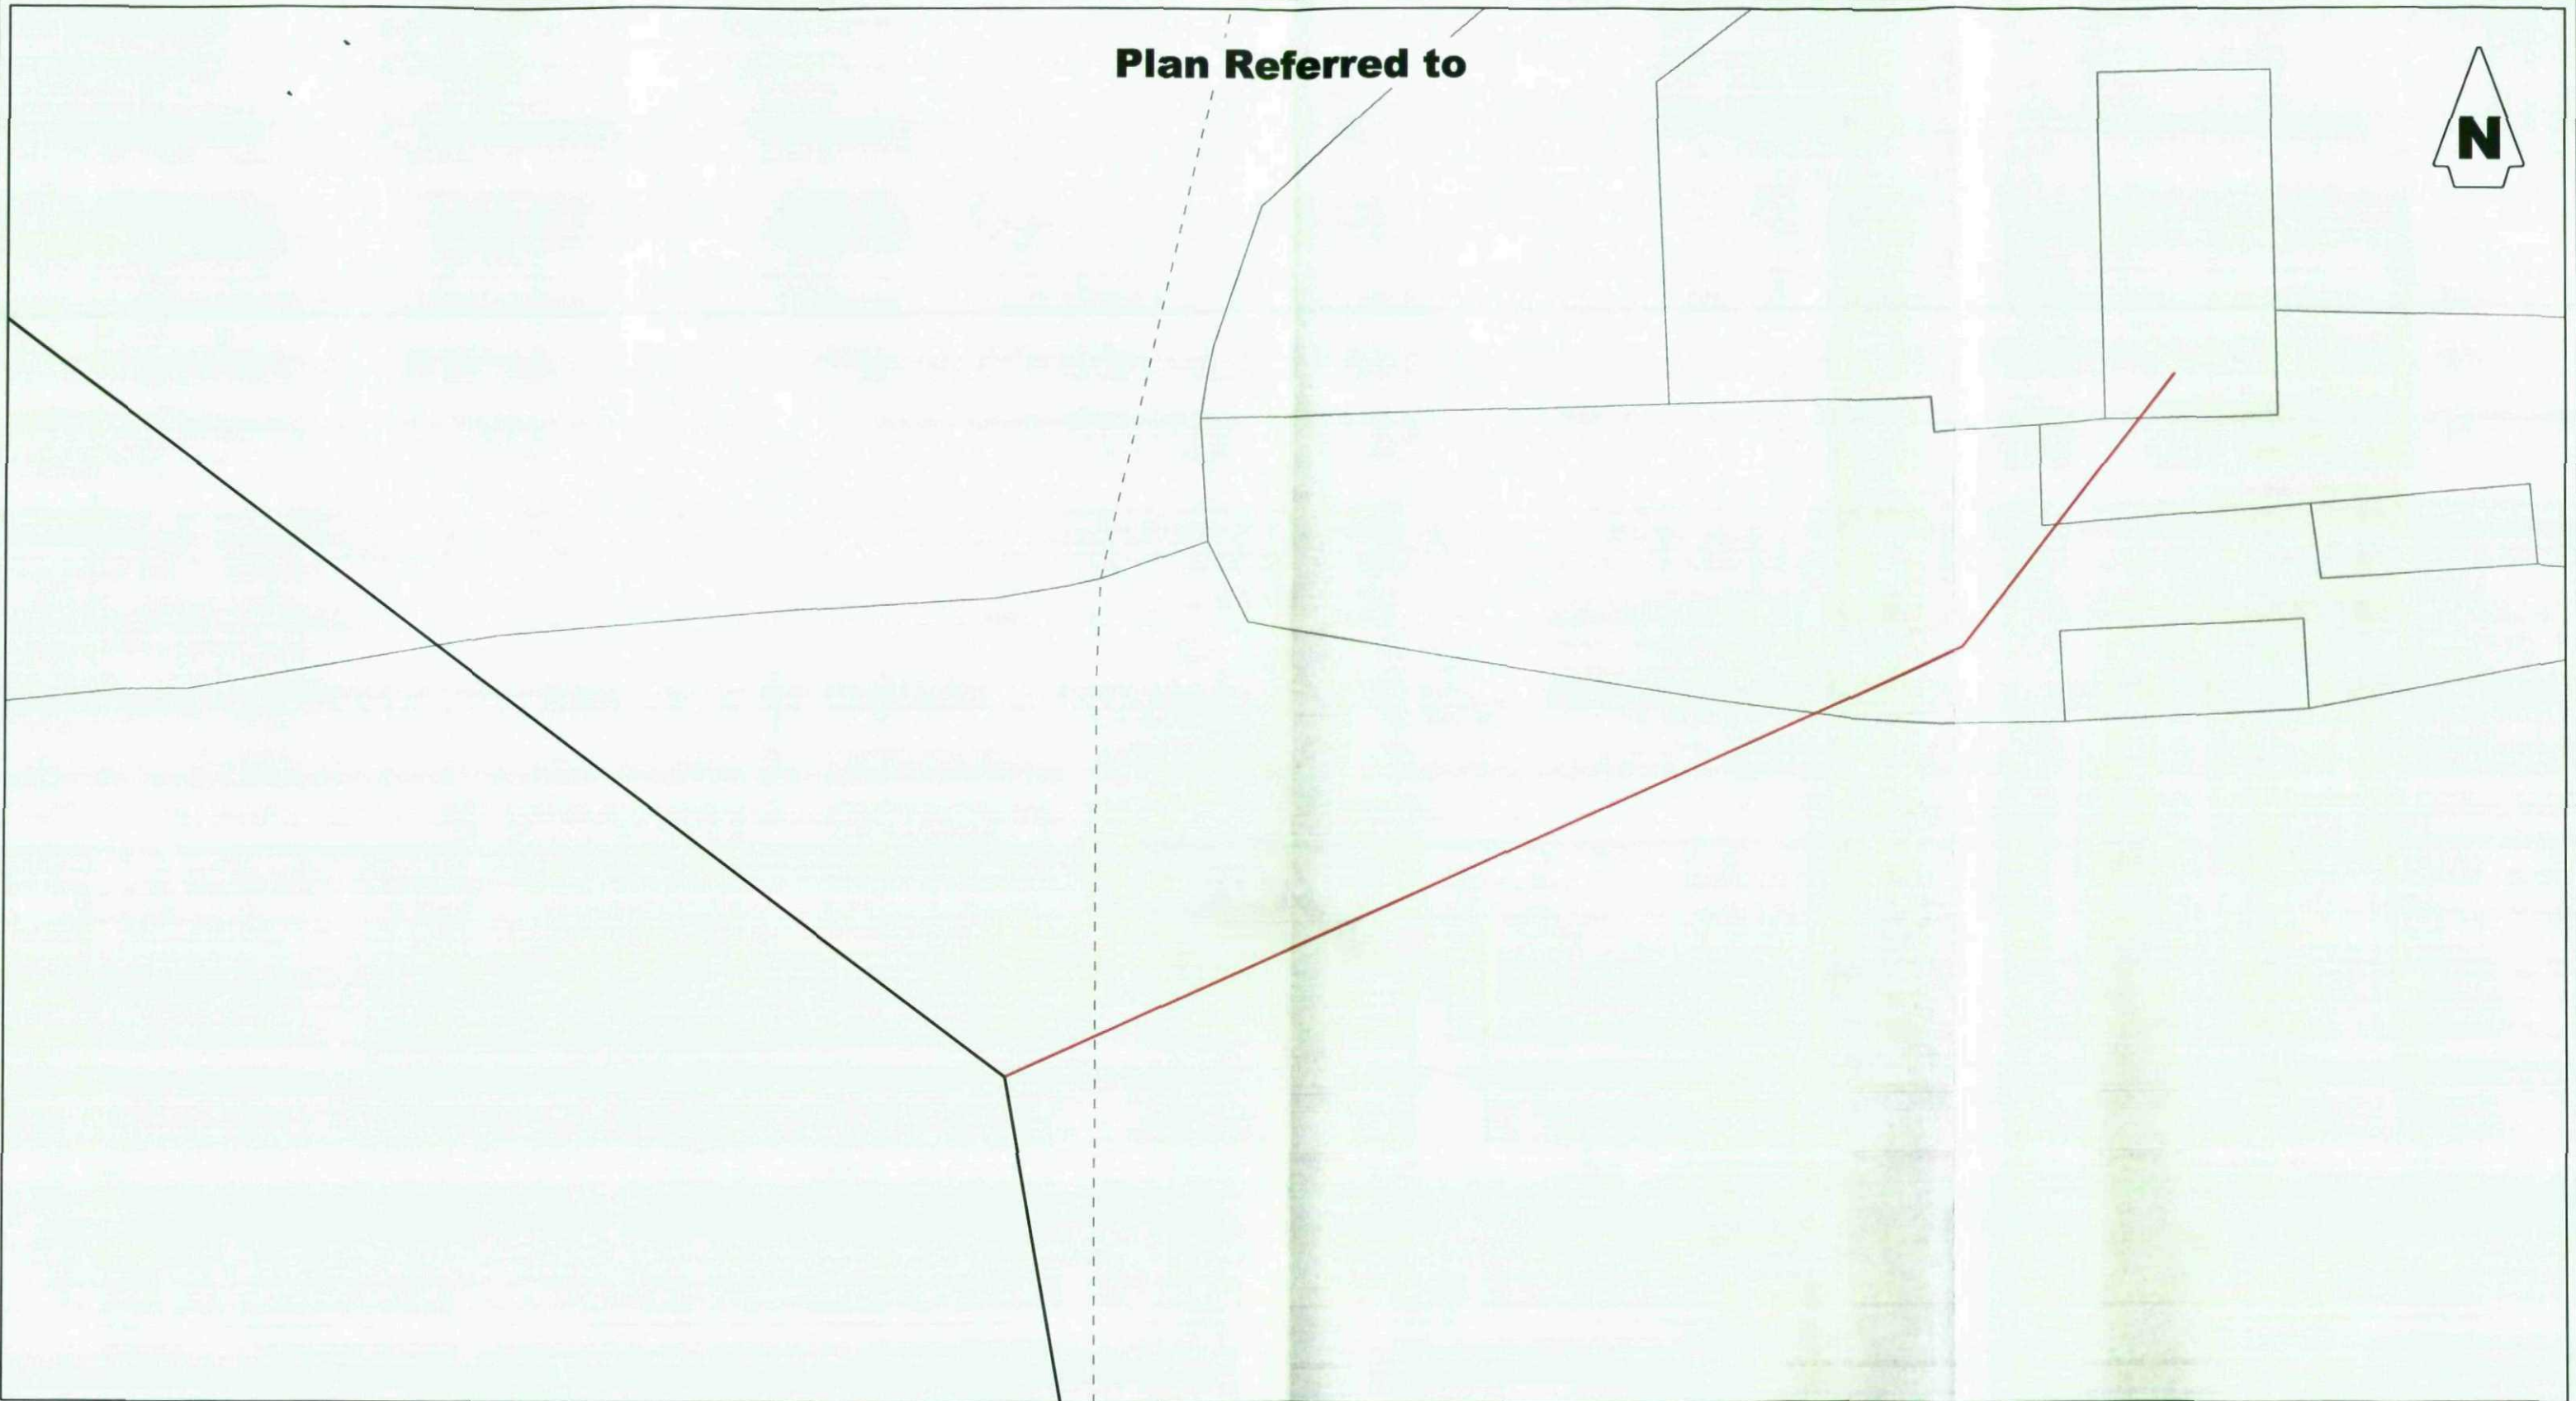

KEY TO DRAWING	
	EXISTING HIGH VOLTAGE OVERHEAD LINE
	PROPOSED LOW VOLTAGE OVERHEAD LINE

National Grid Reference SE297102
1:50,000 Sheet Number 110
Local Authority BARNSELEY
.....
Based on the Ordnance Survey Map with the sanction of the controller of HM Stationery Office Crown copyright reserved.
Licensee: Northern Powergrid Holdings Company
Registered Office: Lloyds Court, 78 Grey Street, Newcastle Upon Tyne, NE1 6AF.
Registered in England and Wales Number 3476201



Manufacturer Details	
Sheet No.	Scale
	1:250
Prepared By	Anthony.Mallon
Revised	Grid Reference
	SE297102
Date Issued	Checked By
17/01/2013	F.VALIMULLA

Lloyds Court, 78 Grey Street, Newcastle Upon Tyne, NE1 6AF	
BARNSELEY	
BROOK HILL S/S 2354	
REFURBISH / REPLACE LV OVERHEAD LINE WITH ABC	
PLANNING PLAN	
Document Details	
LEGAL DRAWINGS OTHER	
Drawing No.	Historic Ref No.
C1017535	YP13655
Revision	Notes

A3