



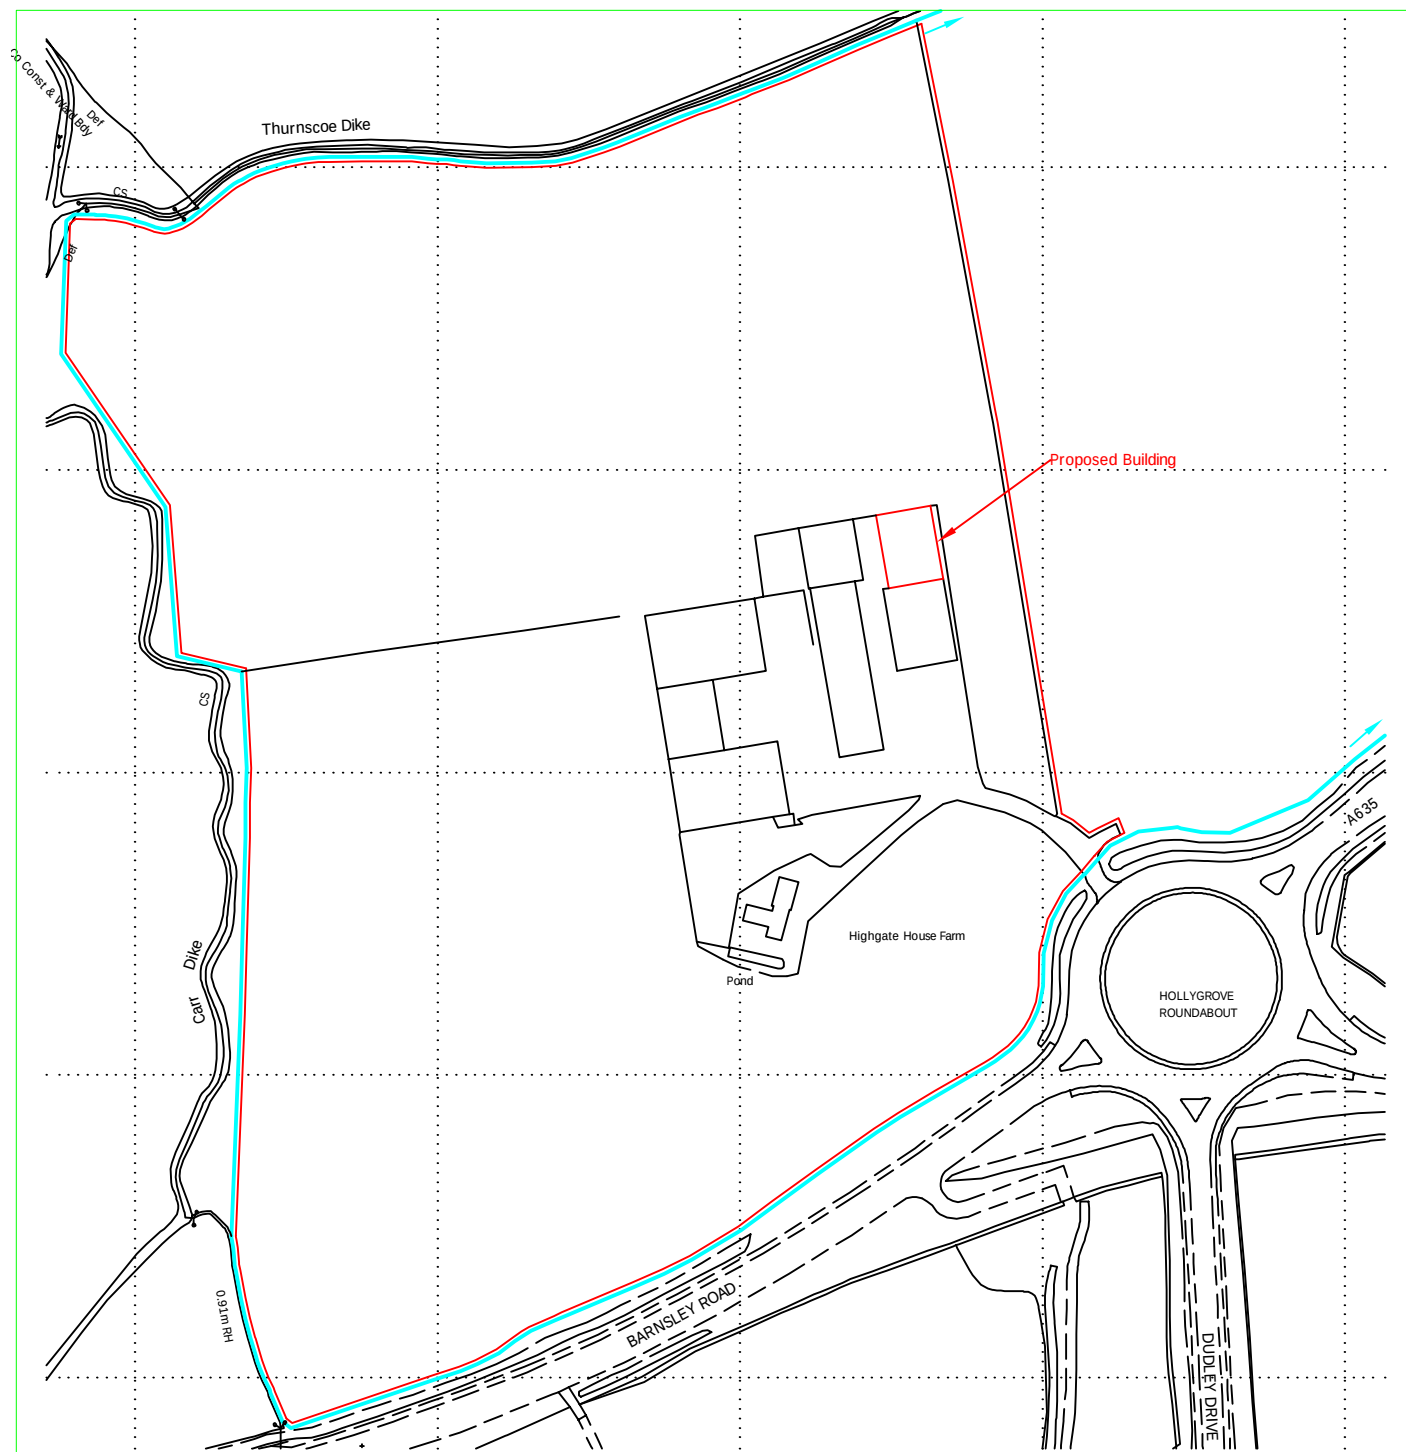

Ordnance Survey (c) Crown Copyright 2013. All rights reserved. Licence number 100020449

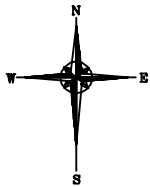

Reproduced from Ordnance Survey digital map data, 1:2500 scale, by permission of Ordnance Survey on behalf of The Controller of Her Majesty's Stationery Office.
© Crown copyright. All rights reserved. Licence Number: 100046980

Client:	R Seels & Son Highgate House Farm, Dearne Valley Parkway, Goldthorpe, Rotherham. S63 9EY	Drawn: Dianne Critchlow	Designed:
Project:	Proposed Agricultural Building	Checked:	Approved:
Title:	Location plan	Index no.:	Date: 23/04/13
Scales: 1:2500 @ A4		Drg. No. 957-003	
 Allen & Hunt Ltd Construction Engineers		Narlow Works, Thorpe ASHBOURNE. DE6 2AT Tel: 01335 350419 Fax: 01335 350533	