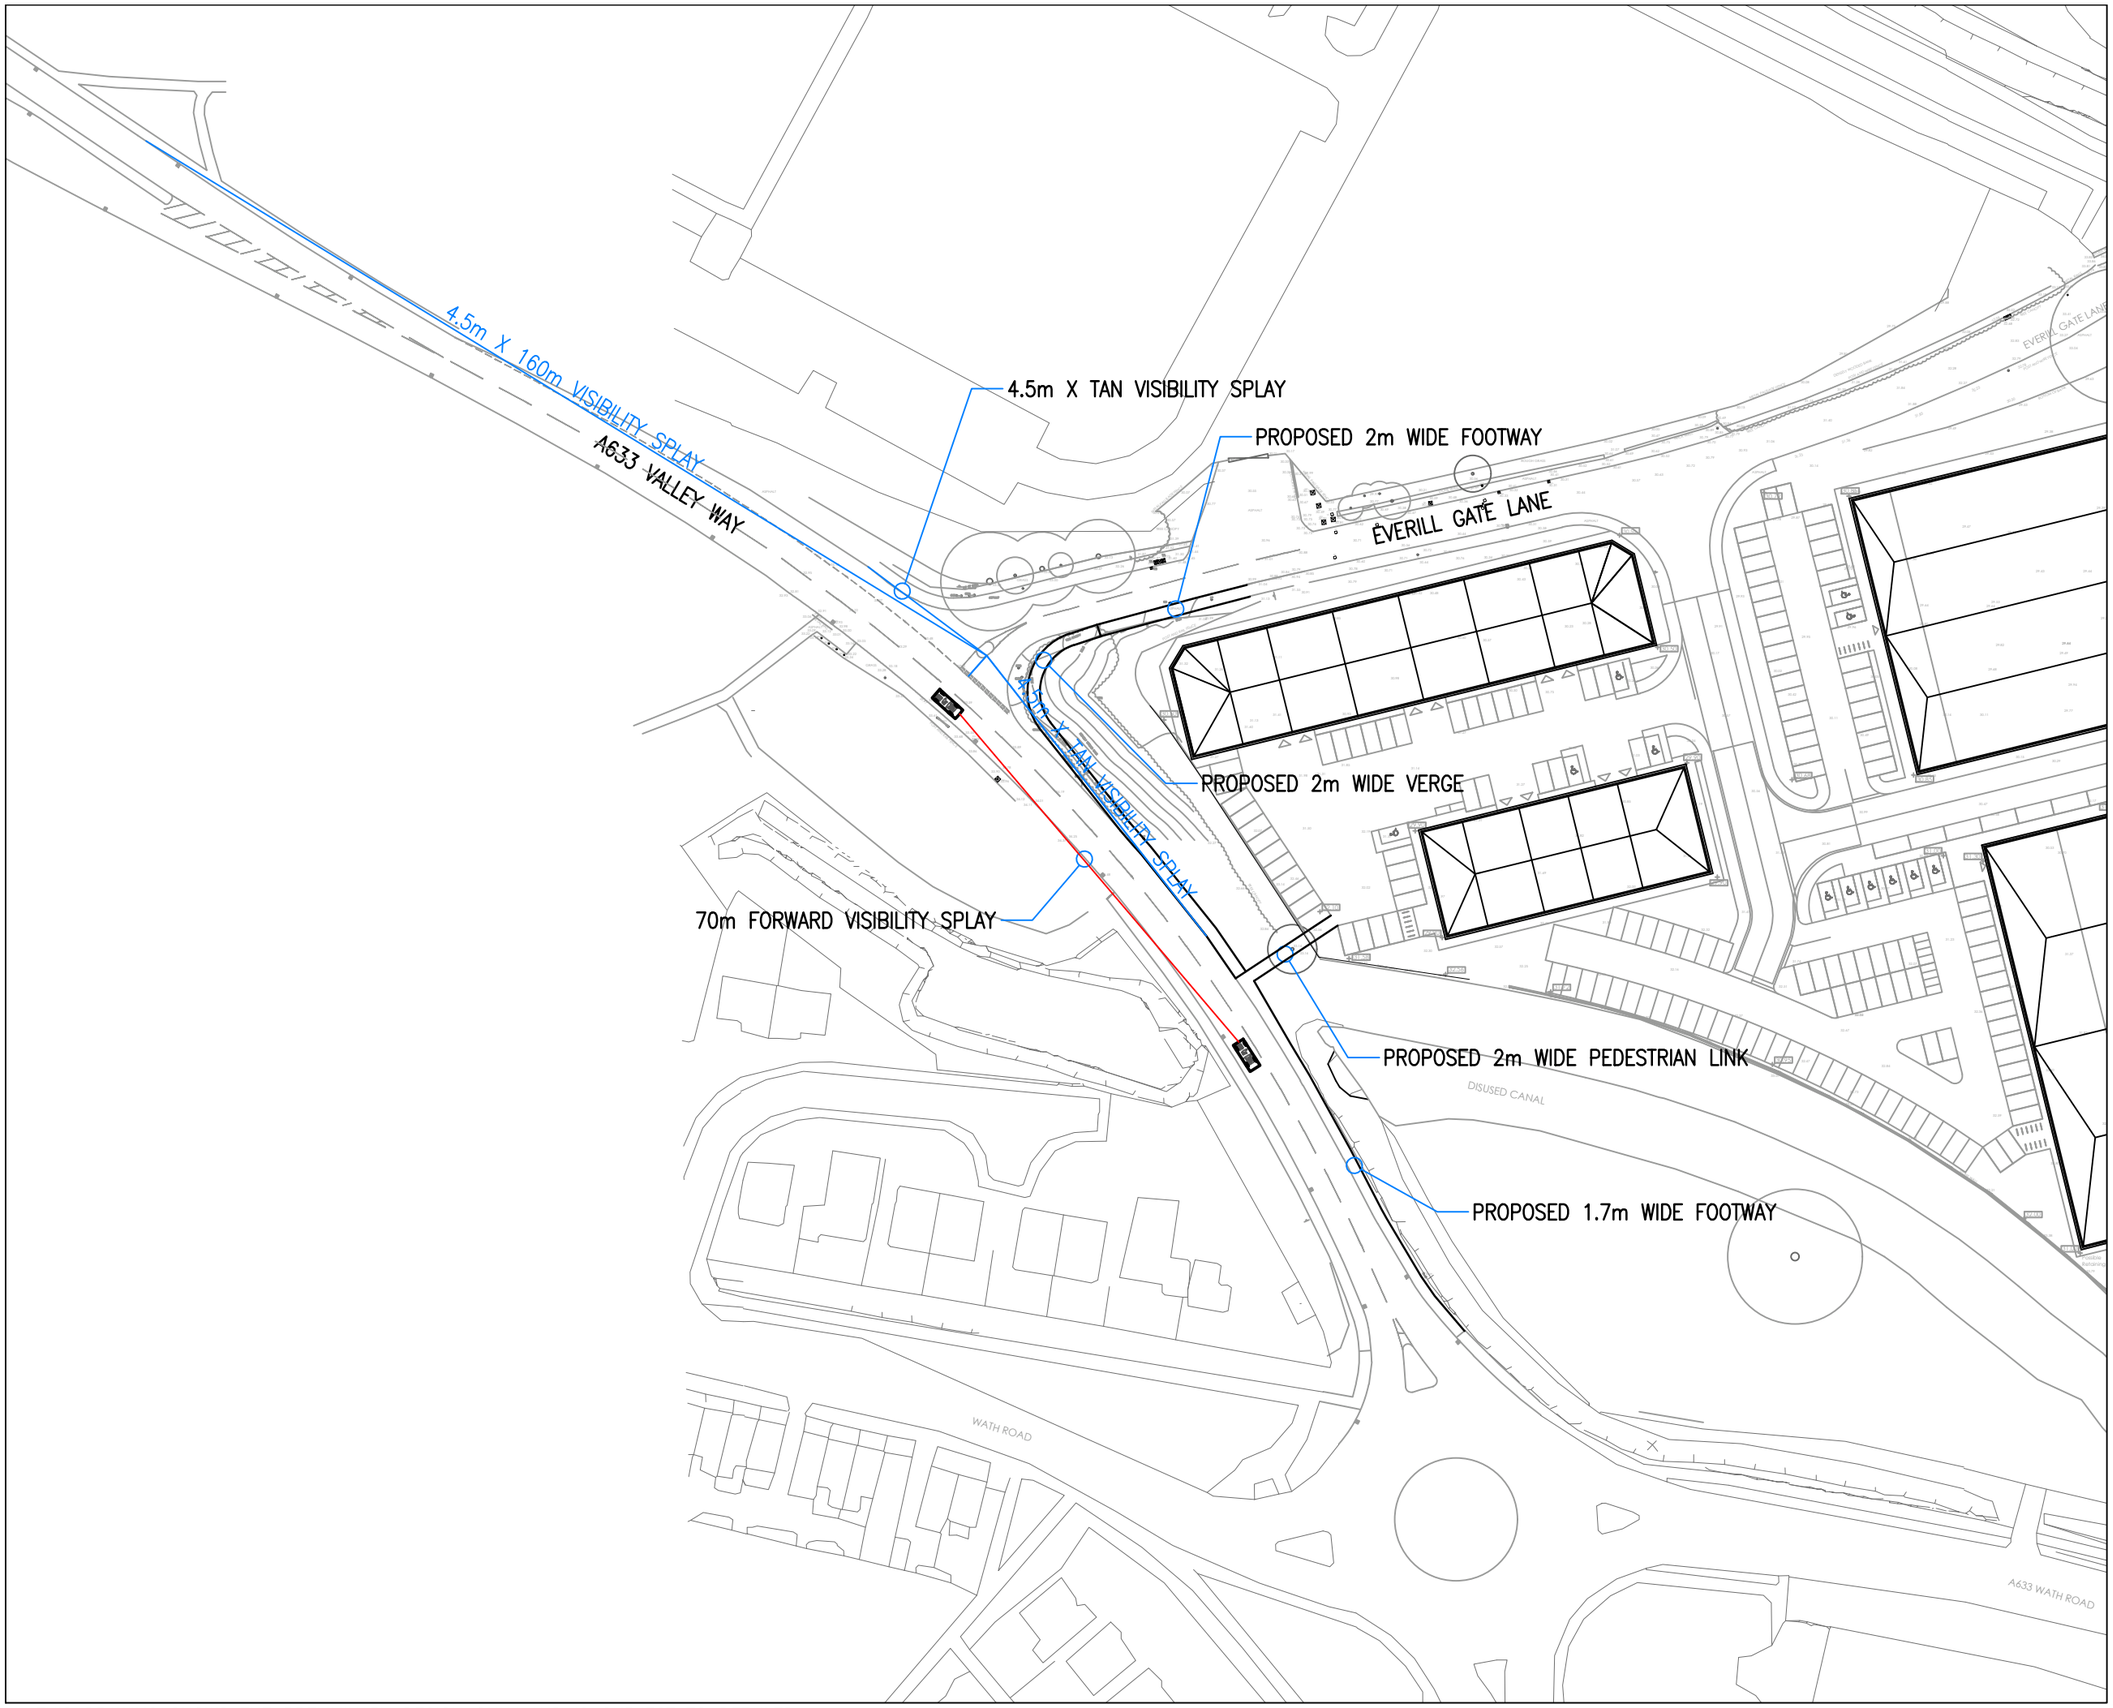

N

VIASOLUTIONS

THE OLD COACH HOUSE
1 CAMPBELL STREET
PUDSEY
LS28 6DP
tel: 0113 3453957
email: highwaymen@viasolutions.com

EVERILL GATE LANE,
WOMBWELL

PROPOSED PHASE 1
JUNCTION IMPROVEMENTS

SCALE: 1:1000 @A3

DATE: SEP 2018

DRAWING NO: 1807803 REV. B

THIS DRAWING SHOWS THE PRELIMINARY DESIGN ONLY AND IS SUBJECT TO DETAILED DESIGN, TOPOGRAPHICAL SURVEY INFORMATION AND LOCAL AUTHORITY APPROVAL