
DIMENSIONS IN mm - DO NOT SCALE FROM DRAWING - REFER TO ANNOTATION

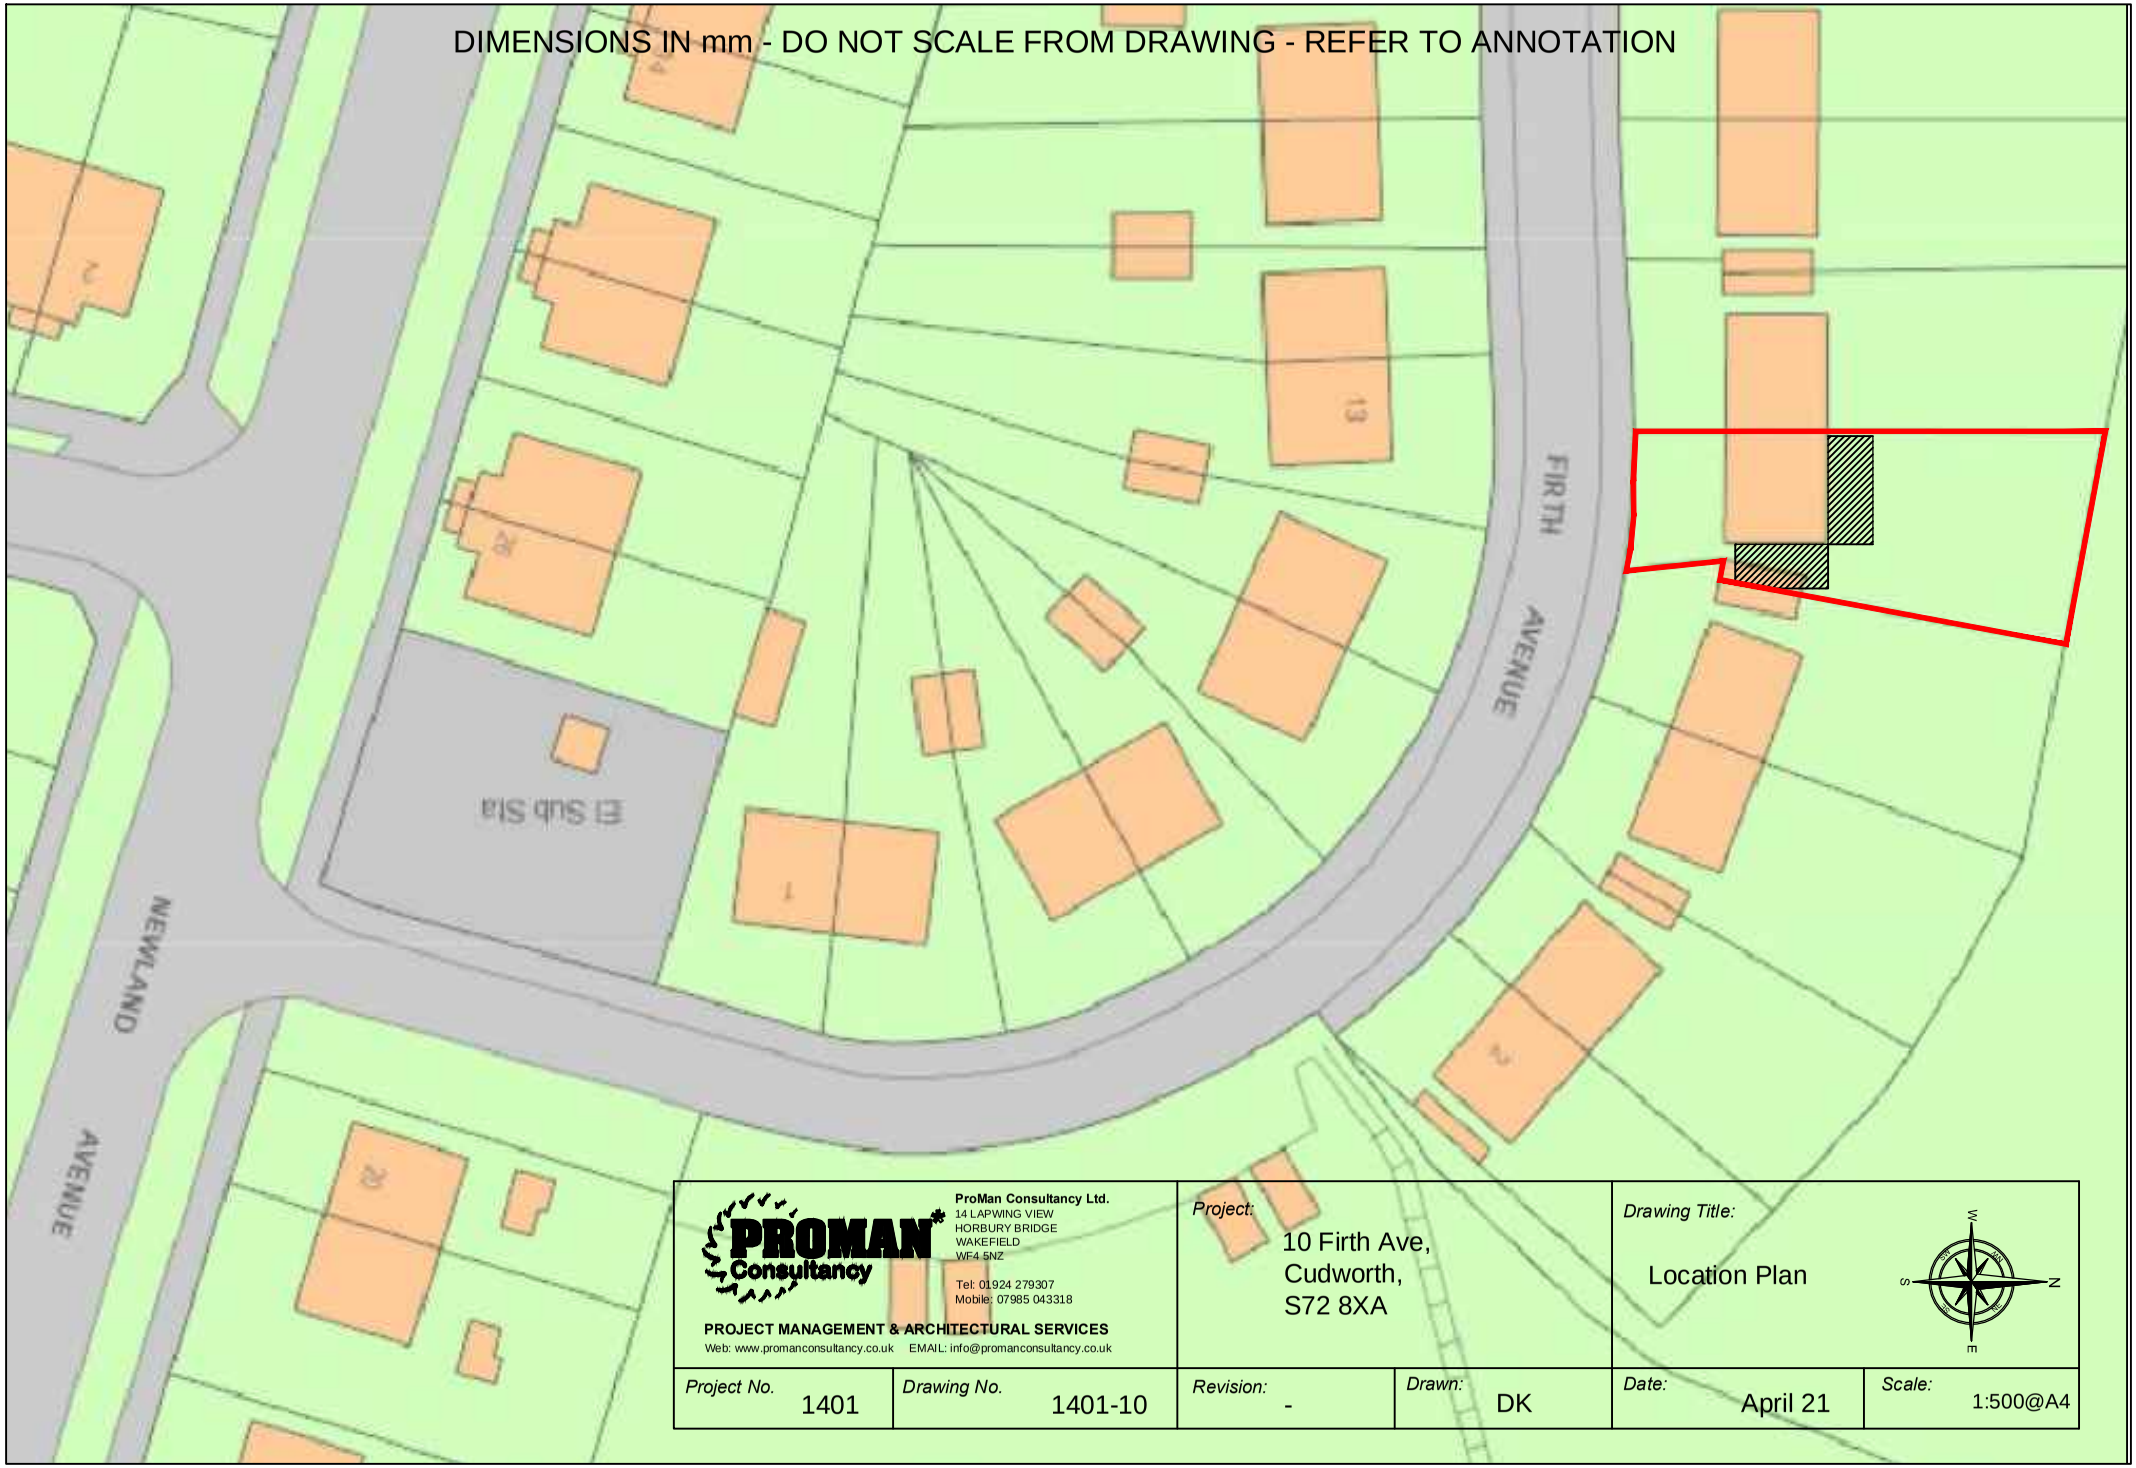

ProMan Consultancy Ltd.
14 LAPWING VIEW
HORBURY BRIDGE
WAKEFIELD
WF4 5NZ

Tel: 01924 279307
Mobile: 07985 043318

PROJECT MANAGEMENT & ARCHITECTURAL SERVICES
Web: www.promanconsultancy.co.uk EMAIL: info@promanconsultancy.co.uk

Project: 10 Firth Ave, Cudworth, S72 8XA				*Drawing Title:* Location Plan	
Project No. 1401	*Drawing No.* 1401-10	*Revision:* -	*Drawn:* DK	*Date:* April 21	*Scale:* 1:500@A4