




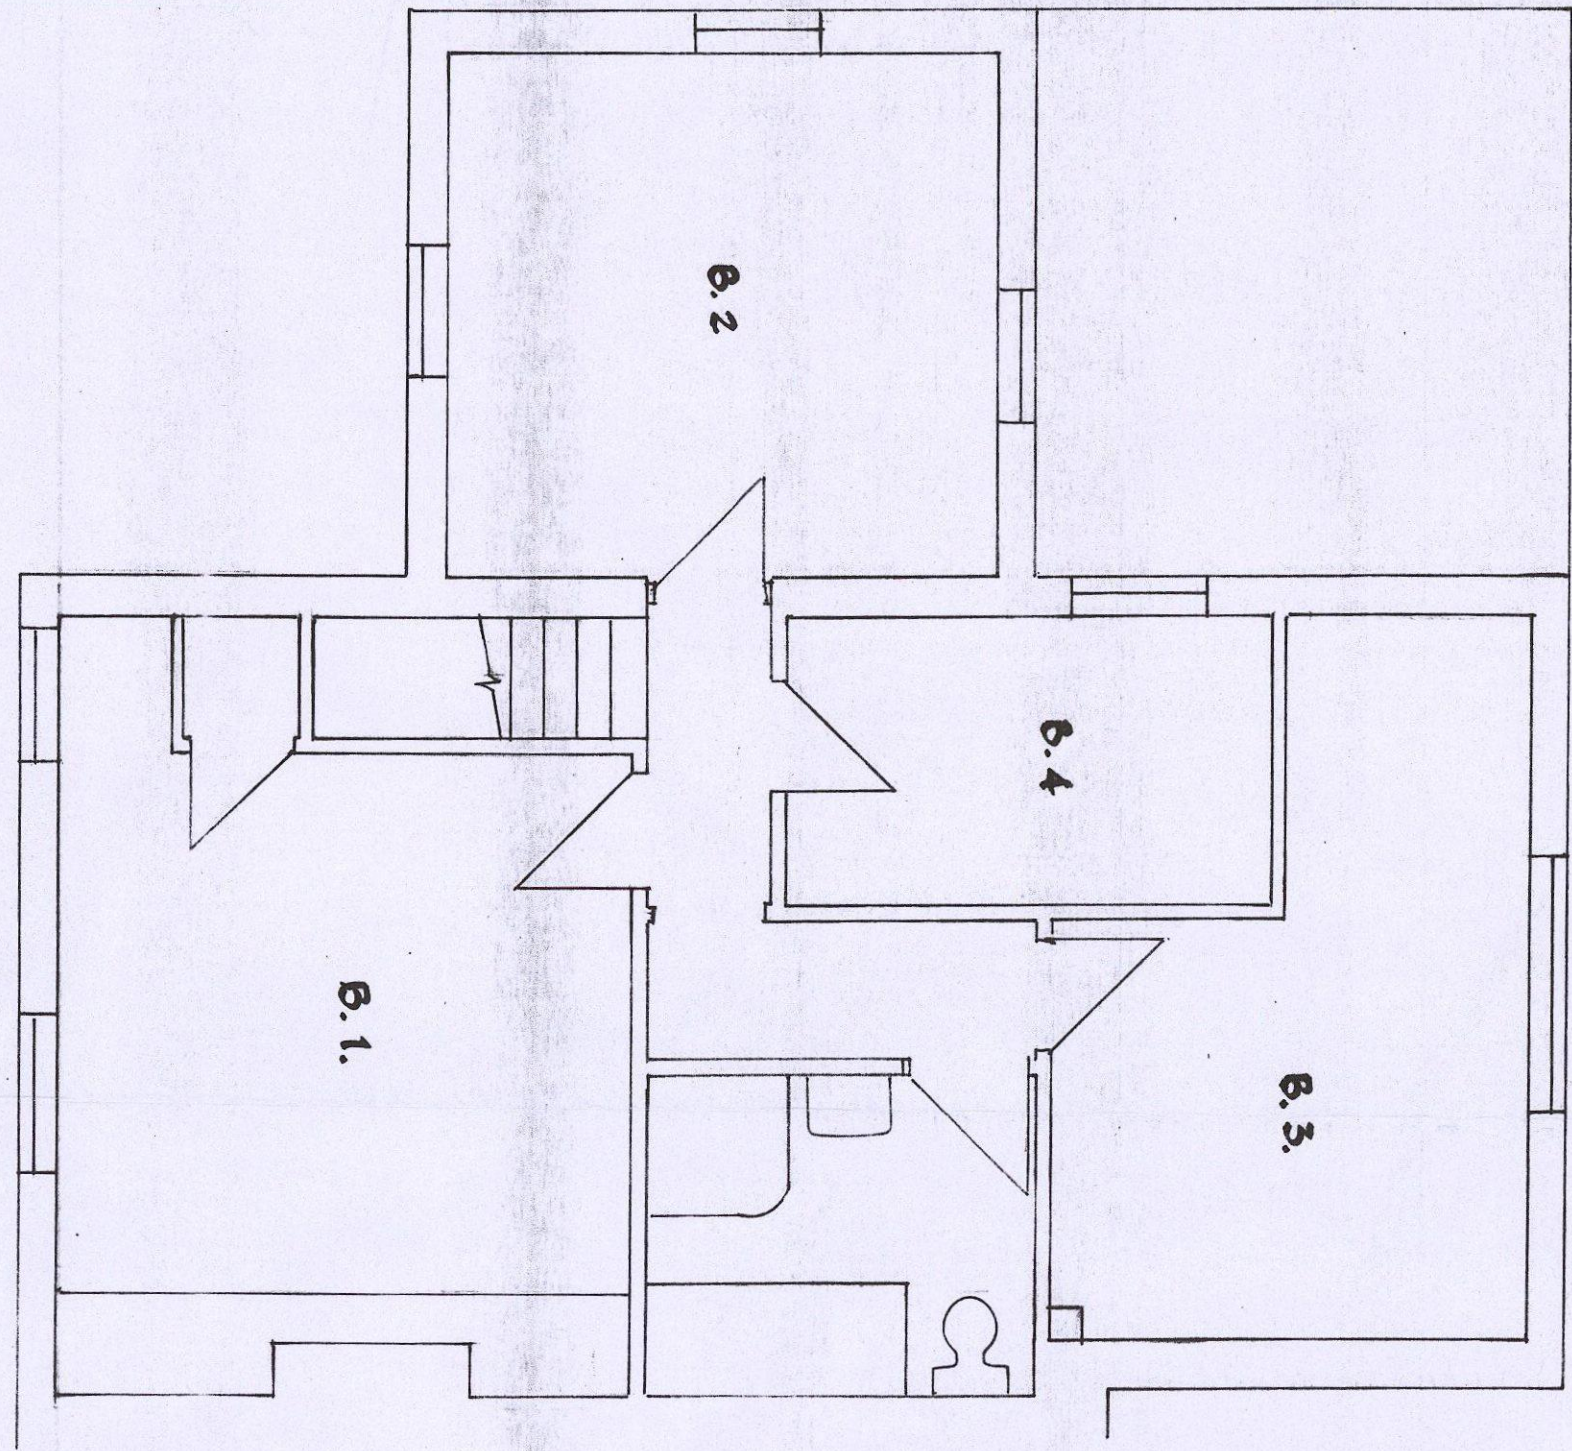


FIRST FLOOR

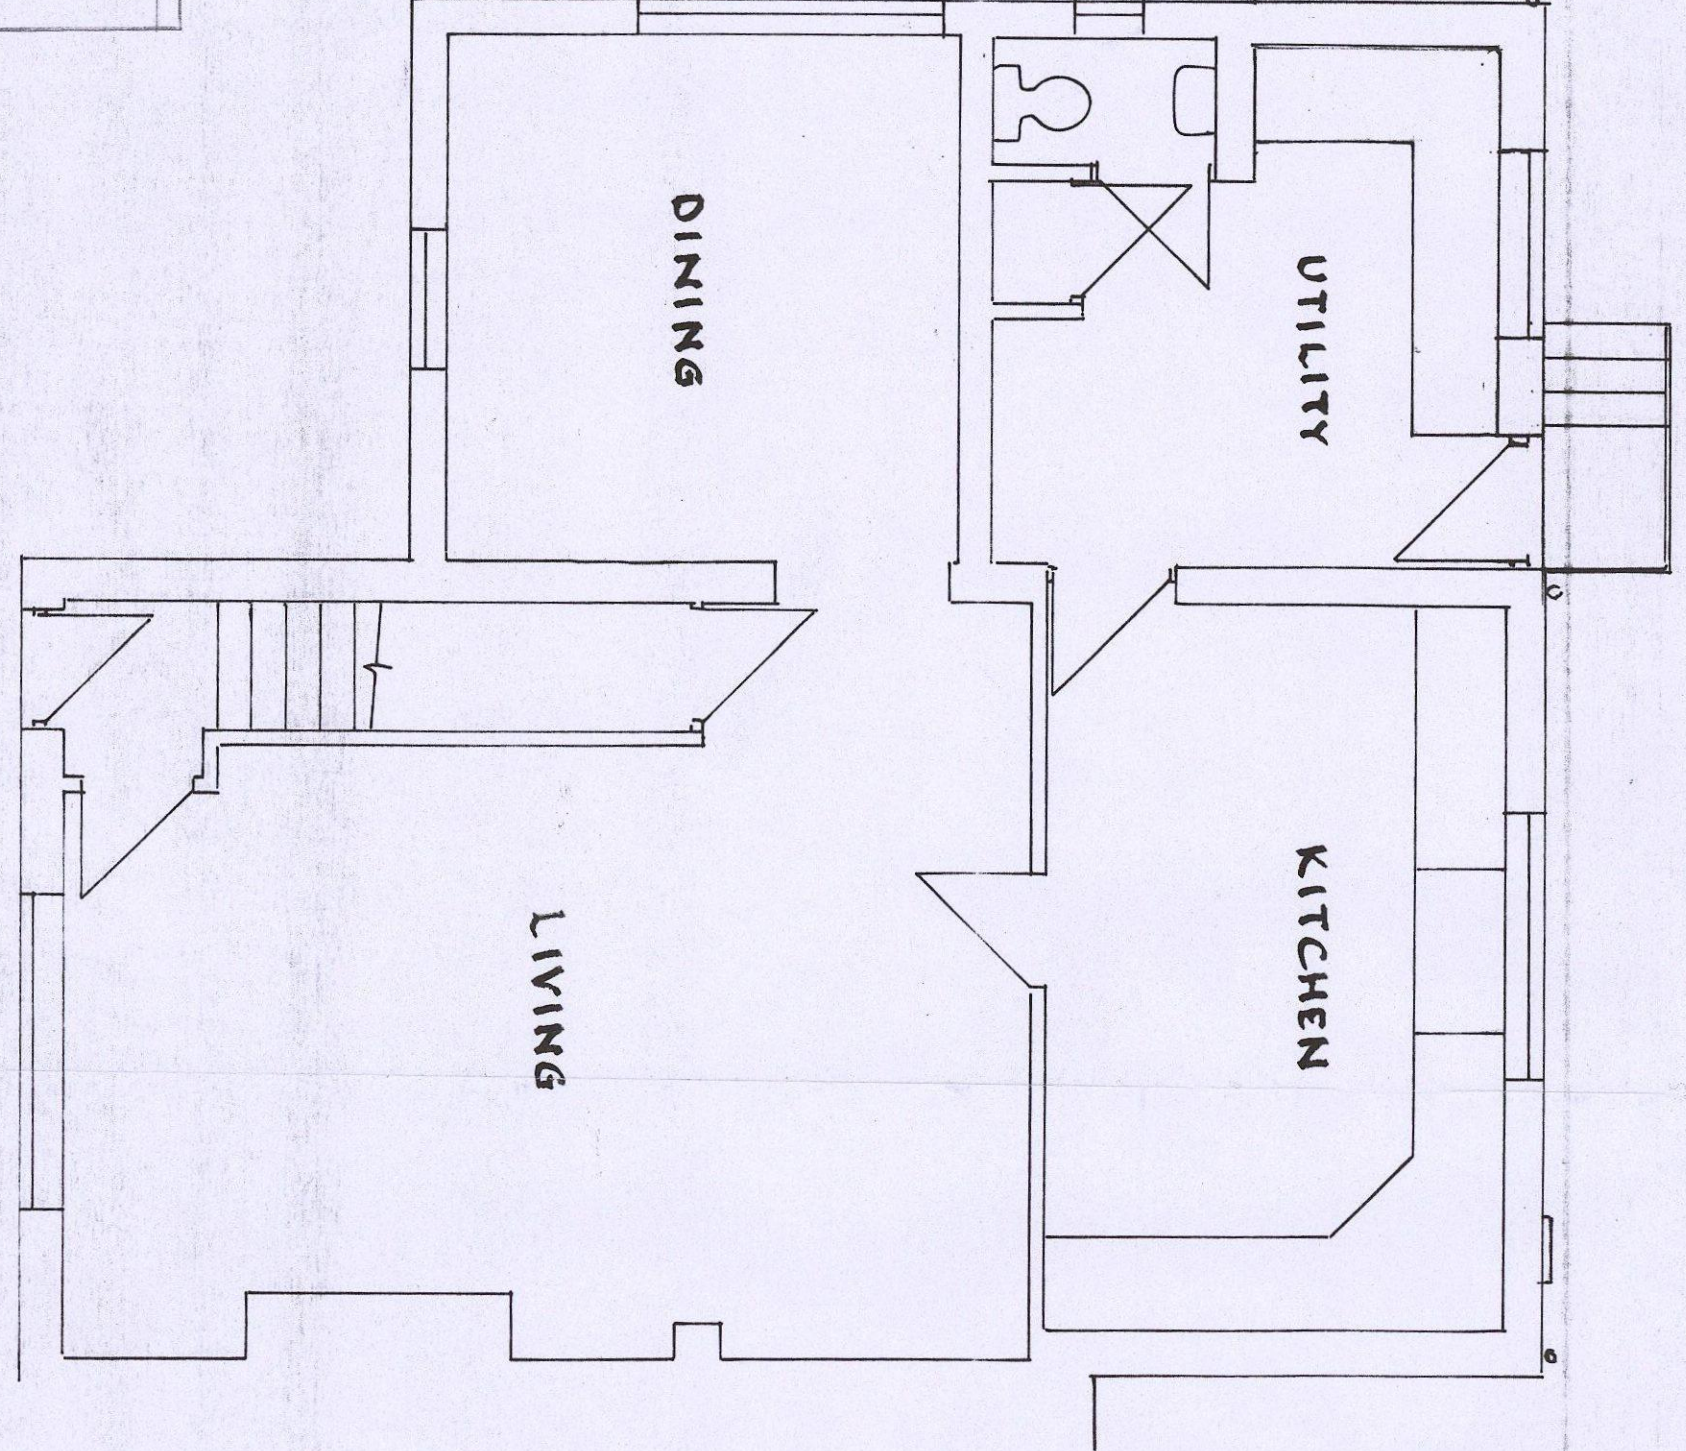


GROUND FLOOR

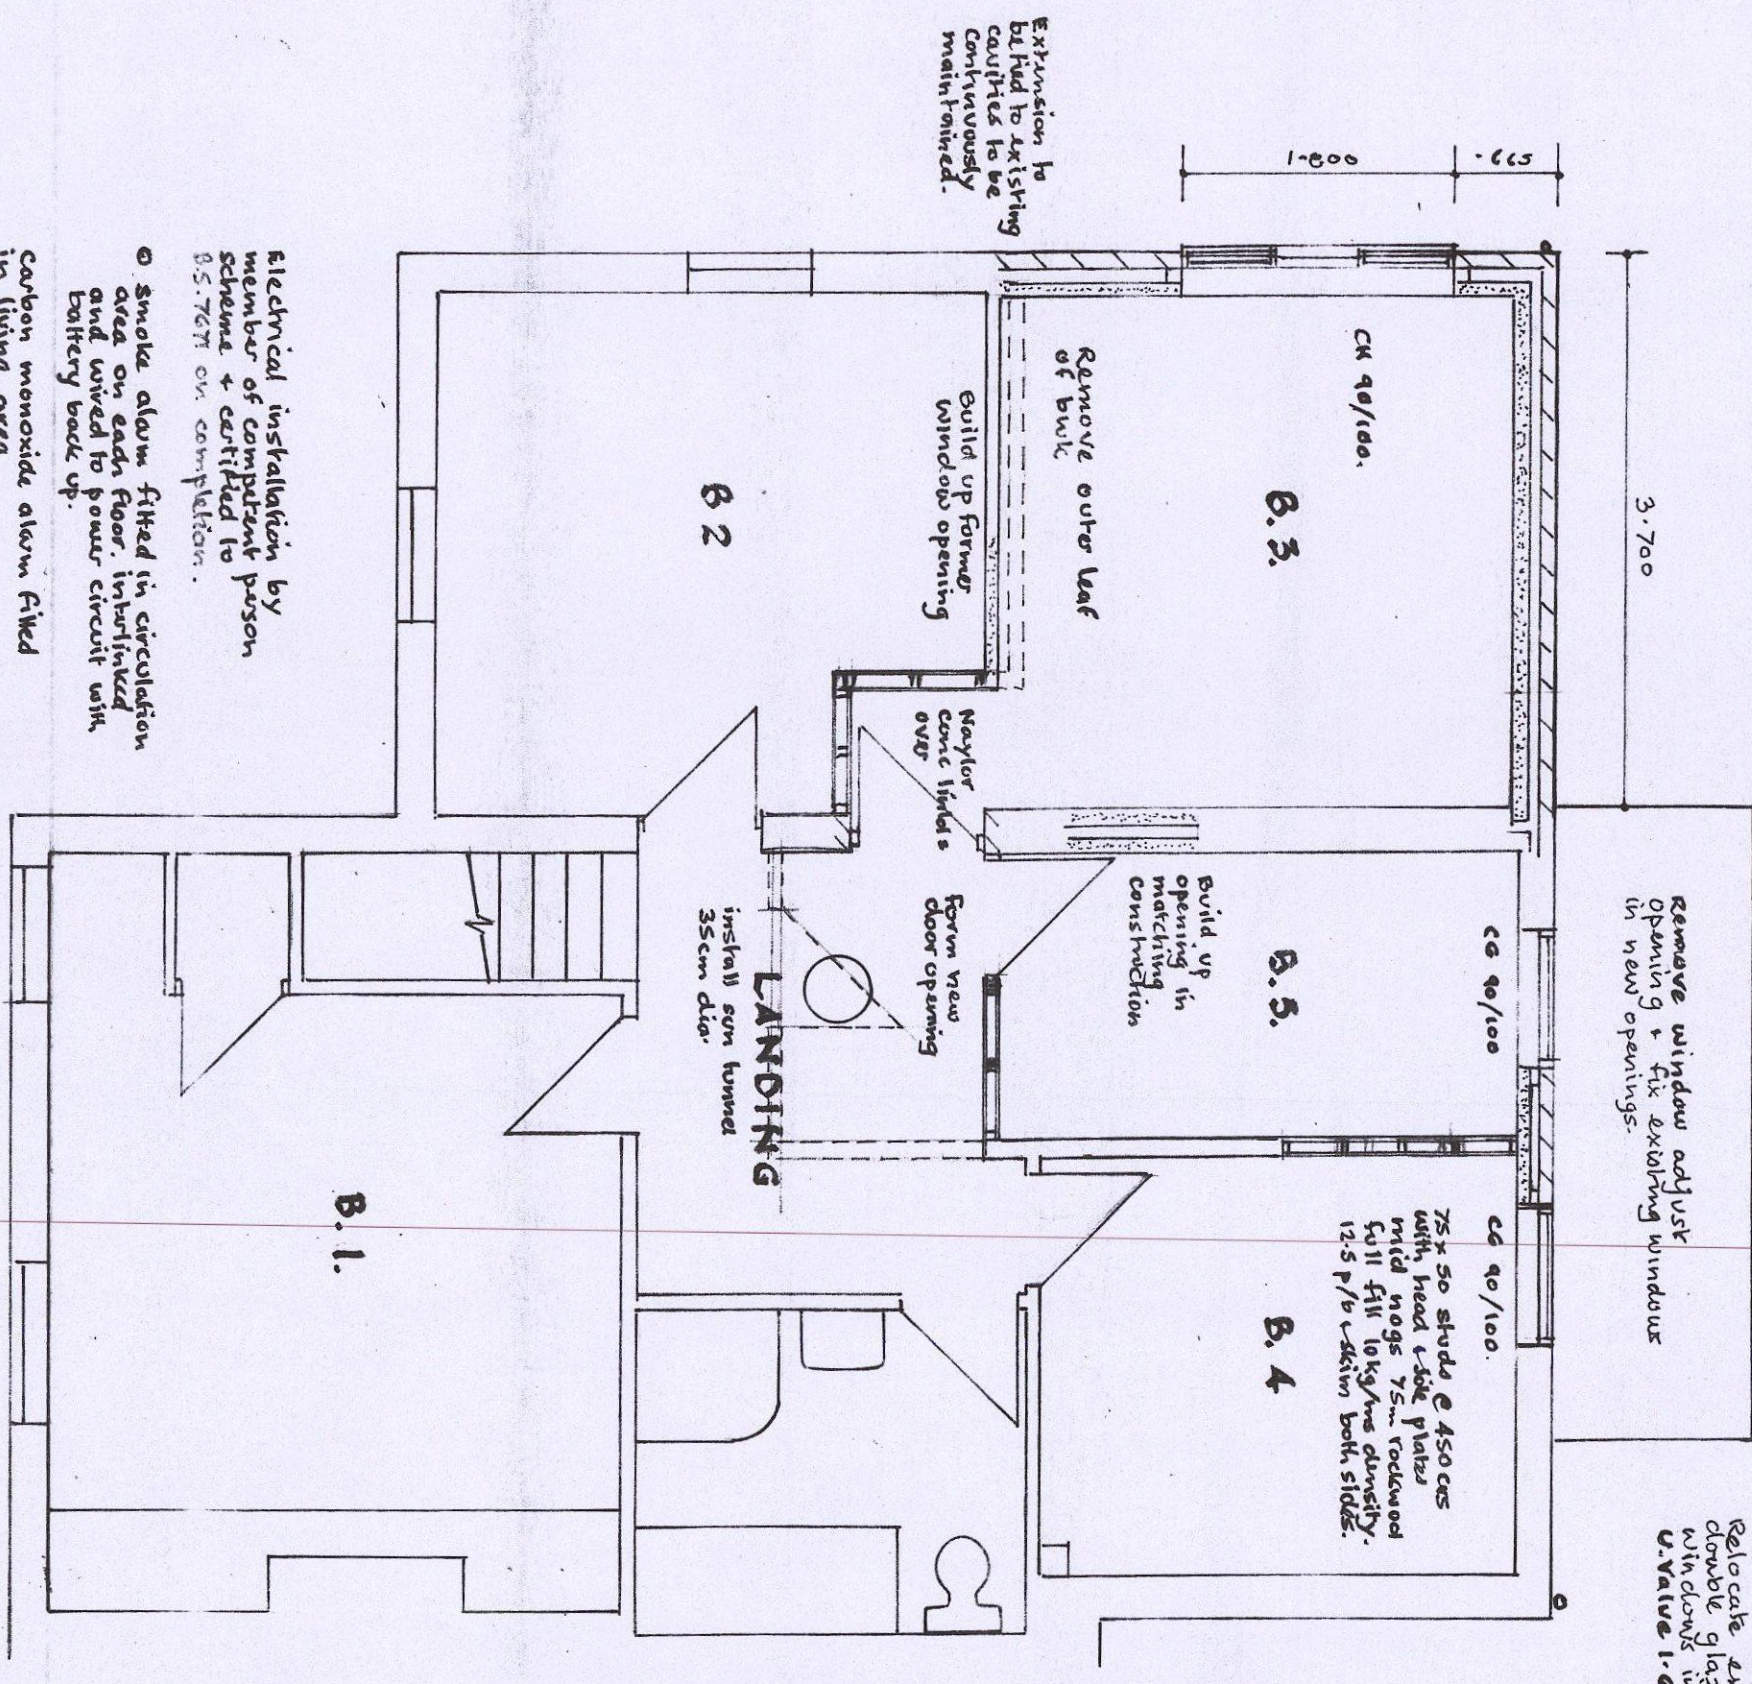

PROPOSED FIRST FLOOR

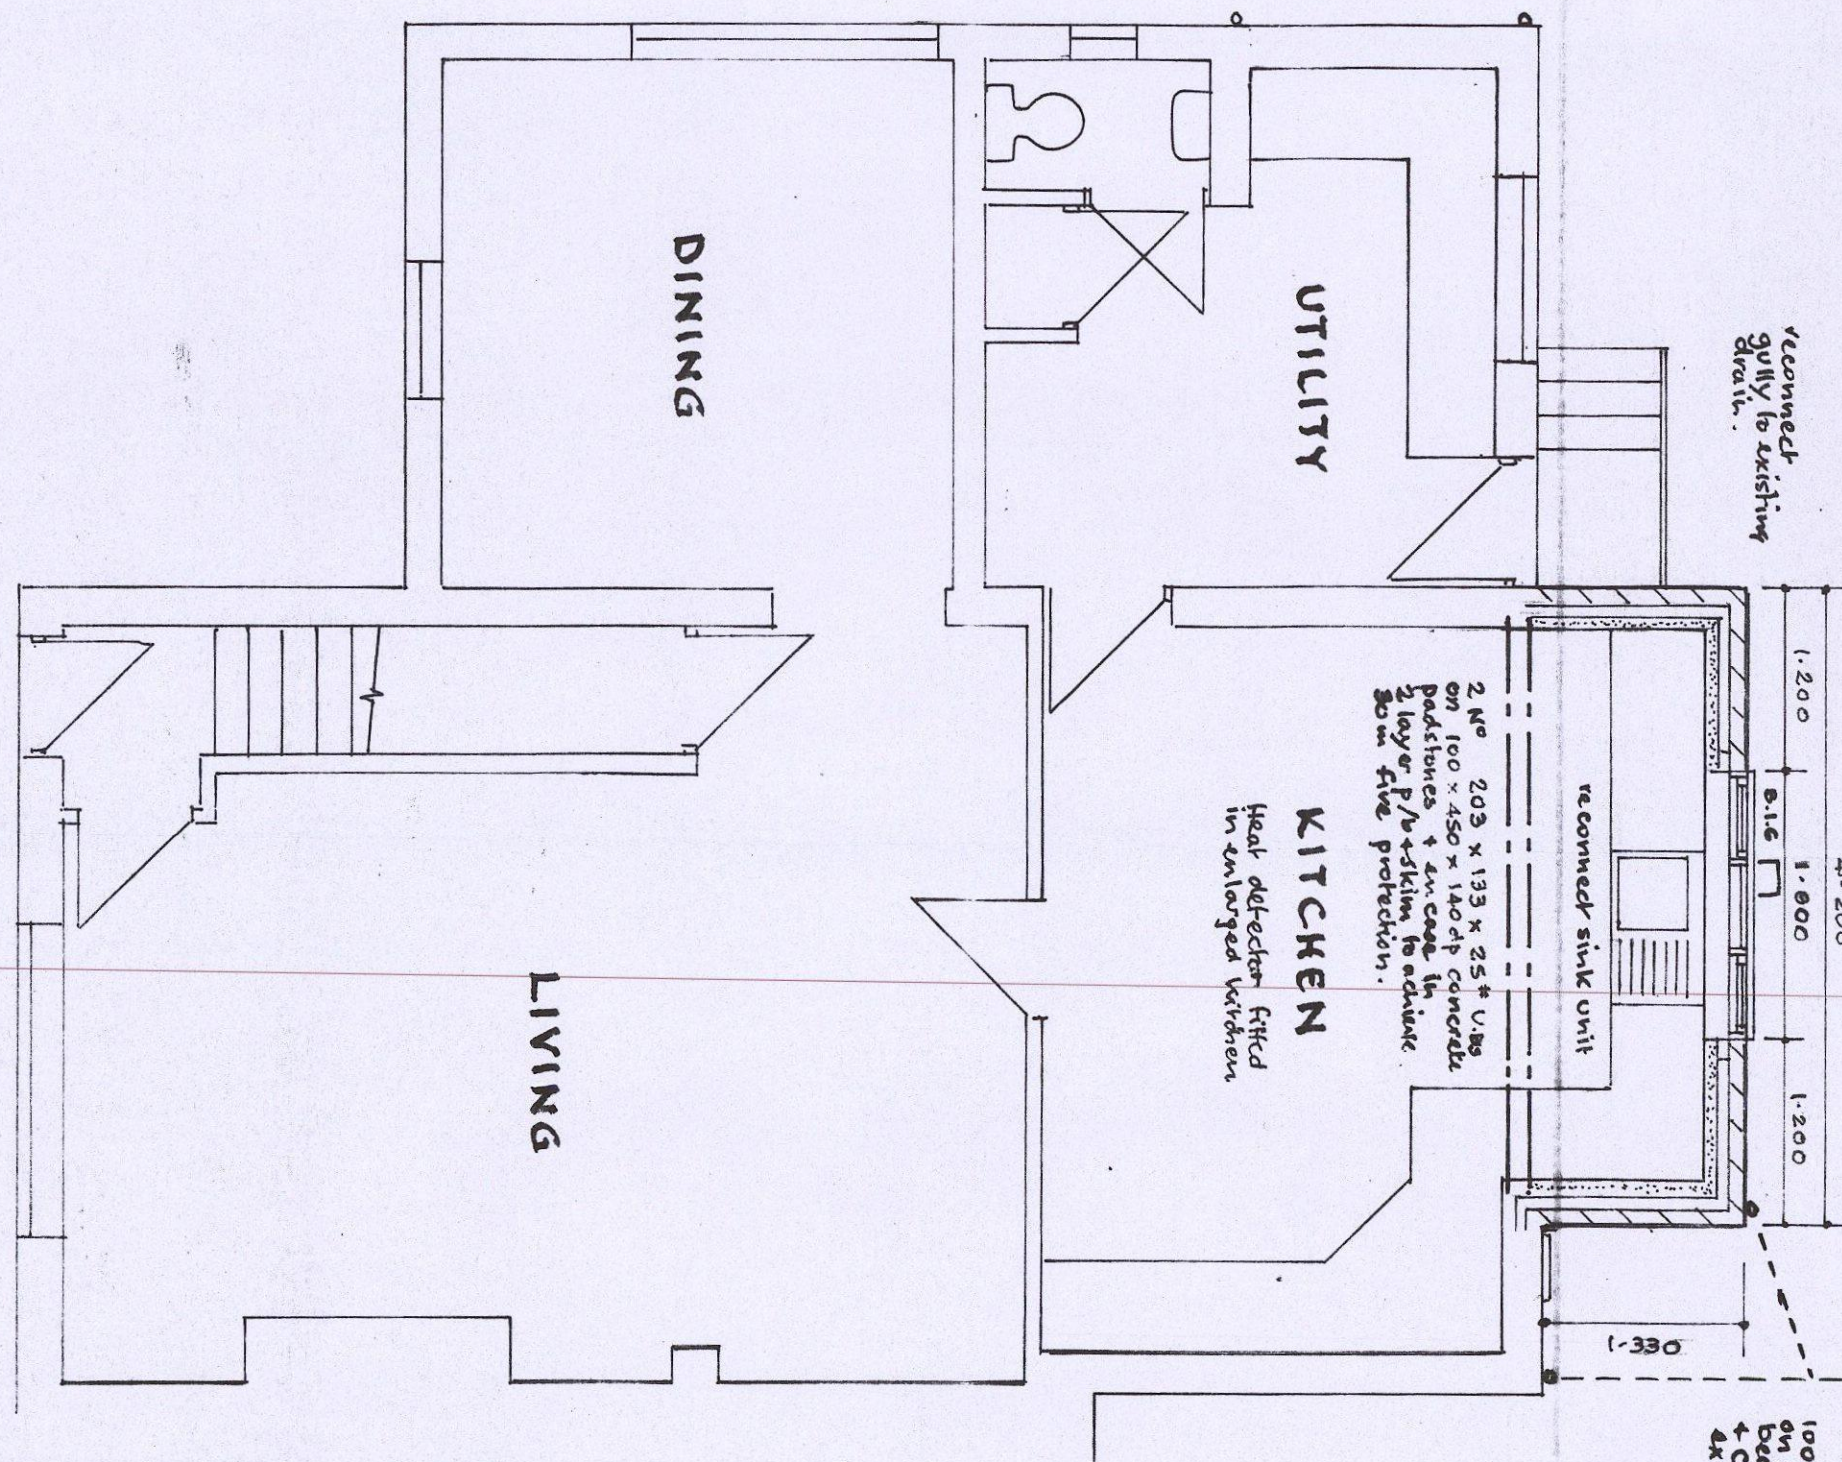

PROPOSED GROUND FLOOR

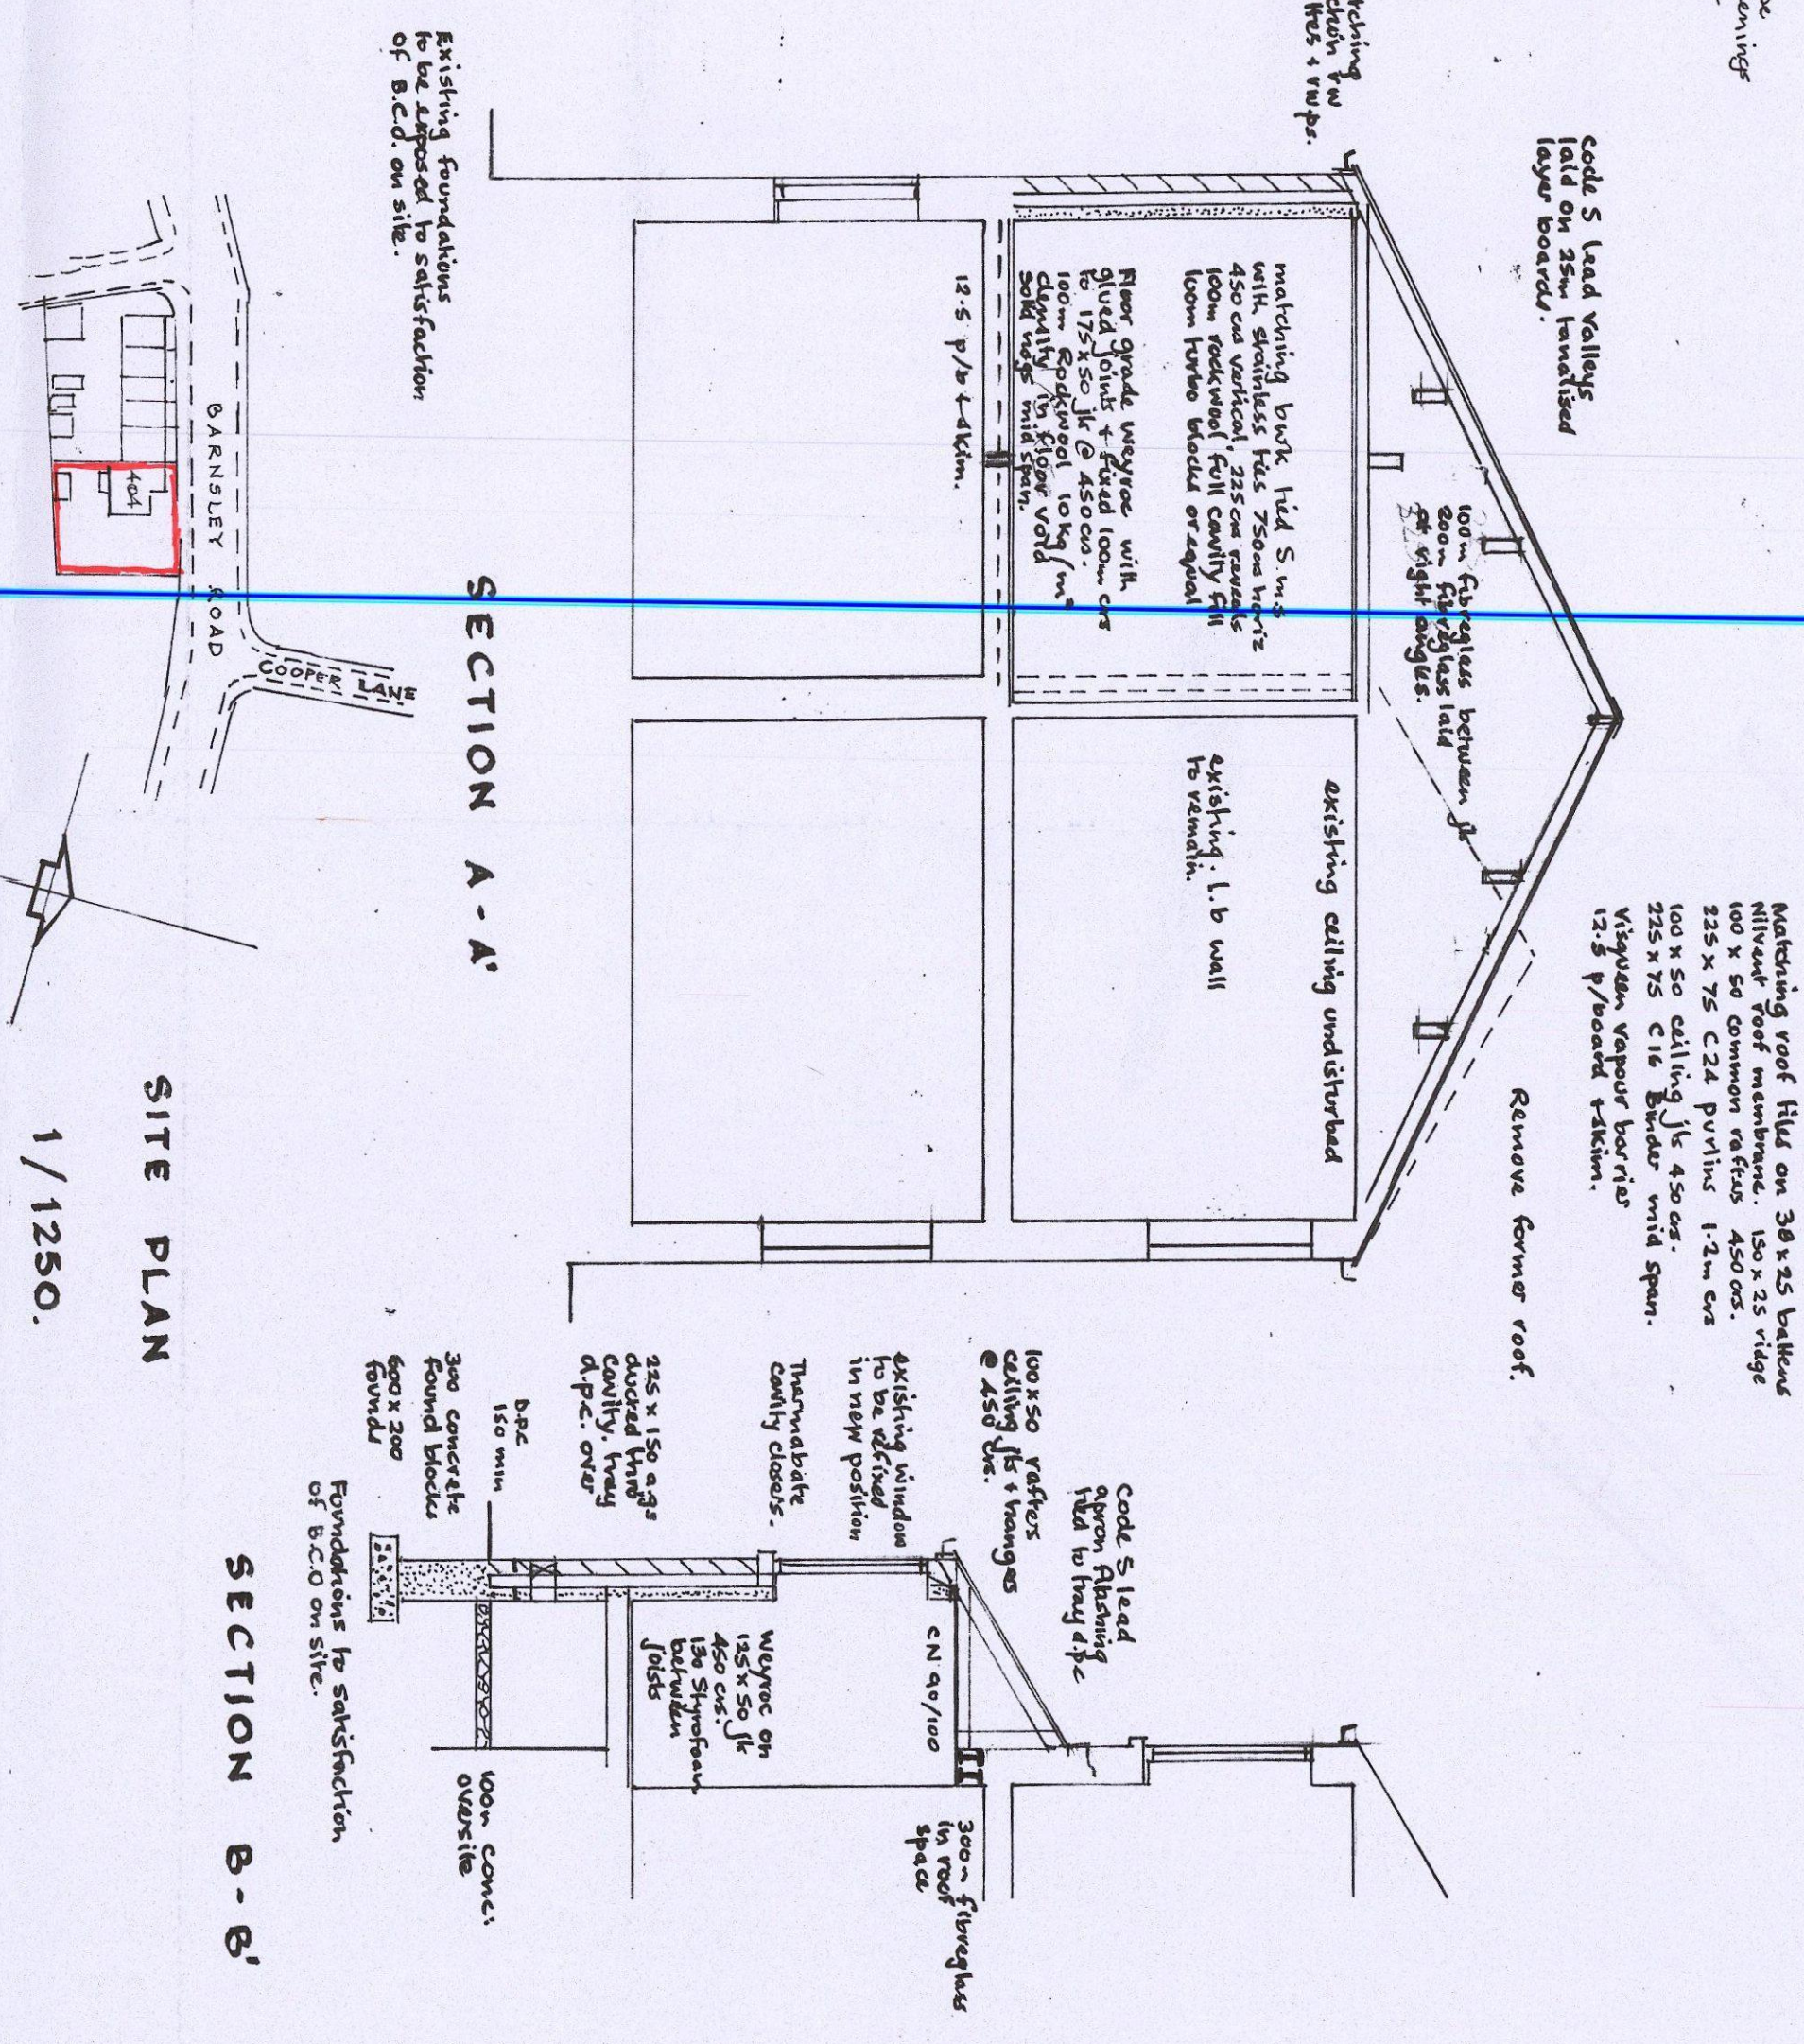



SITE PLAN

SECTION A-A'

SECTION B-B'

PROPOSED SIDE ELEVATION

PROPOSED REAR ELEVATION

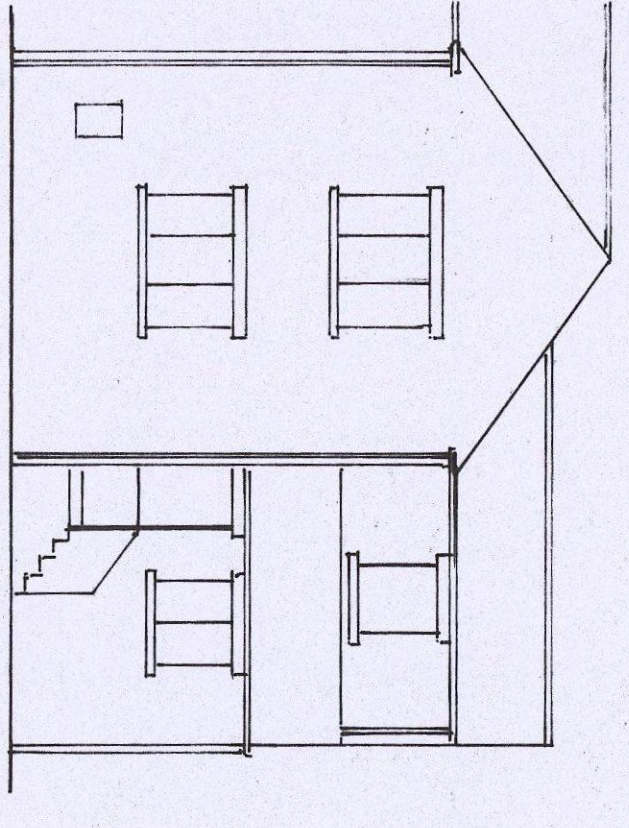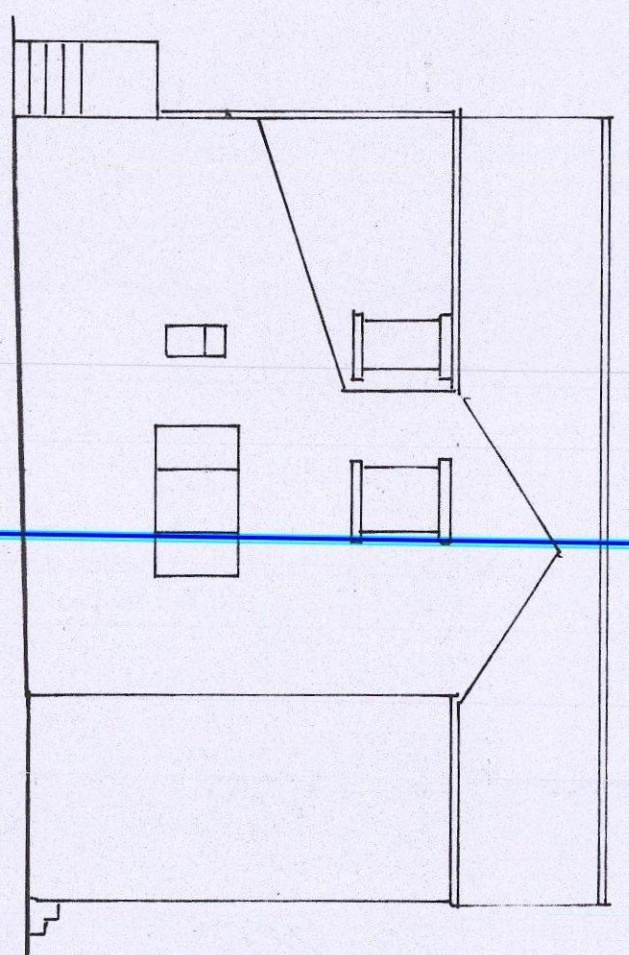

SIDE ELEVATION

REAR ELEVATION