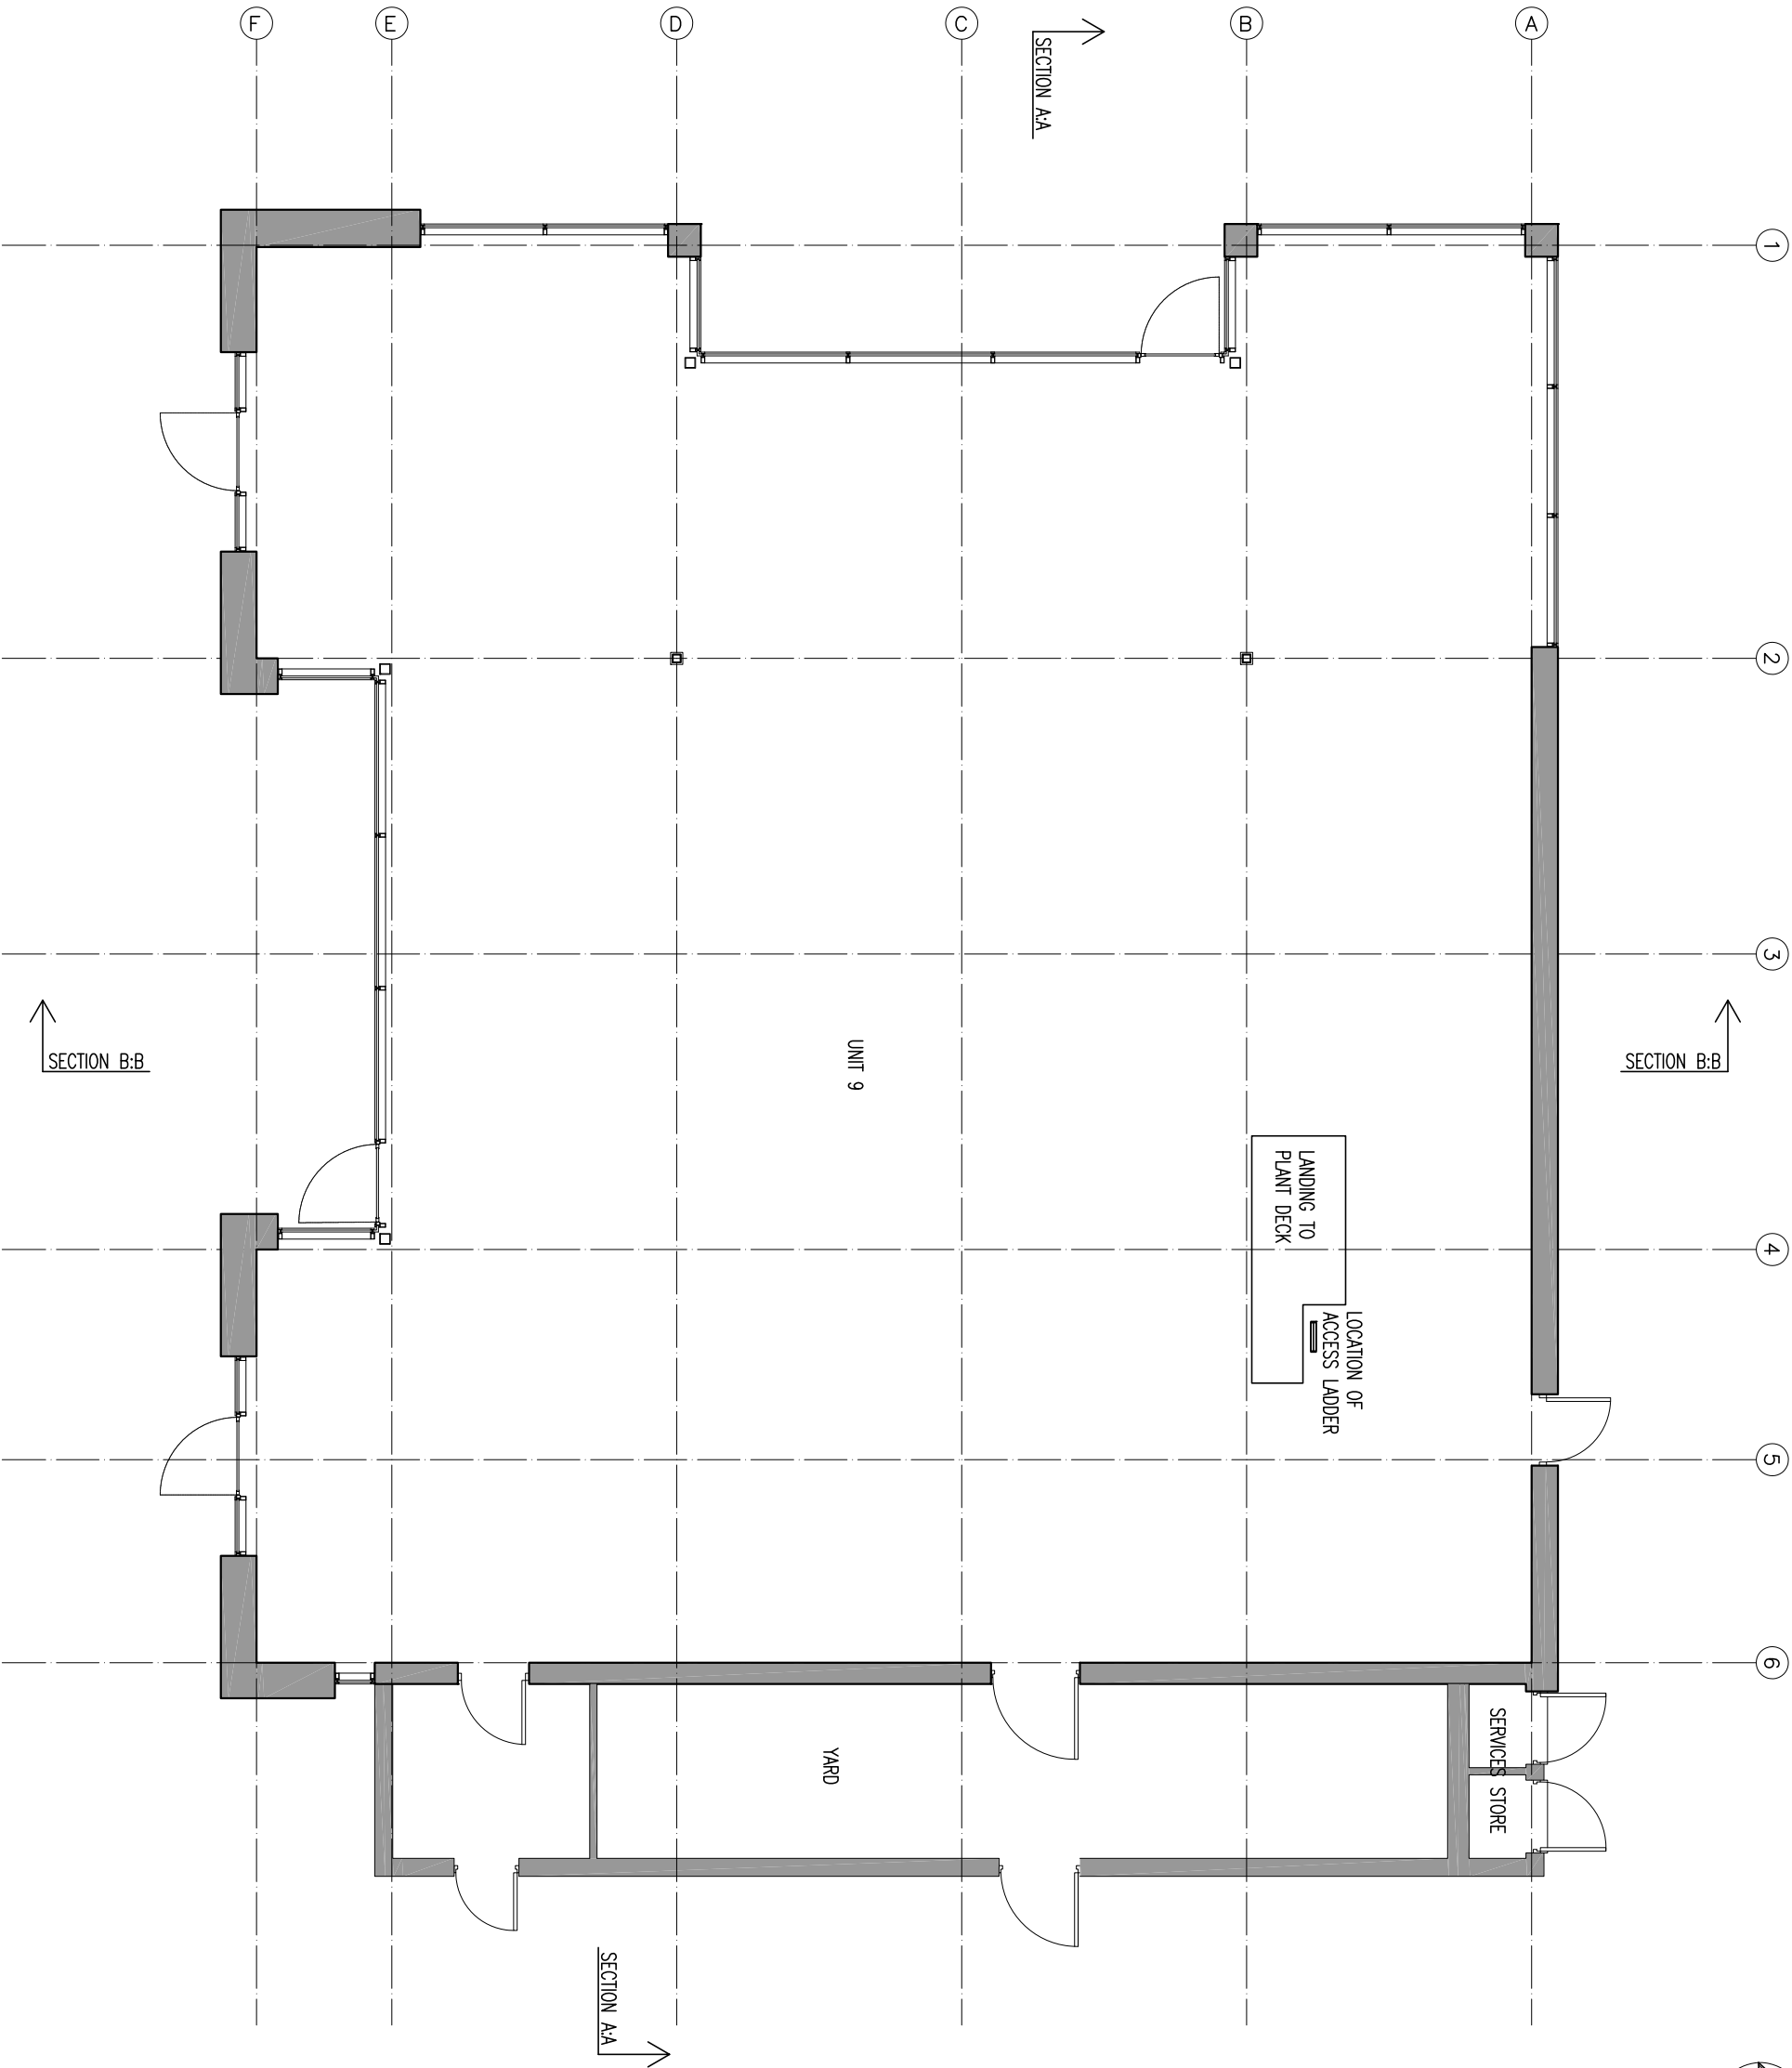


Rev	Description	Date	By	Ck
-----	-------------	------	----	----

Status					Purpose for Issue				
Planning	☒	Tender	☐		Construction	☐	As Built	☐	PLANNING

Client
PEEL PROPERTY (INVESTMENTS) LTD

Contract
PROPOSED ALTERATIONS
UNIT 9
HARBOROUGH HILL ROAD, BARNSLEY

Drawing
EXISTING FLOOR PLAN

bateandtaylor

architects

macintosh house

4a cambridge street

manchester m1 5gg

tel: 0161 236 0999

fax: 0161 236 0404

mail@bate-taylor.co.uk

www.bate-taylor.co.uk