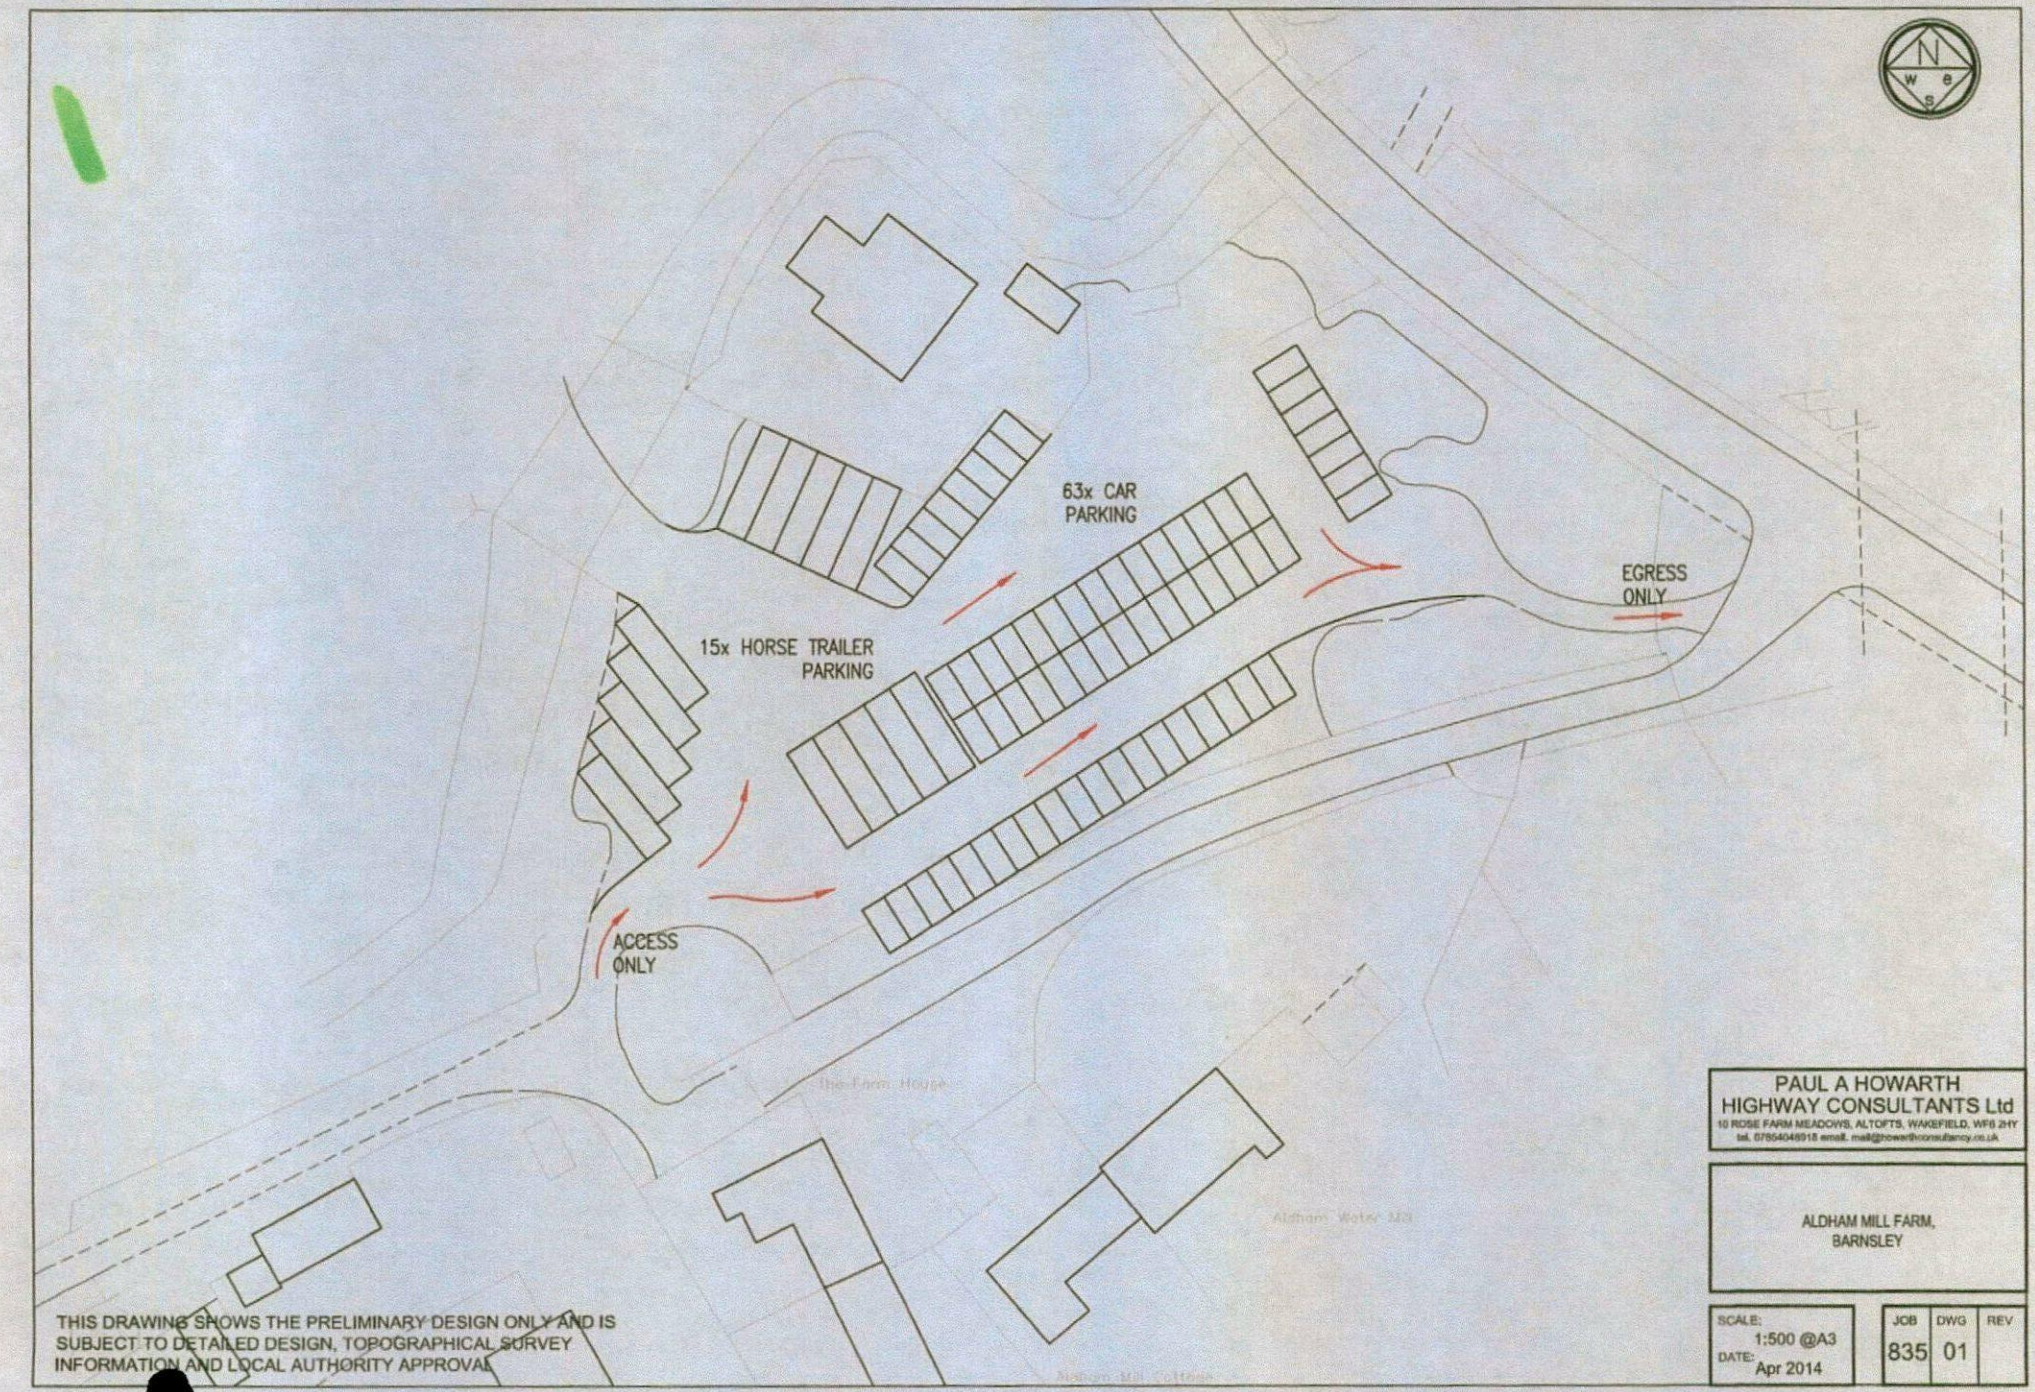

63x CAR PARKING
15x HORSE TRAILER PARKING
EGRESS ONLY
ACCESS ONLY
THIS DRAWING SHOWS THE PRELIMINARY DESIGN ONLY AND IS SUBJECT TO DETAILED DESIGN, TOPOGRAPHICAL SURVEY INFORMATION AND LOCAL AUTHORITY APPROVAL
PAUL A HOWARTH
HIGHWAY CONSULTANTS Ltd
10 ROSE FARM MEADOWS, ALTOFTS, WAKEFIELD, WF6 2HY
tel. 07554046918 email. mail@howarthconsultancy.co.uk
ALDHAM MILL FARM,
BARNSLEY
SCALE: 1:500 @A3
DATE: Apr 2014
JOB 835
DWG 01
REV