


55 NORTH RD
ROYSTON
ST1 4DF

APPLICATION No:
2017/1108

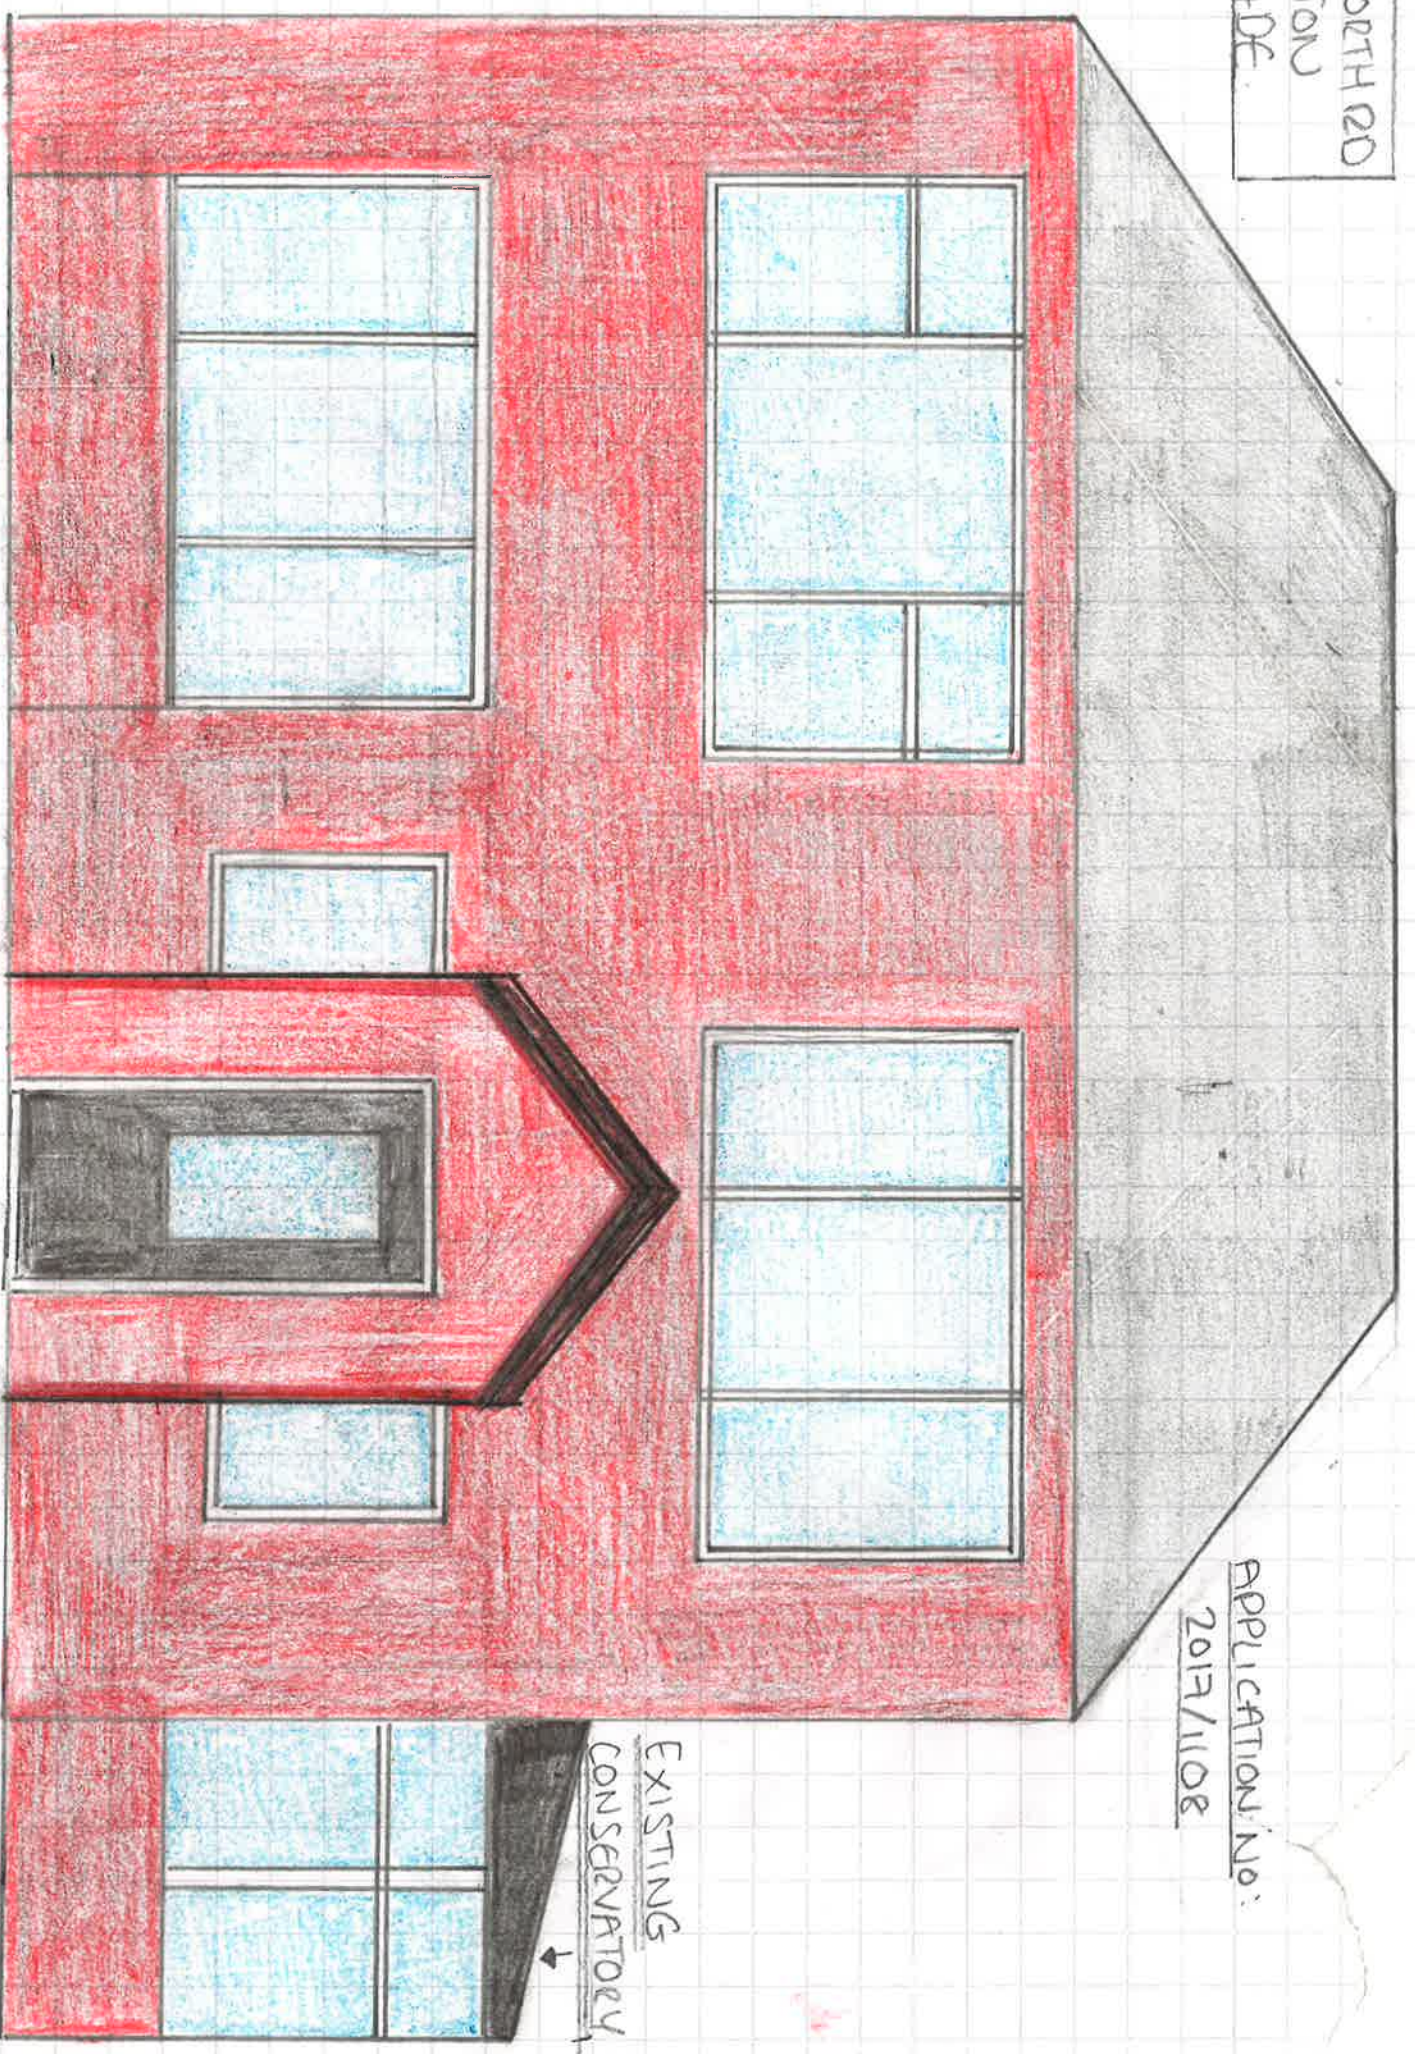

EXISTING
CONSERVATORY
↓

FRONT PORCH ELEVATION
PLAN