




Drawing No.	Rev No.
MAW001 -003	

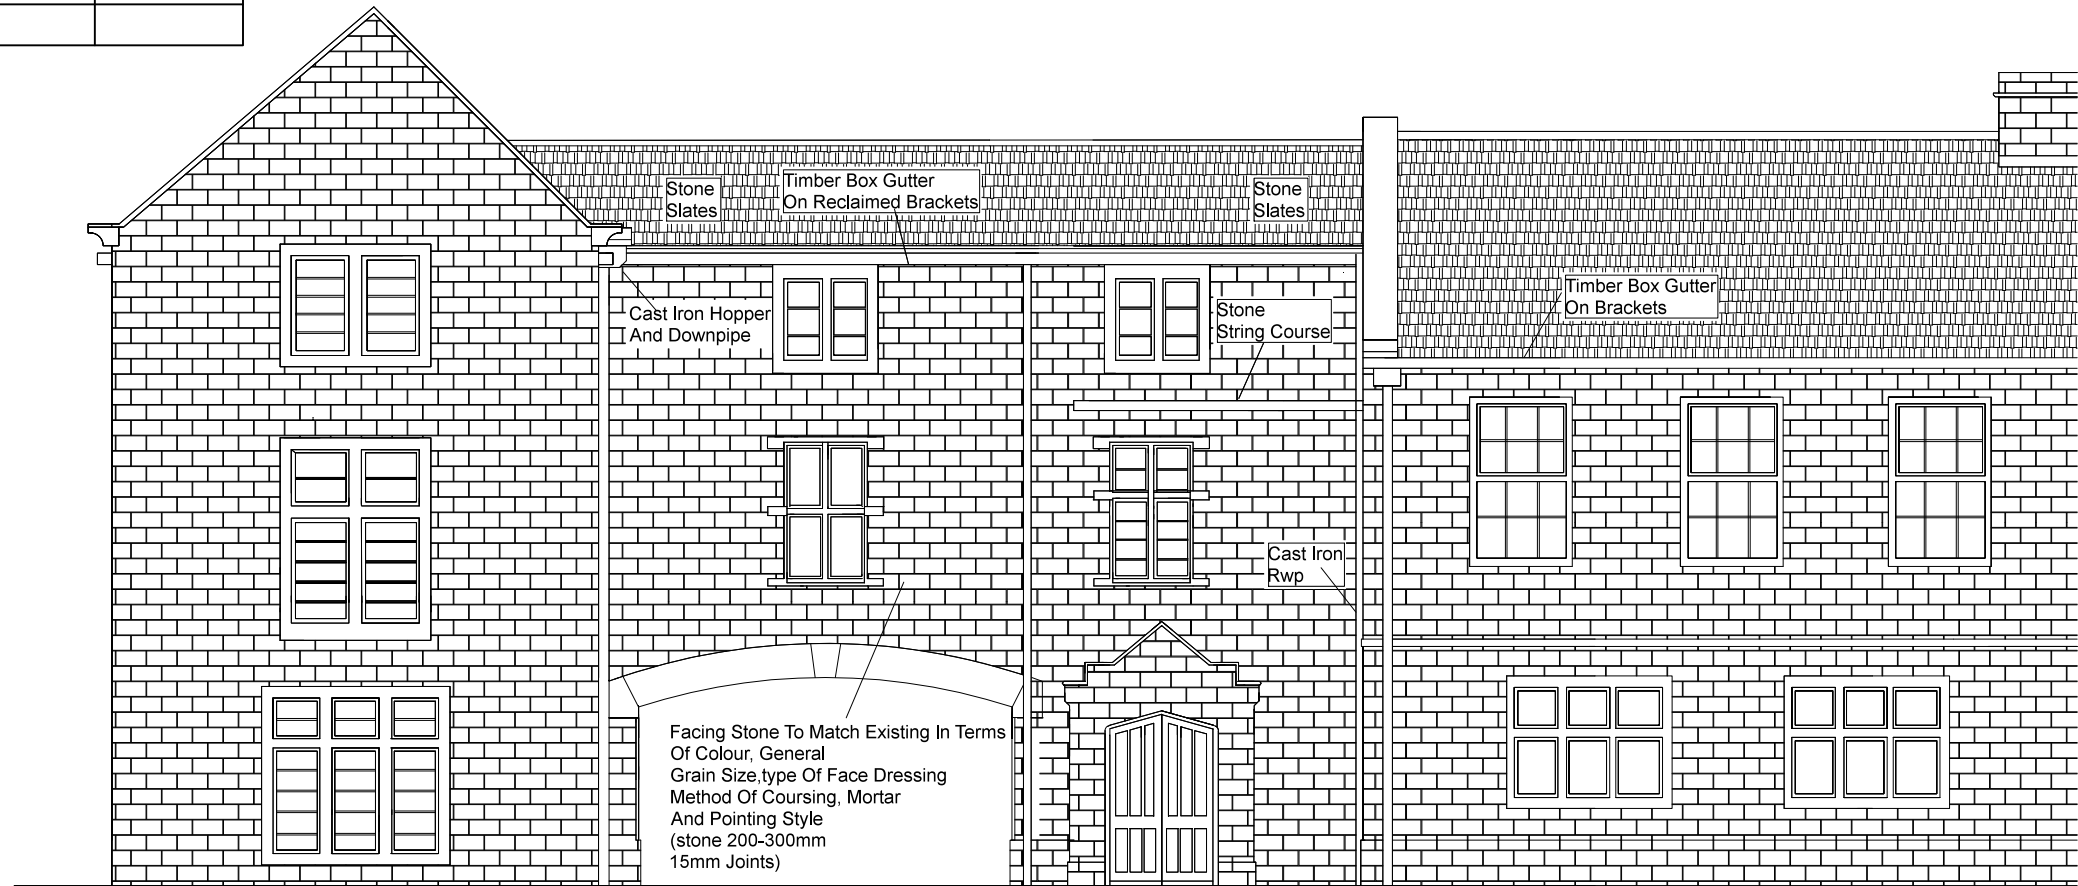

PROPOSED ELEVATION LOOKING EAST
SCALE 1:100 AT A3

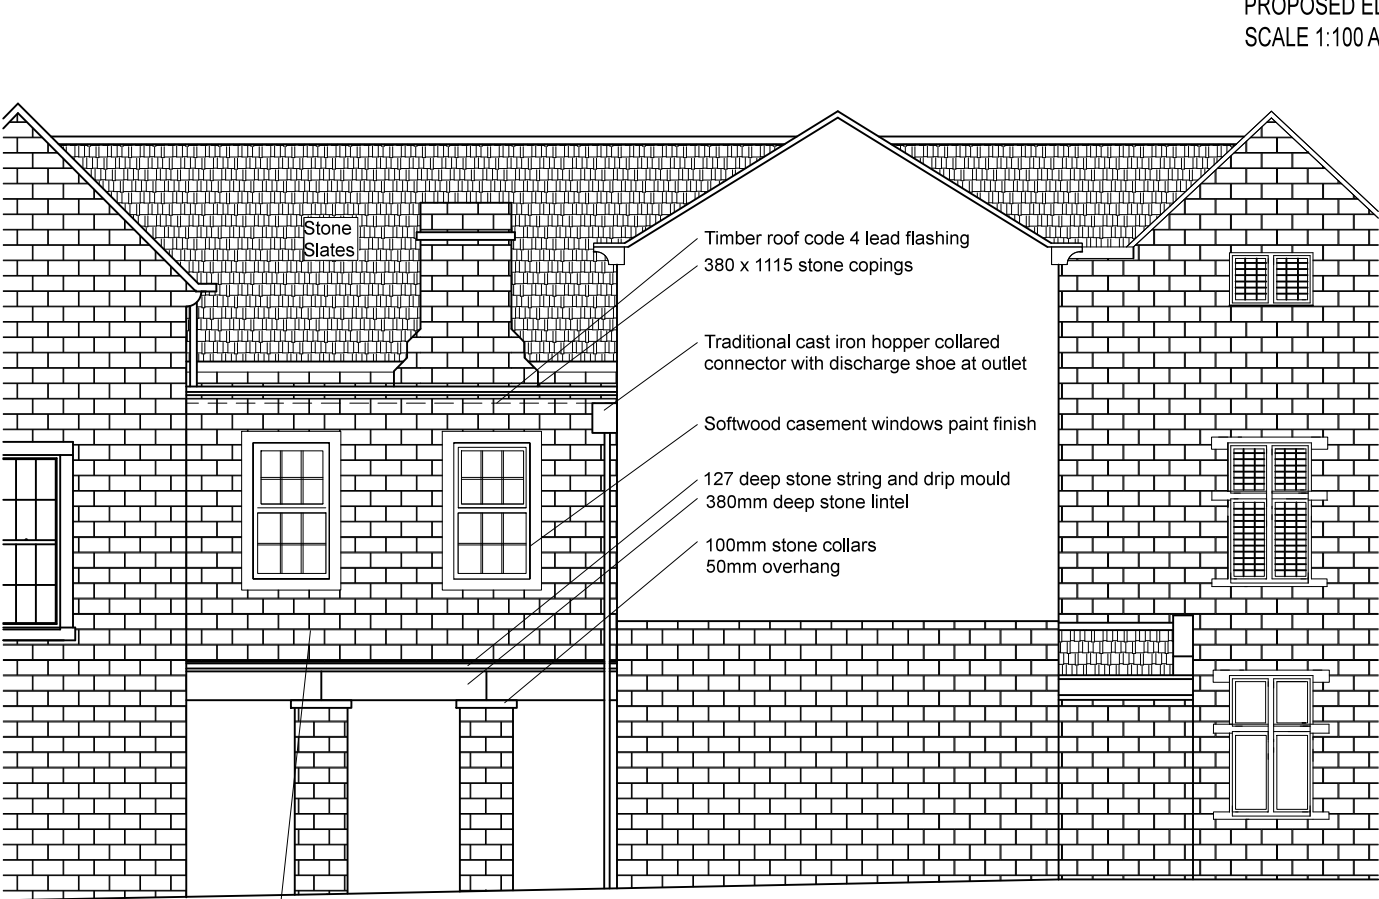

PROPOSED ELEVATION LOOKING SOUTH
SCALE 1:100 AT A3

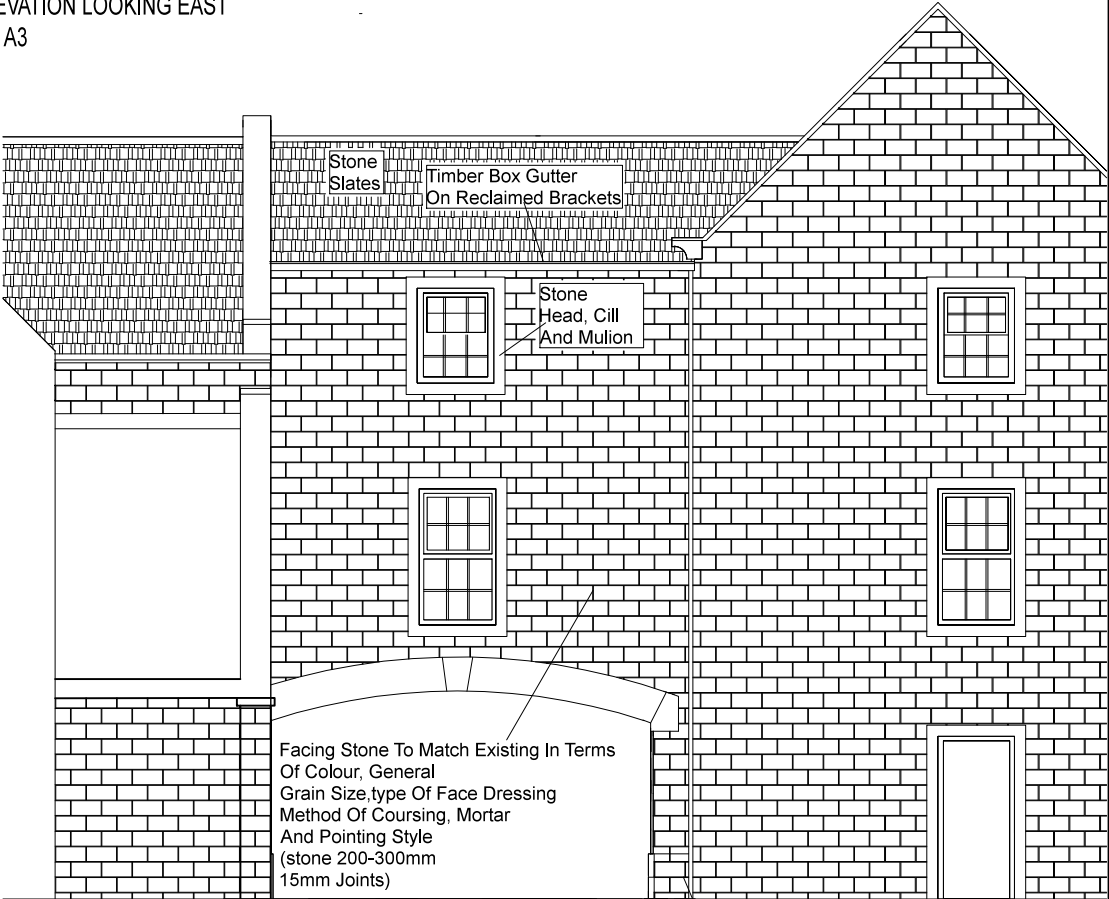

PROPOSED ELEVATION LOOKING WEST
SCALE 1:100 AT A3

DO NOT SCALE: Contractor to check all dimensions and report any omissions or errors

NOTES

Rev	Description	By	Chk	App	Date
-----	-------------	----	-----	-----	------

JRB DESIGNS Ltd
1 Saville Road
Cudworth
Barnsley
S72 8LT
Tel: 01226 383542
Fax: 01226 380078
Mob: 07970 541192
Email: john@jrbdesigns.co.uk
This drawing is copyright. © jrbdesigns Ltd.

Client

HEXTON LTD.

Drawing Title

PROPOSED ELEVATIONS

Address

WORSBOUGH HALL
WORSBOUGH VILLAGE
BARNSELY

Project Title:

MODIFICATIONS TO A GRADE 2
LISTED BUILDING

Purpose of Issue:

PLANNING

Drawing Status

FIRST ISSUE

Scale at A3 AS SHOWN	Drawn By JRB	Date 24/07/2017
Checked By	Date 24/07/2017	Approved By Date 24/07/2017
Project No. MAW001	Drawing No. 003	Revision -

APPROVAL ☒ INFORMATION ☐ TENDER ☐ CONTRACT ☐ CONSTRUCTION ☐