




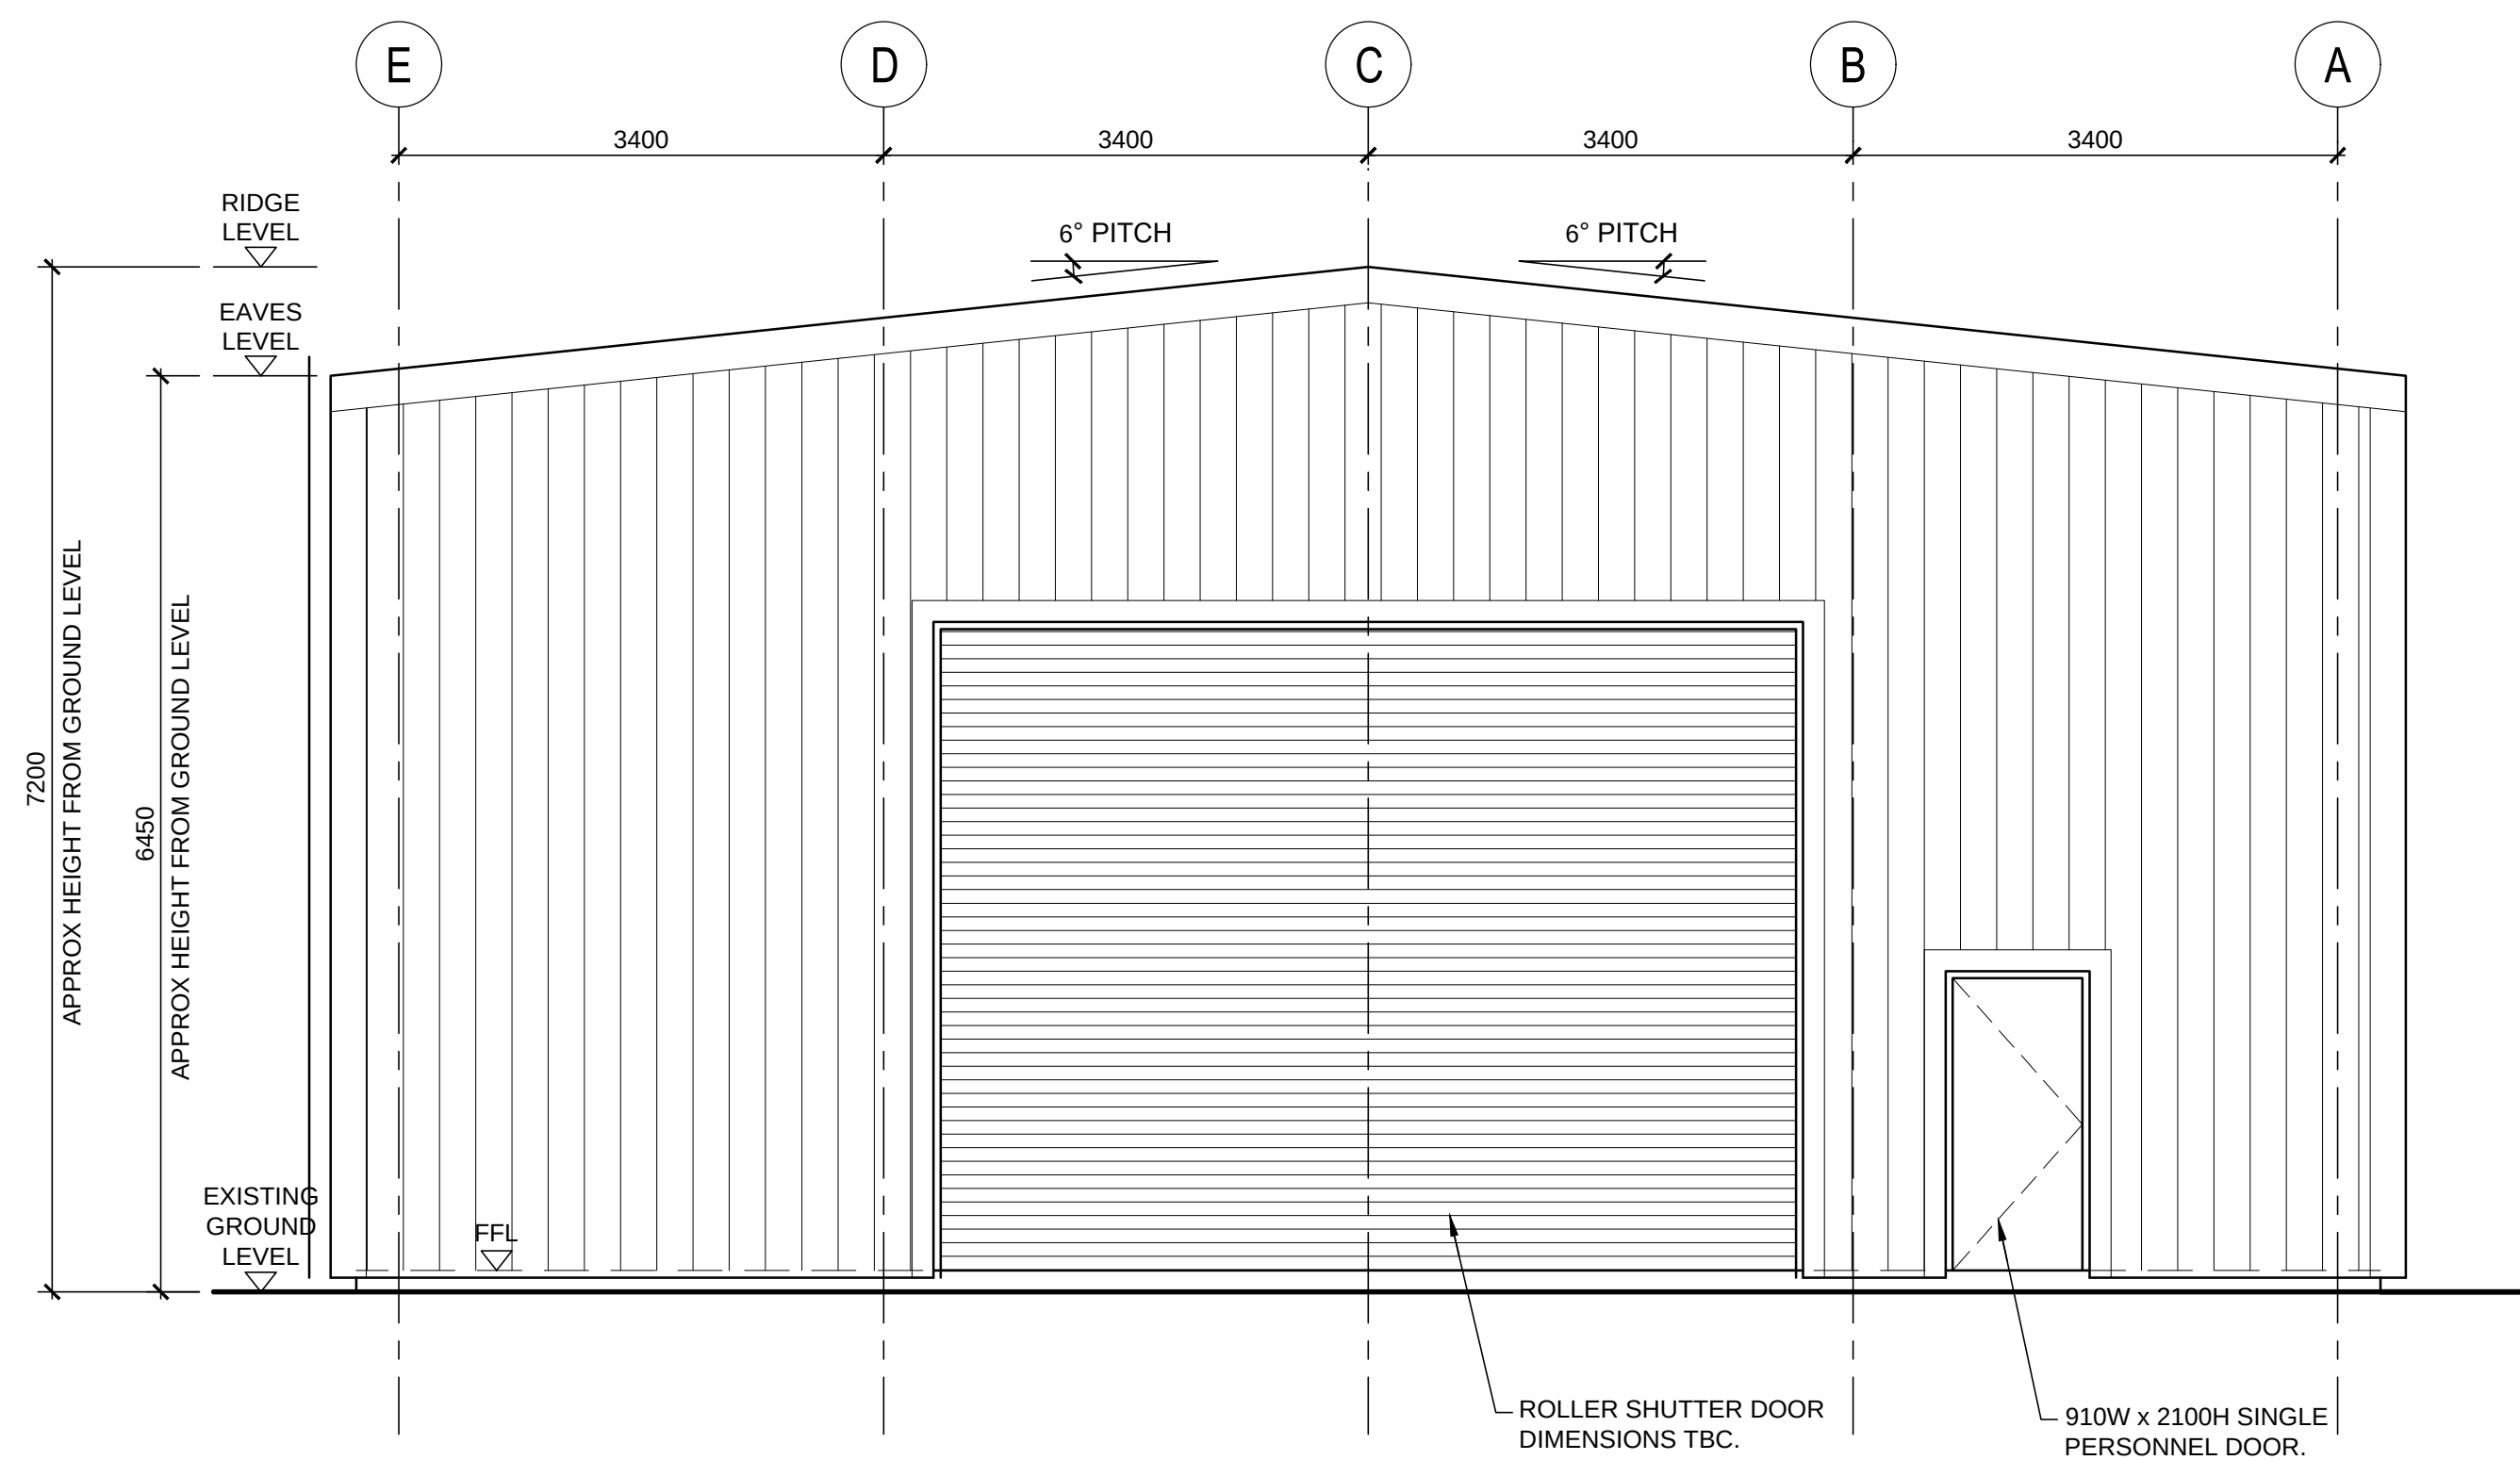

ELEVATION A
SCALE 1:50

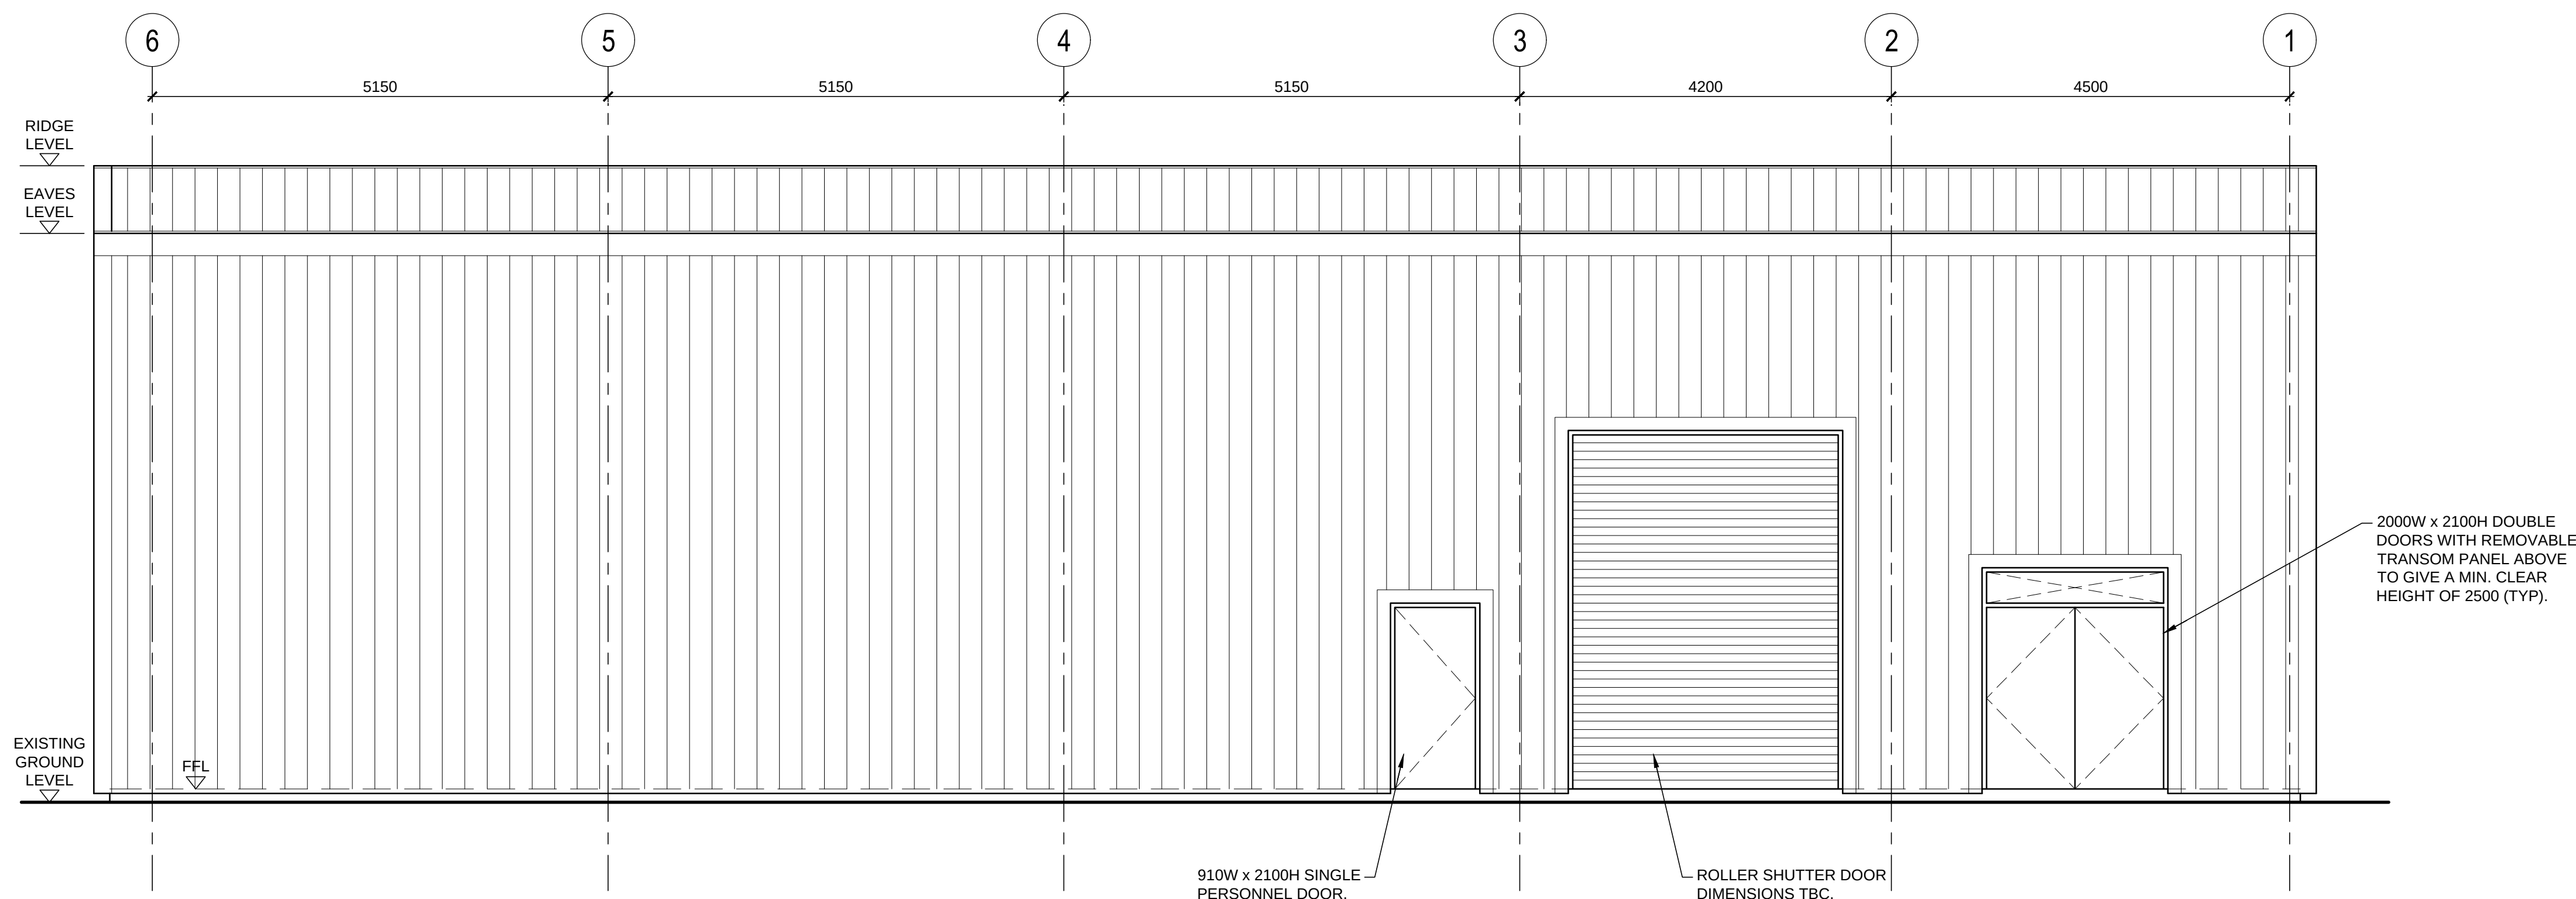

ELEVATION B
SCALE 1:50

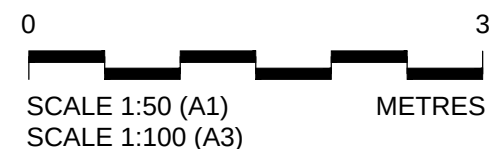

- NOTES
- DO NOT SCALE FROM THIS DRAWING.
 - ALL DIMENSIONS ARE IN MILLIMETRES (mm) & ALL LEVELS ARE IN METRES (m) AOD, UNLESS STATED OTHERWISE.
 - ALL DIMENSIONS & LEVELS CHECKED ON SITE AND ANY DISCREPANCIES REPORTED TO GHD.

FINISHES

SITE SECURITY RATING: ENHANCED

WALLS : BUILT UP TRAPEZOIDAL CLADDING, COLOUR - BS4800 14 C 39 (HOLLY GREEN) TO MATCH EXISTING WITH 2.4m HIGH INTERNAL BLOCKWORK WALL TO ACHIEVE ENHANCED SECURITY RATING

ROOF: BUILT UP TRAPEZOIDAL CLADDING, COLOUR - BS4800 14 C 39 (HOLLY GREEN) TO MATCH EXISTING.

DOORS : COLOUR - BS4800 14 C 39 (HOLLY GREEN) TO MATCH EXISTING. MANUFACTURED TO LCPB 1175 RATING 3.

SLAB: REINFORCED CONCRETE BASE SLAB WITH CABLE TRENCH BELOW FINISHED GROUND IN MCC ROOM.

P01		ISSUED FOR PLANNING APPROVAL					16.10.17
Rev:	Change Log:						Date:
S4	P01	CC	BS	CO	GB	16.10.17	



The Studio, 51 Brookfield Road
Cheadle, SK8 1ES, United Kingdom
T 0161 491 4600 E UKmail@ghd.com
W www.ghd.com


GHD is a trading name of the GHD Livium group of companies. The GHD Livium group companies are part of global engineering consultancy GHD and include: Birkett Stevens Colman Partnership Limited (number 0258138), George Hutchison Associates Limited (number 02174632), GHD Livium Limited (number 09661240) Livington Gunn Projects Limited (number 02399356) Registered offices at Livington House, Tavon Road, Frodsham WAB 6NN, UK.



INTERSERVE CONSTRUCTION LTD.
INTERSERVE HOUSE
KEYS ROAD
NIX'S HILL INDUSTRIAL ESTATE
ALFRETON
DERBYSHIRE
DE55 7FQ
Tel: 01773 547500
Fax: 01773 547501

INTERSERVE CONSTRUCTION LIMITED

Client:

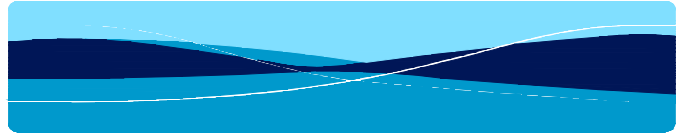

Yorkshire Water Services Ltd
Western House,
Western Way,
Halifax Road,
BD6 2SZ

YorkshireWater

Framework:	AMP 6	Work Stream:	LARGE
YW Batch ID / Project Code:	R1263	YW Solution ID:	3022012
Site:	LUNDWOOD WwTW UPGRADE AMP 6		
OS Grid Reference:	SE378071	DAZ or DMA Reference:	DAZ 308/309
Drawing Title:	PLANNING SUBMISSION SLUDGE THICKENING BUILDING ELEVATIONS (SHEET 1 OF 2)		
SAP Reference:	SA100002497		
Original Design / OEM Reference:	--	Scale:	AS SHOWN
Status Description:	FOR CONSTRUCTION APPROVAL	Status:	S4
Drawing Number:	R1263-GHD-316-01-DR-C-01041	Revision:	P01