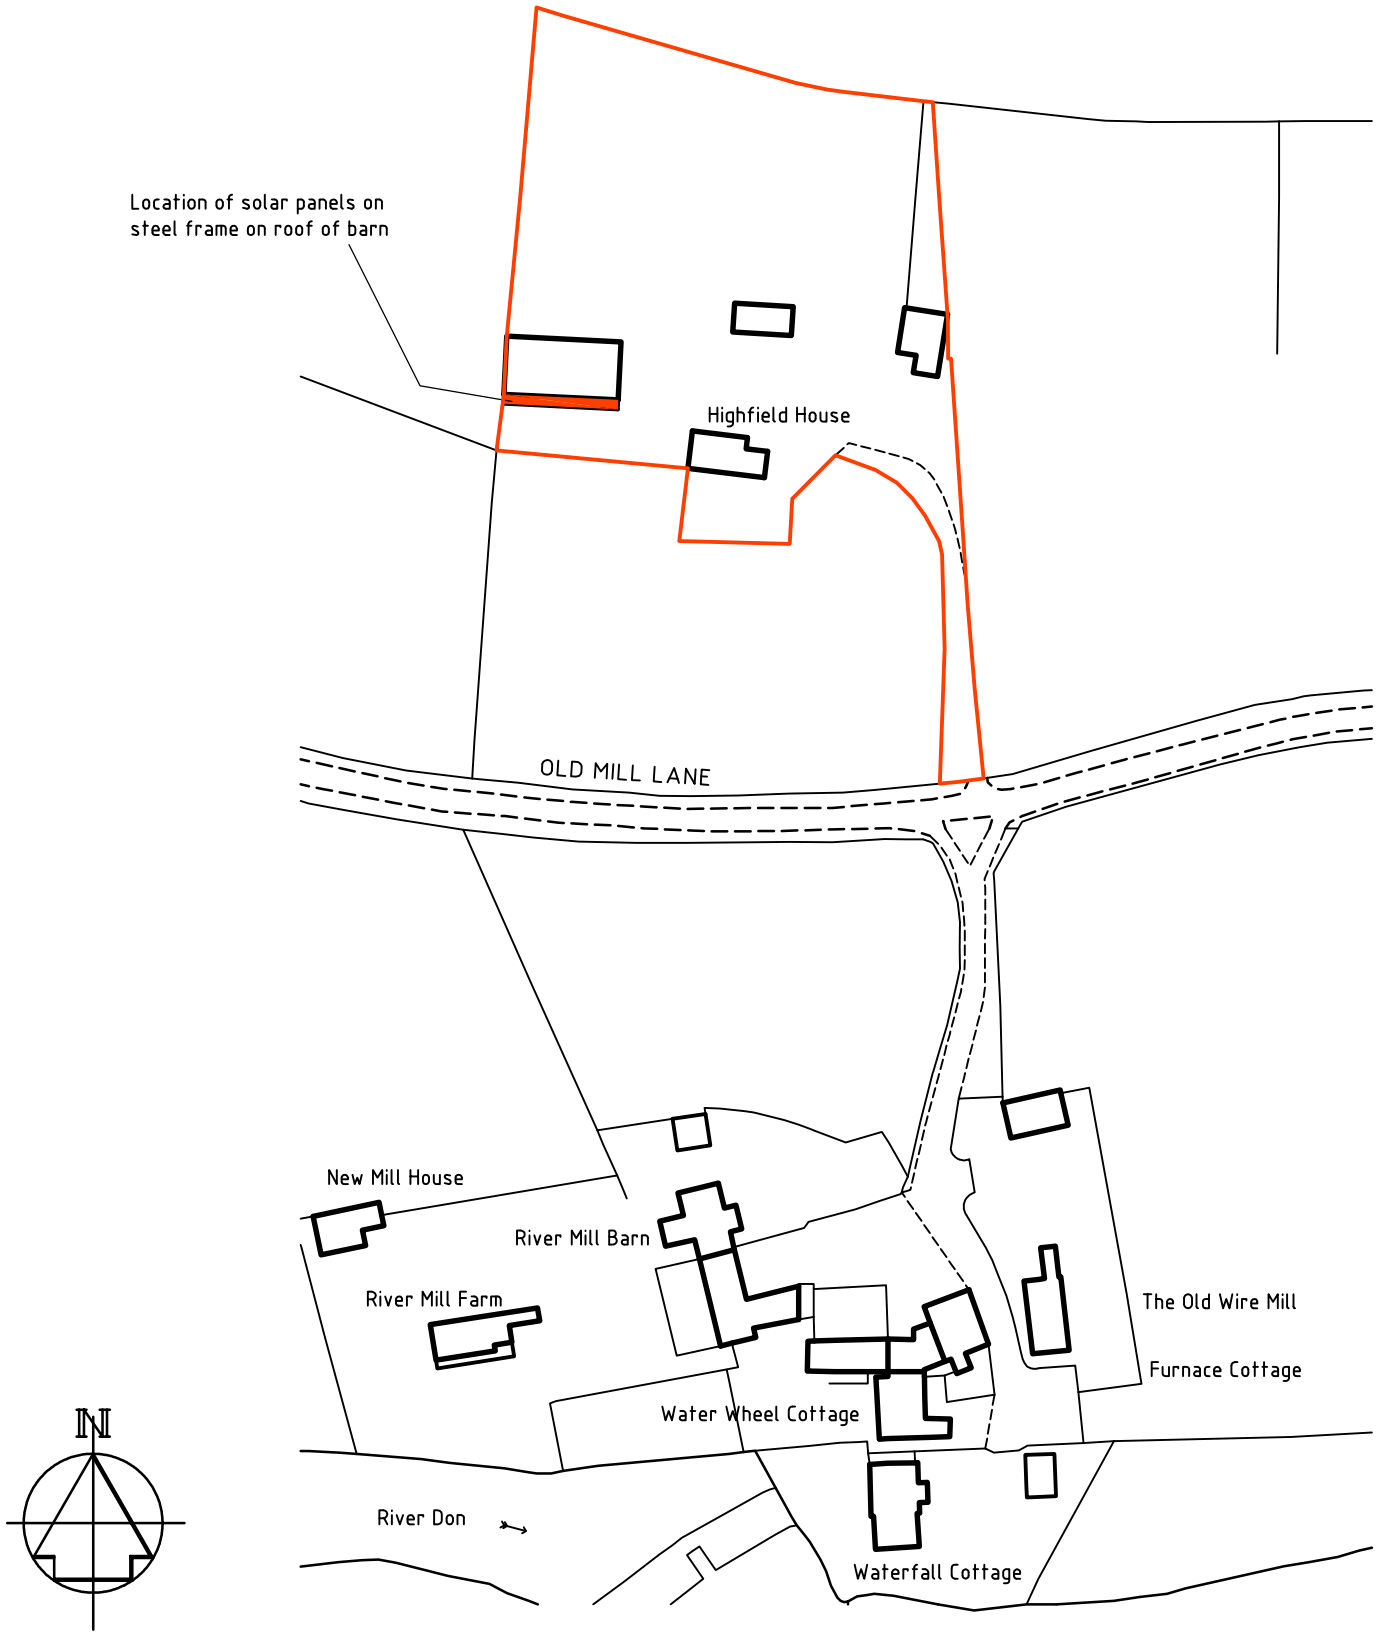

© Crown Copyright 2011. All rights reserved. Licence number 100020449

© Peter Wade Consultancy

Peter Wade Consultancy
CDM (SI 1994/3140) Certified Designer
Telephone (01977) 654300 Fax (01977) 647823
E-mail : mail @ peterwadeconsultancy.co.uk

PROJECT
PROPOSED SOLAR PANEL INSTALLATION
HIGHFIELD HOUSE
THURGOLAND, SHEFFIELD.

DATE FEB 12	**SCALE** 1 : 1250
DRAWN DCW	**DRG. No.** 7020/LP