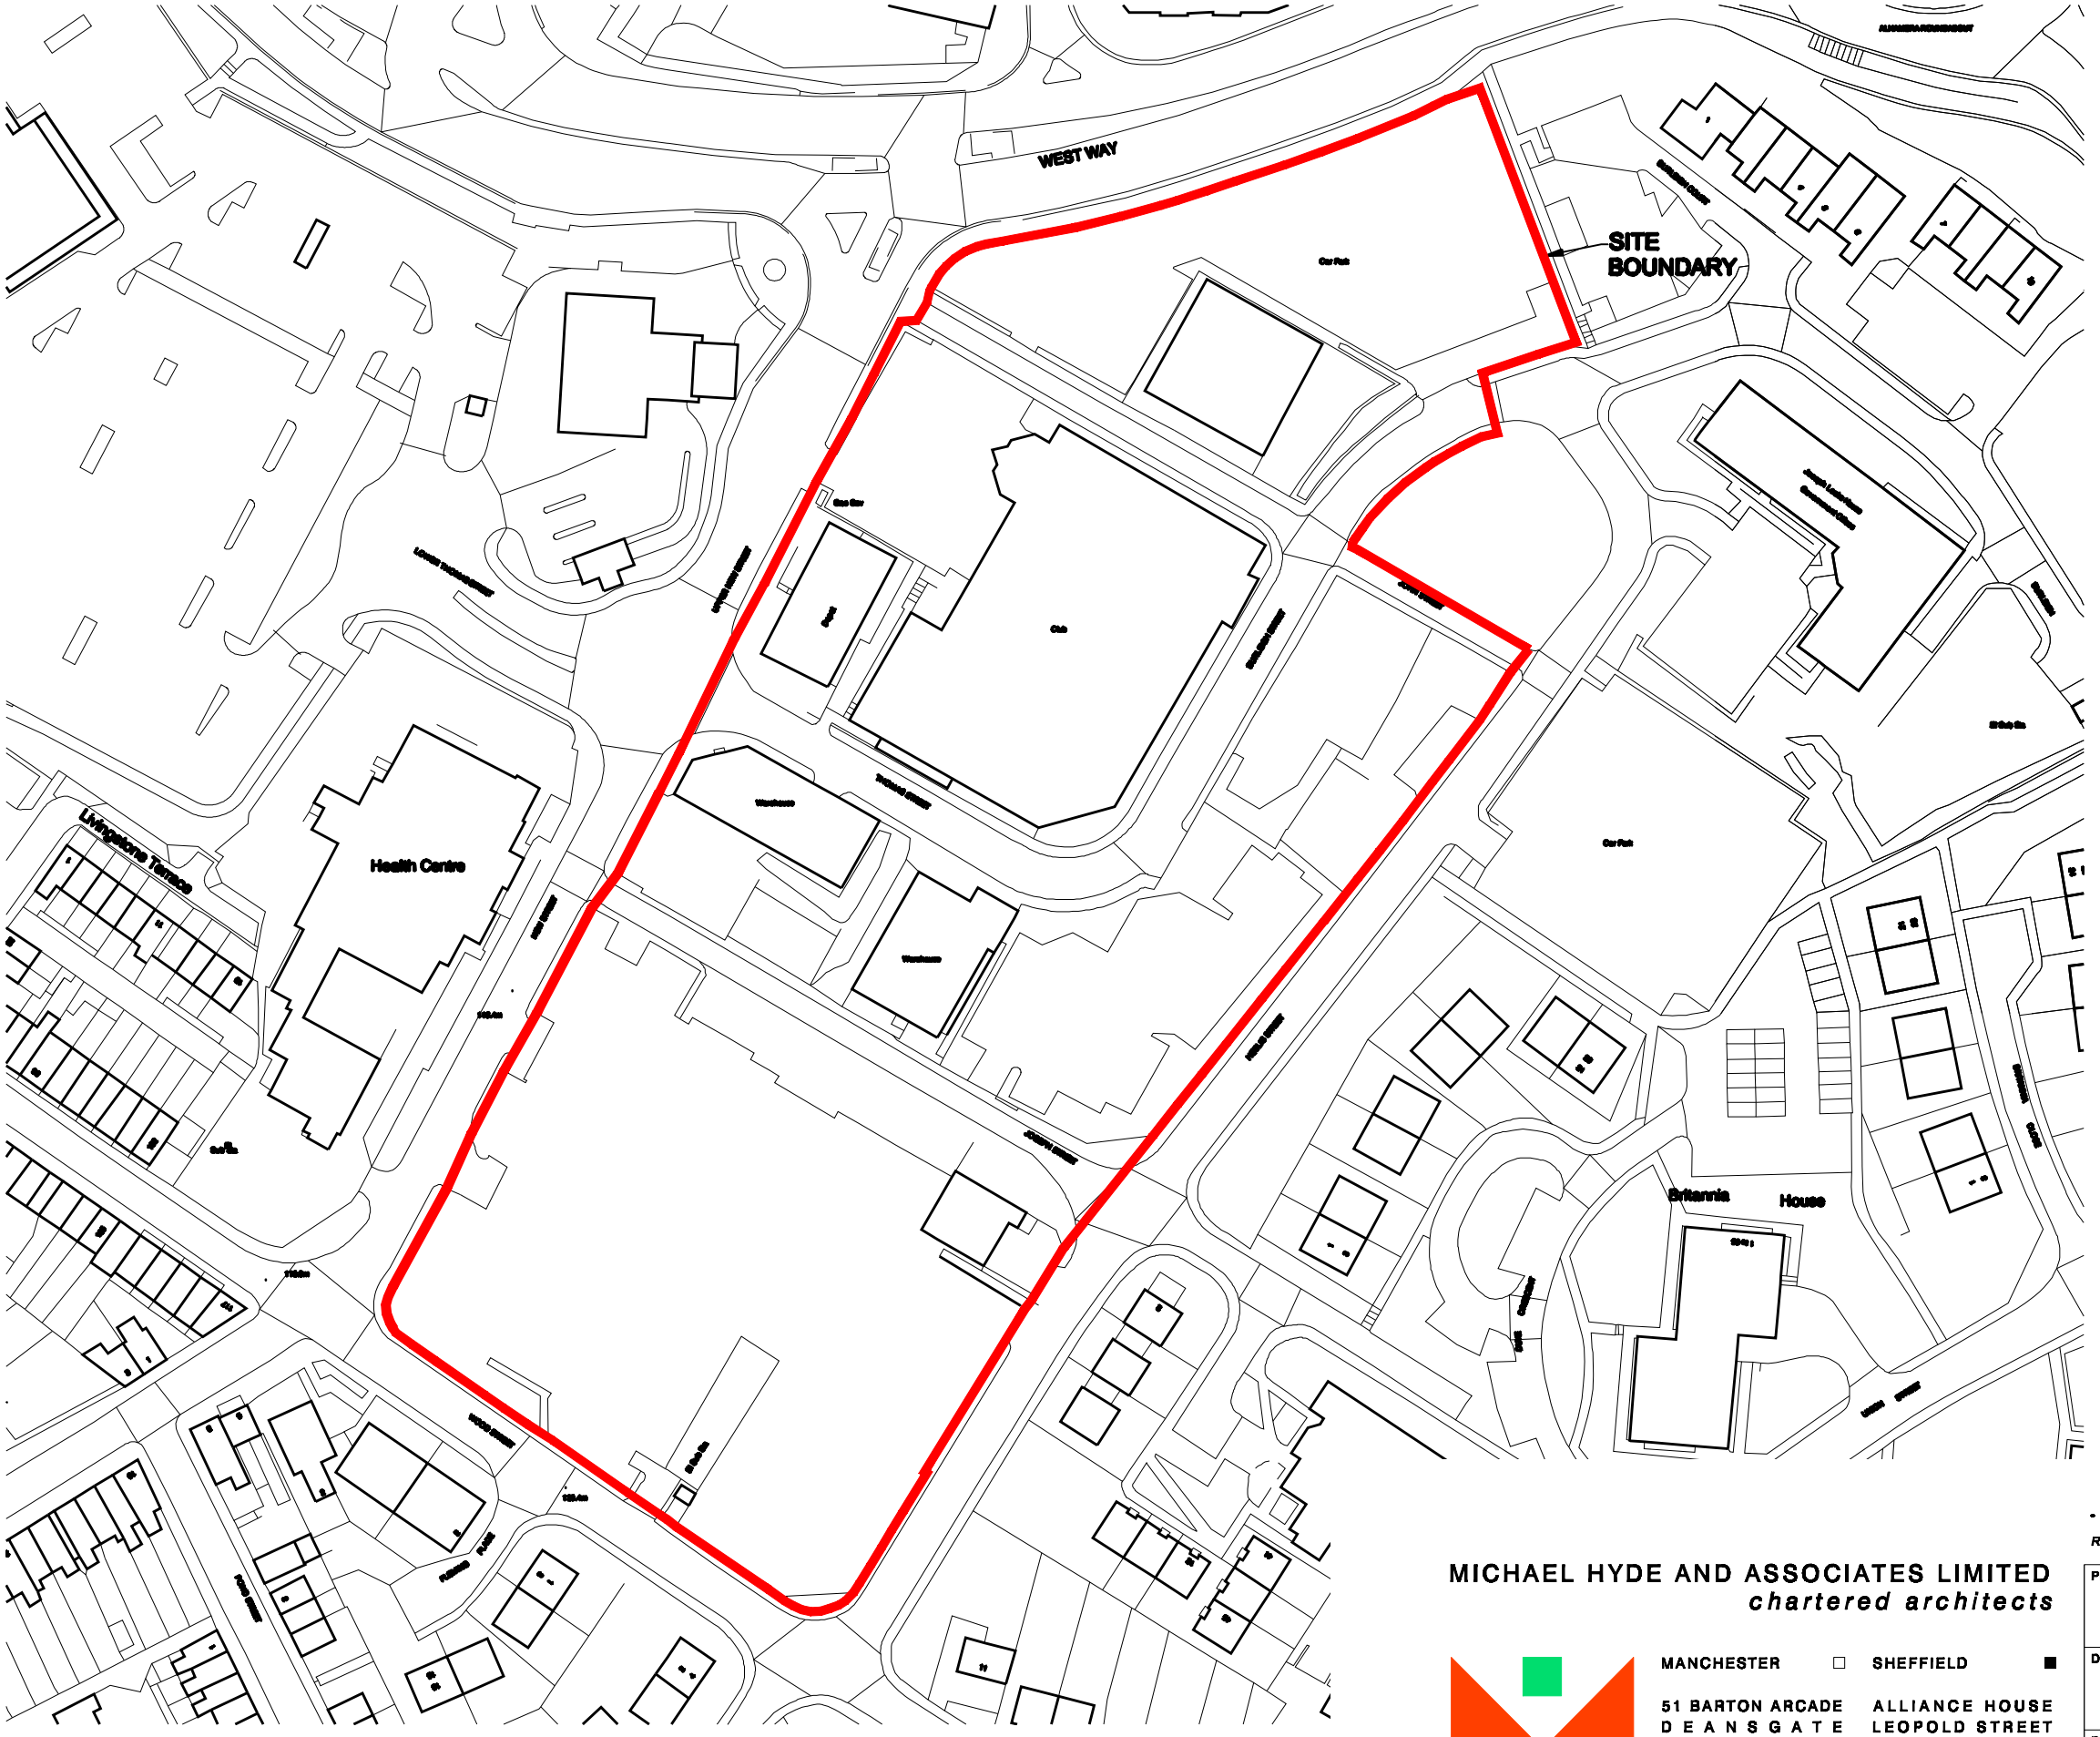


MICHAEL HYDE AND ASSOCIATES LIMITED
chartered architects

MANCHESTER □ SHEFFIELD ■

51 BARTON ARCADE
D E A N S G A T E
MANCHESTER M3 2BJ
TEL 0161 834 1018
FAX 0161 834 4798
Manchester@MHA
architects.com

ALLIANCE HOUSE
LEOPOLD STREET
SHEFFIELD S1 2GY
TEL 0114 2759666
FAX 0114 2757751
Sheffield@MHA
architects.com

REV	DATE	DESCRIPTION	DRN	CHK

PROJECT TITLE PROPOSED NEW FOOD STORE NEW STREET, BARNSLEY		
DRAWING TITLE LOCATION PLAN		
DRAWN / CHECKED MBD	DATE OCT 2011	SCALE 1250 @ A3
JOB No 1SI5	DRAWING 1-020	REVISIONS -