


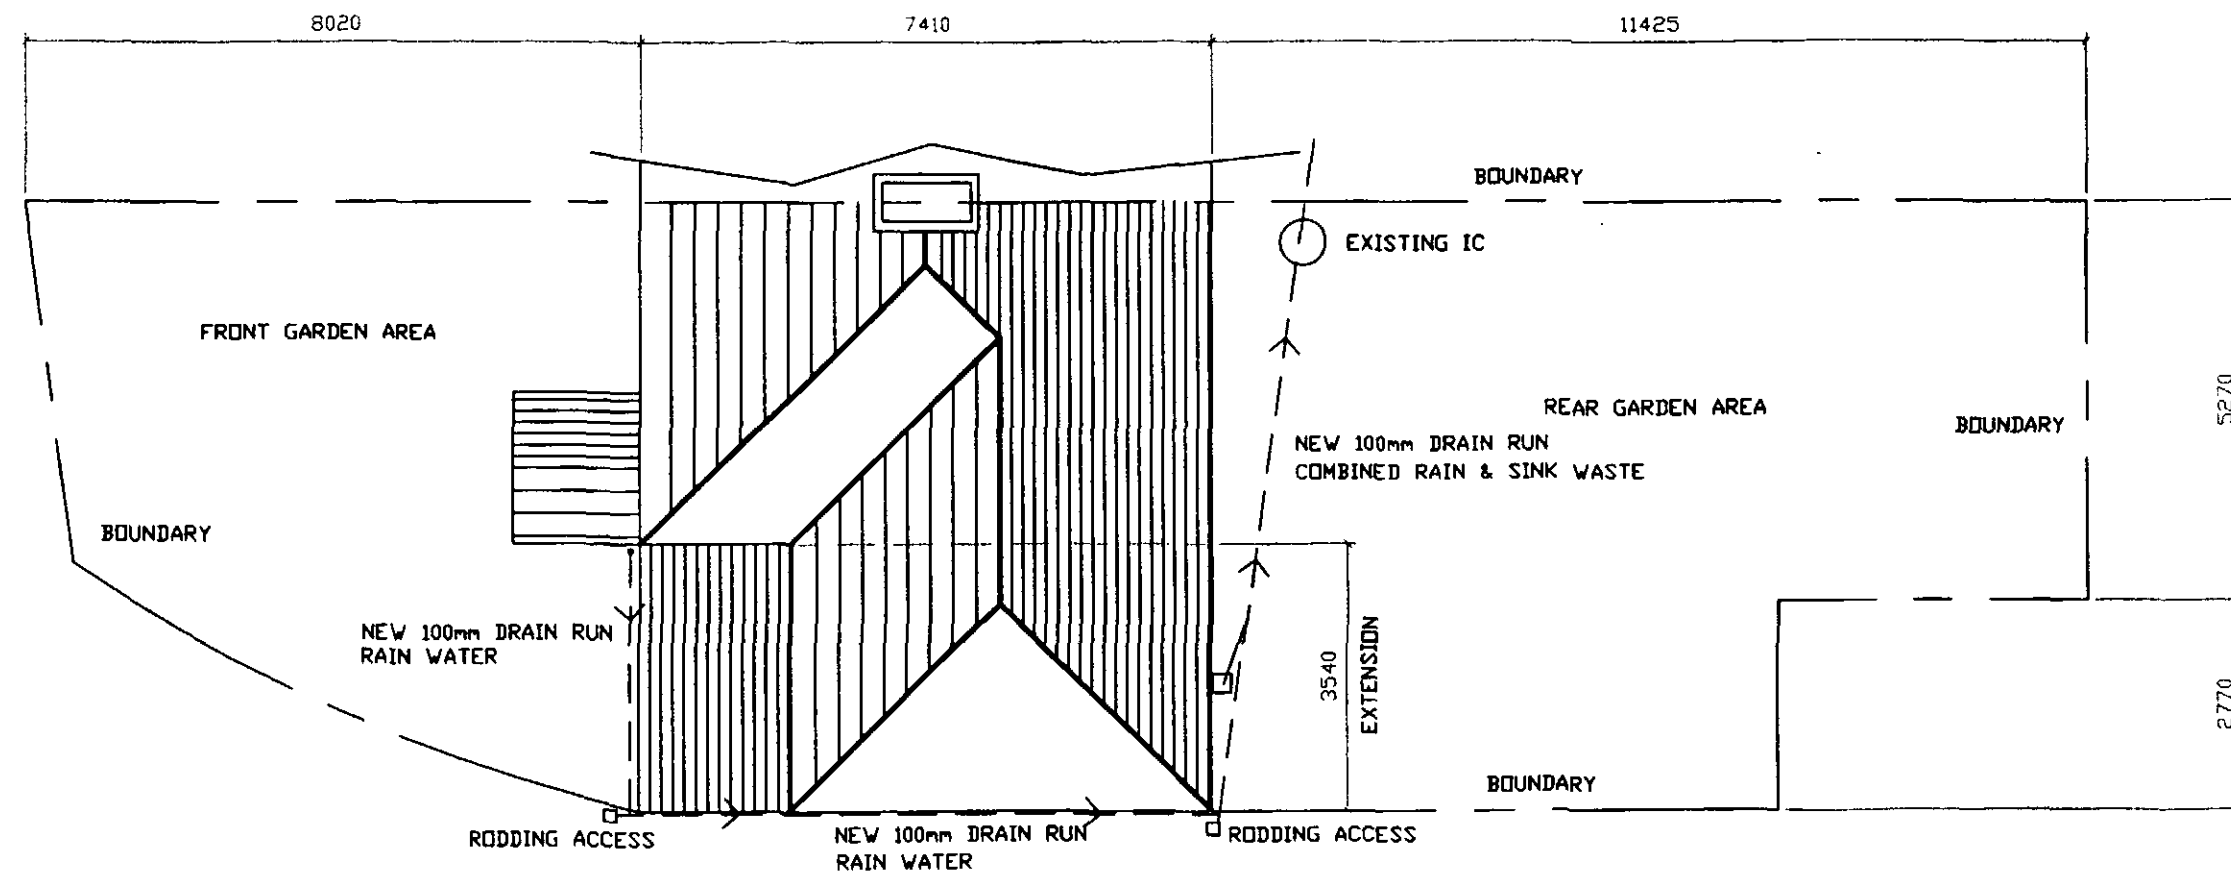

REV 'A' ROOF ALTERED TO SHOW HIP INSTEAD OF GABLE TO EXTENSION




CLIENT
MR S DAWSON
3 ALLOTS COURT, BIRDWELL
BARNLEY

TITLE
BLOCK PLAN SHOWING SITE LAYOUT
WITH PROPOSED NEW DRAINAGE RUNS

Quill
ARCHITECTURE ©

THIS DRAWING IS COPYRIGHT AND MUST NOT BE USED OR
DISCLOSED IN ANY WAY EXCEPT WHERE AUTHORIZED IN
WRITING BY QUILL ARCHITECTURE.
TELEPHONE (01226) 755446 REG No 5210984

SCALE 1 : 100	DRAWN AD
DATE 19/05/10	REV A
DRG No CAD/QA/PBR/1001	

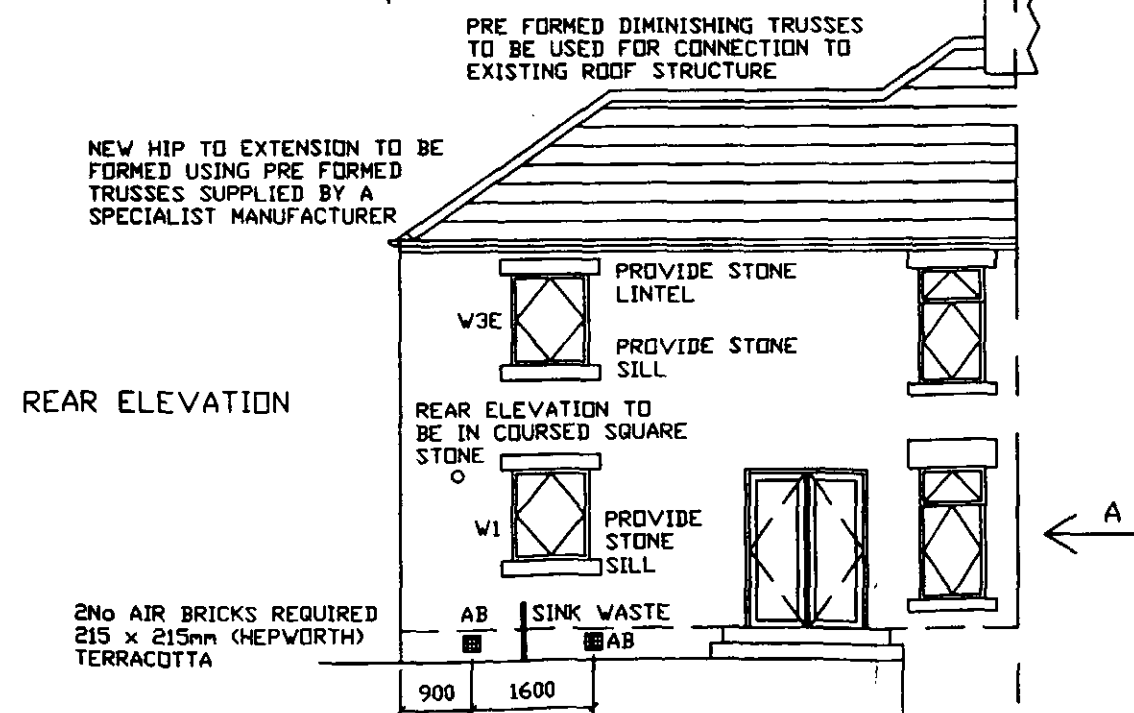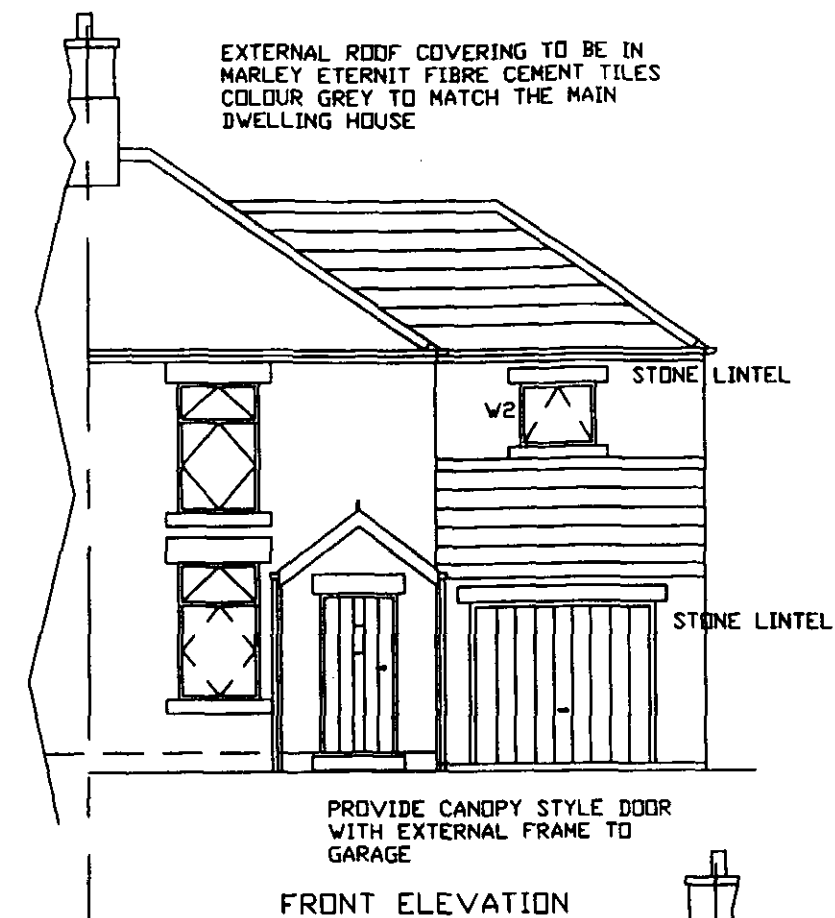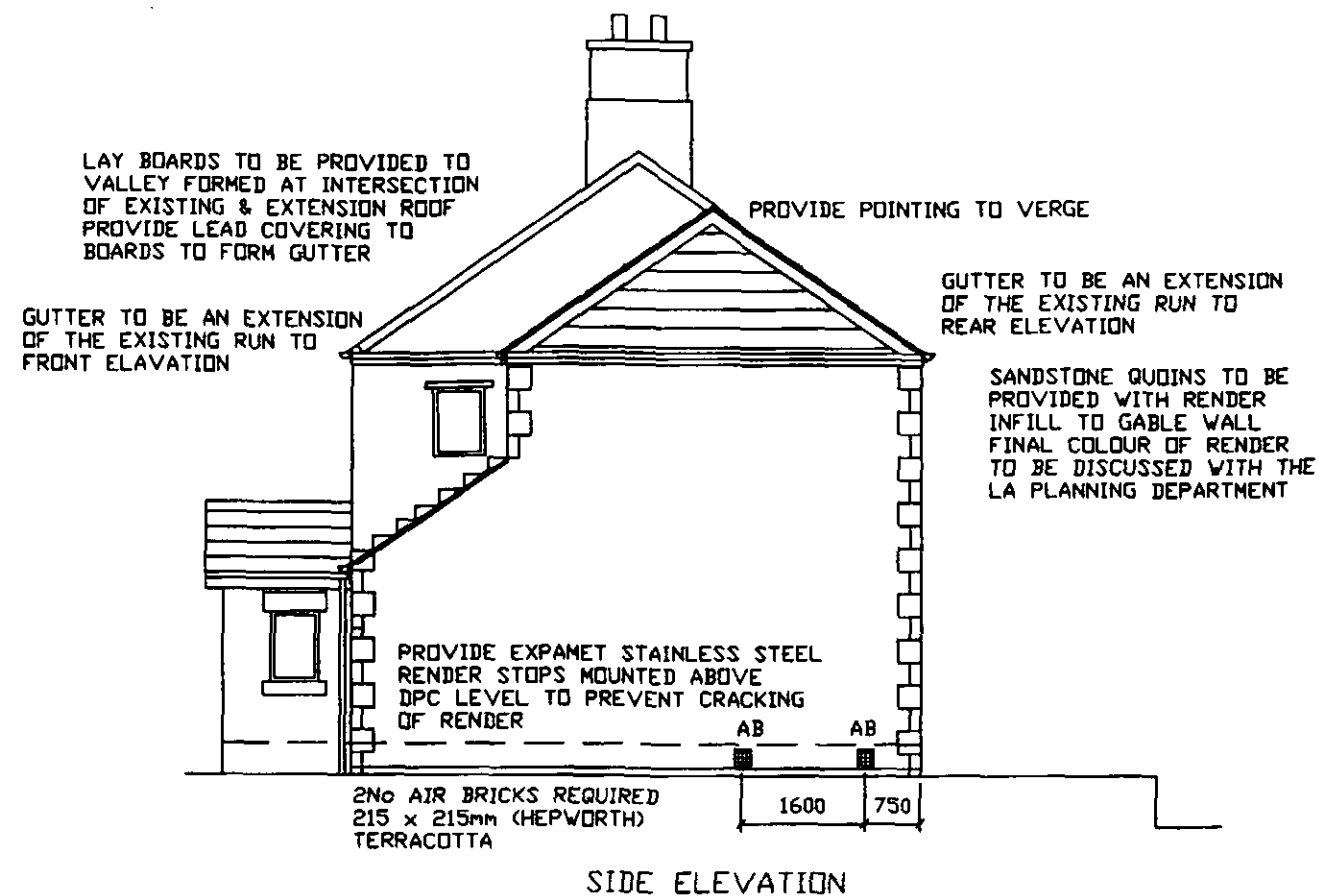

REV 'A' ROOF LINE ALTERED TO SHOW HIP INSTEAD OF GABLE

CLIENT
MR S DAWSON
3 ALLOTS COURT, BIRDWELL
BARNLEY

TITLE
DRAWING TO SHOW PROPOSED ELEVATIONS

Quill
ARCHTECTURE ©

THIS DRAWING IS COPYRIGHT AND MUST NOT BE USED OR DISCLOSED IN ANY WAY EXCEPT WHERE AUTHORIZED IN WRITING BY QUILL ARCHTECTURE.
TELEPHONE (01226) 755446 REG No 5210984

SCALE 1 : 100	DRAWN AD
DATE 19/05/10	REV A
DRG No CAD/QA/PBR/1003	