






ELEVATION OF ENTRANCE FROM COURT AREA

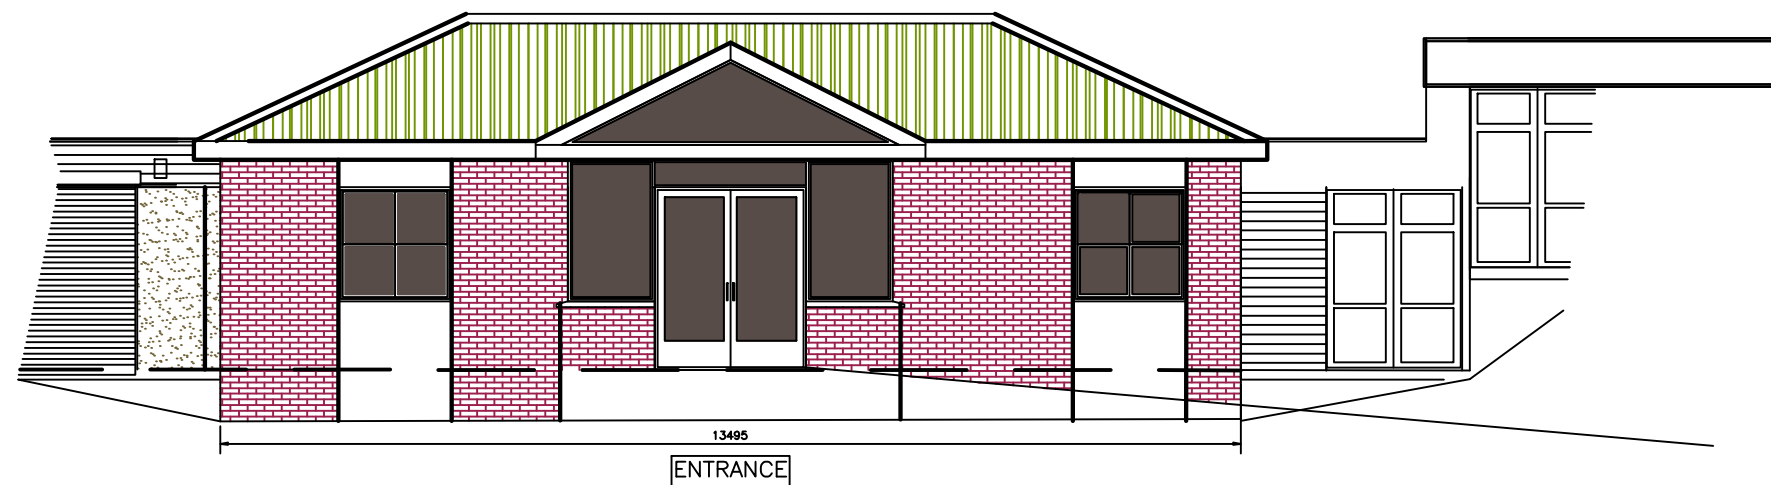


PROPOSED ELEVATION OF ENTRANCE FROM COURT AREA

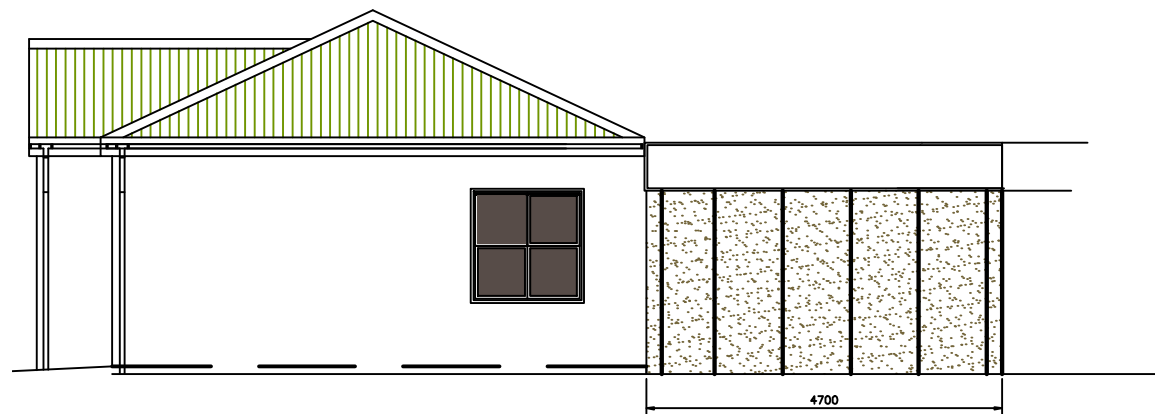


PROPOSED SIDE ELEVATION

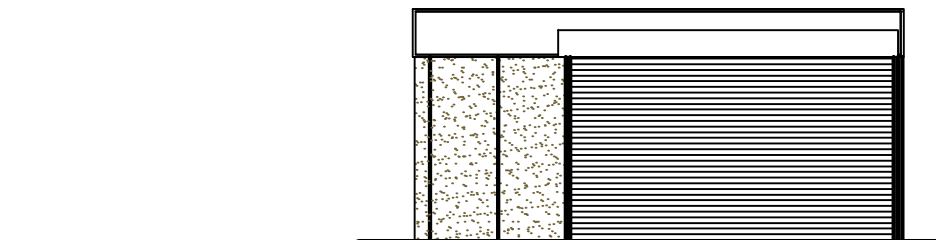

ELEVATION OF IT SUITE Roller Door adj. Existing Entrance

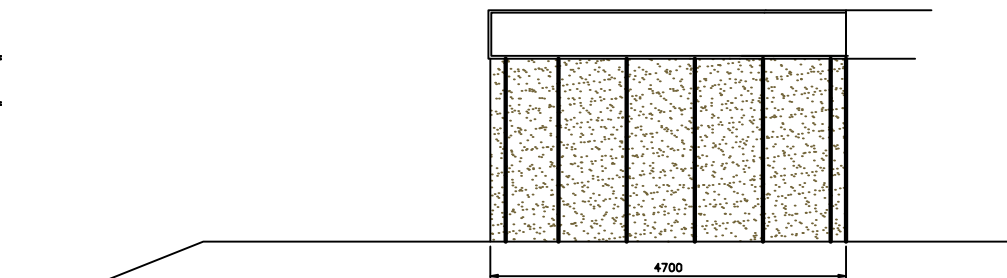

EXISTING SIDE ELEVATION

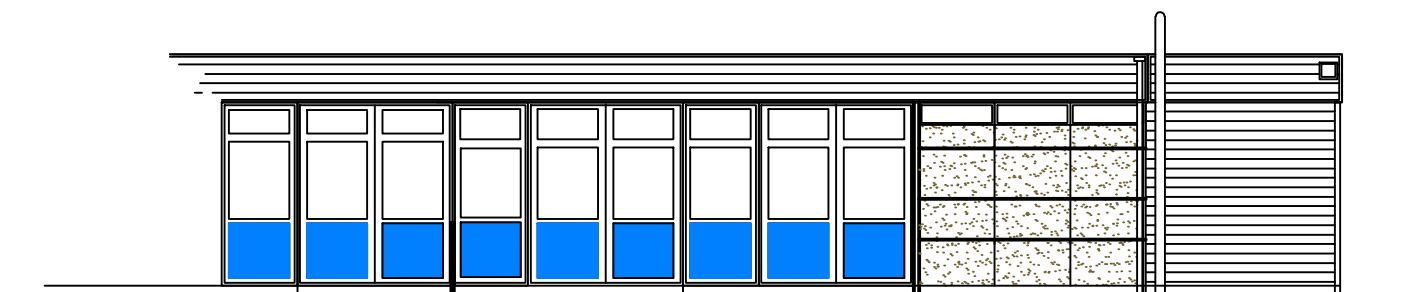


ELEVATION FROM COURT AREA

Actual depth of foundations to be determined on site.
All work to be to the satisfaction of the local authority.
All dimensions to be checked on site and any discrepancies must be notified immediately.
All dimensions are in millimetres unless otherwise stated.
Information given on this drawing is subject to local authority approval.
Do not scale this drawing.

Project Management Services 2008

**PROJECT
MANAGEMENT
services**

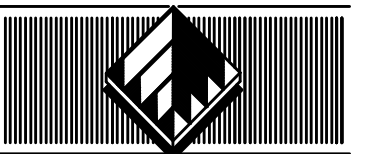

CHARTERED BUILDING CONSULTANTS

4 HUDDERSFIELD ROAD, BARNESLEY, SOUTH YORKSHIRE S70 2LT
TELEPHONE (01226) 286276

FAX (01226) 731265 E-mail: info@pmsdesign.co.uk

CLIENT

**JUMP PRIMARY SCHOOL
Proposed Reception Block**

PROJECT
**PROPOSED EXTENSION
& IMPROVEMENTS**

FILE NAME	DWG.No	SCALE	DATE	DRAWN	REV.
jump_01.dwg	2207/06	1:100	08/2008	jib	