




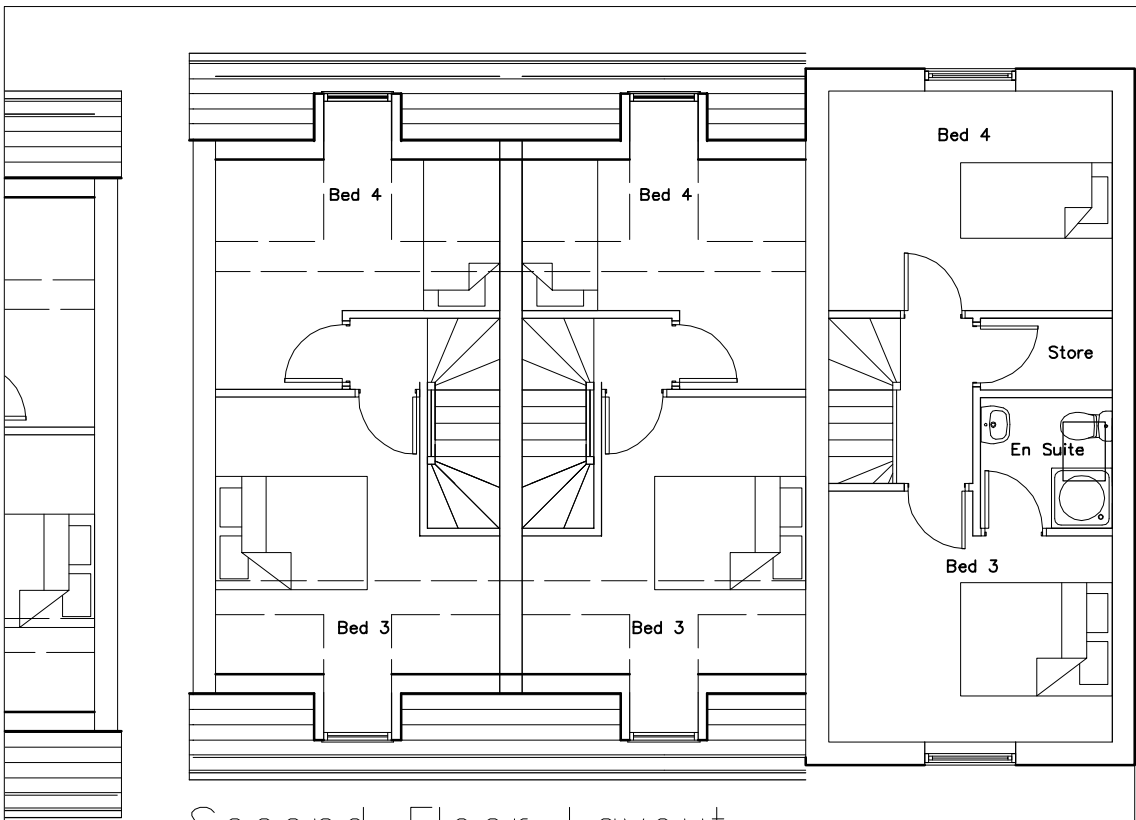

Second Floor Layout

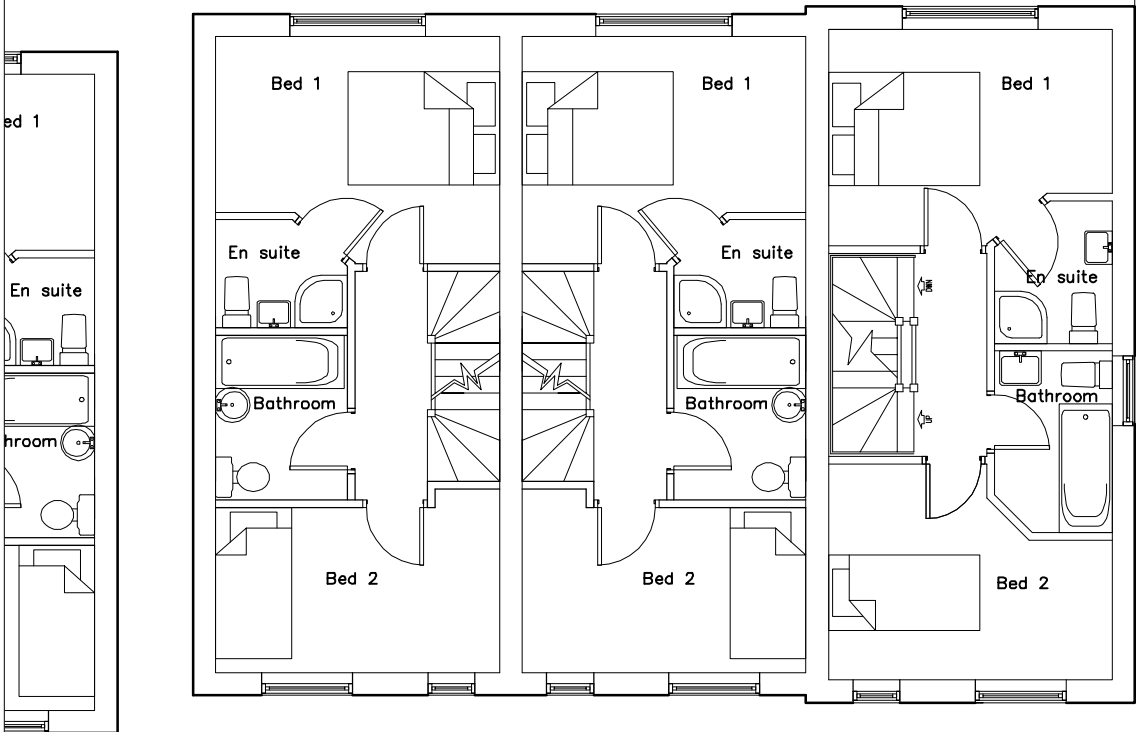

First Floor Layout

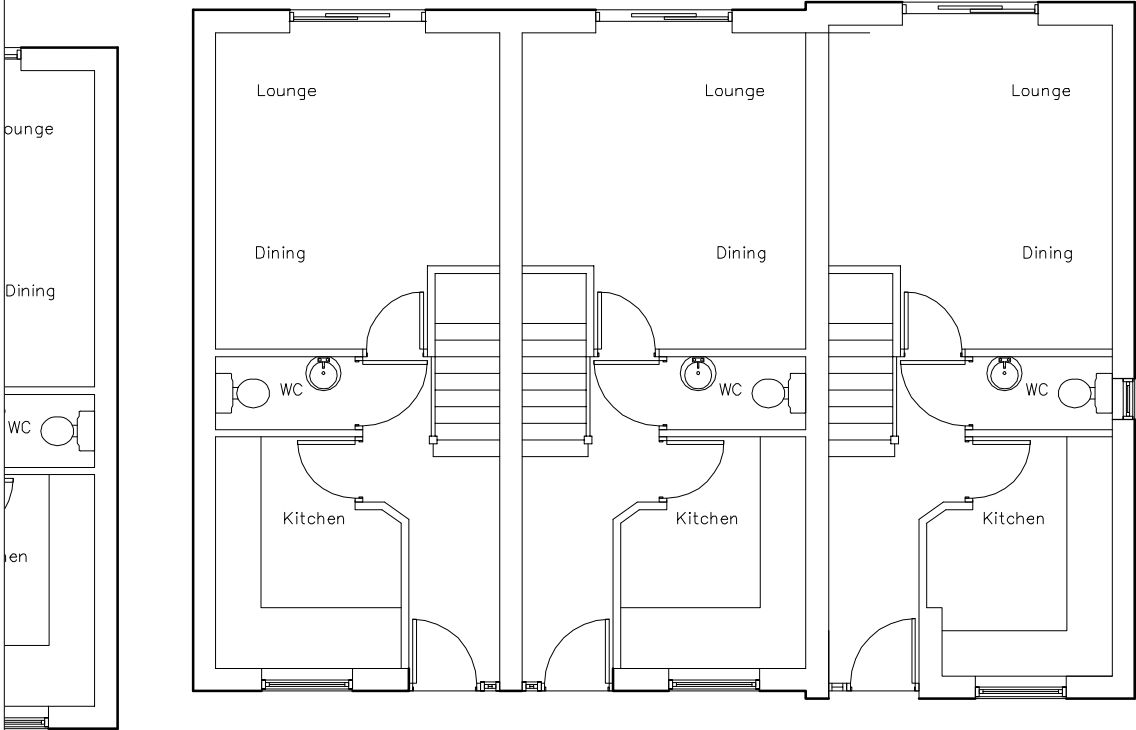

Ground Floor Layout

Construction

Roof – Concrete interlocking tiles

Walls – Hansons World Red & Safron Multi

Brick Brand – Hansons World Red & Safron Multi

Render – One coat render – Ref 016 Ivory

Windows – White PVC-U

Rev:	Date:	Notes:
------	-------	--------

Mark Brotherton Ltd
Chartered Architect

FOX COTTAGE–WHITLEY ROAD–WHITLEY
WF12 0LU
Tel/Fax : 01924 459231
email:mba@tinyworld.co.uk

Client: Leisure Inns Developments		
Project: The Half Way Hotel, Goldthorpe		
Drawing: Unit 4-6 Layouts		
Date: October 2009	Scale: 1:100 @A3	
Drawing No: 0956/312		Rev:

4

5

6