


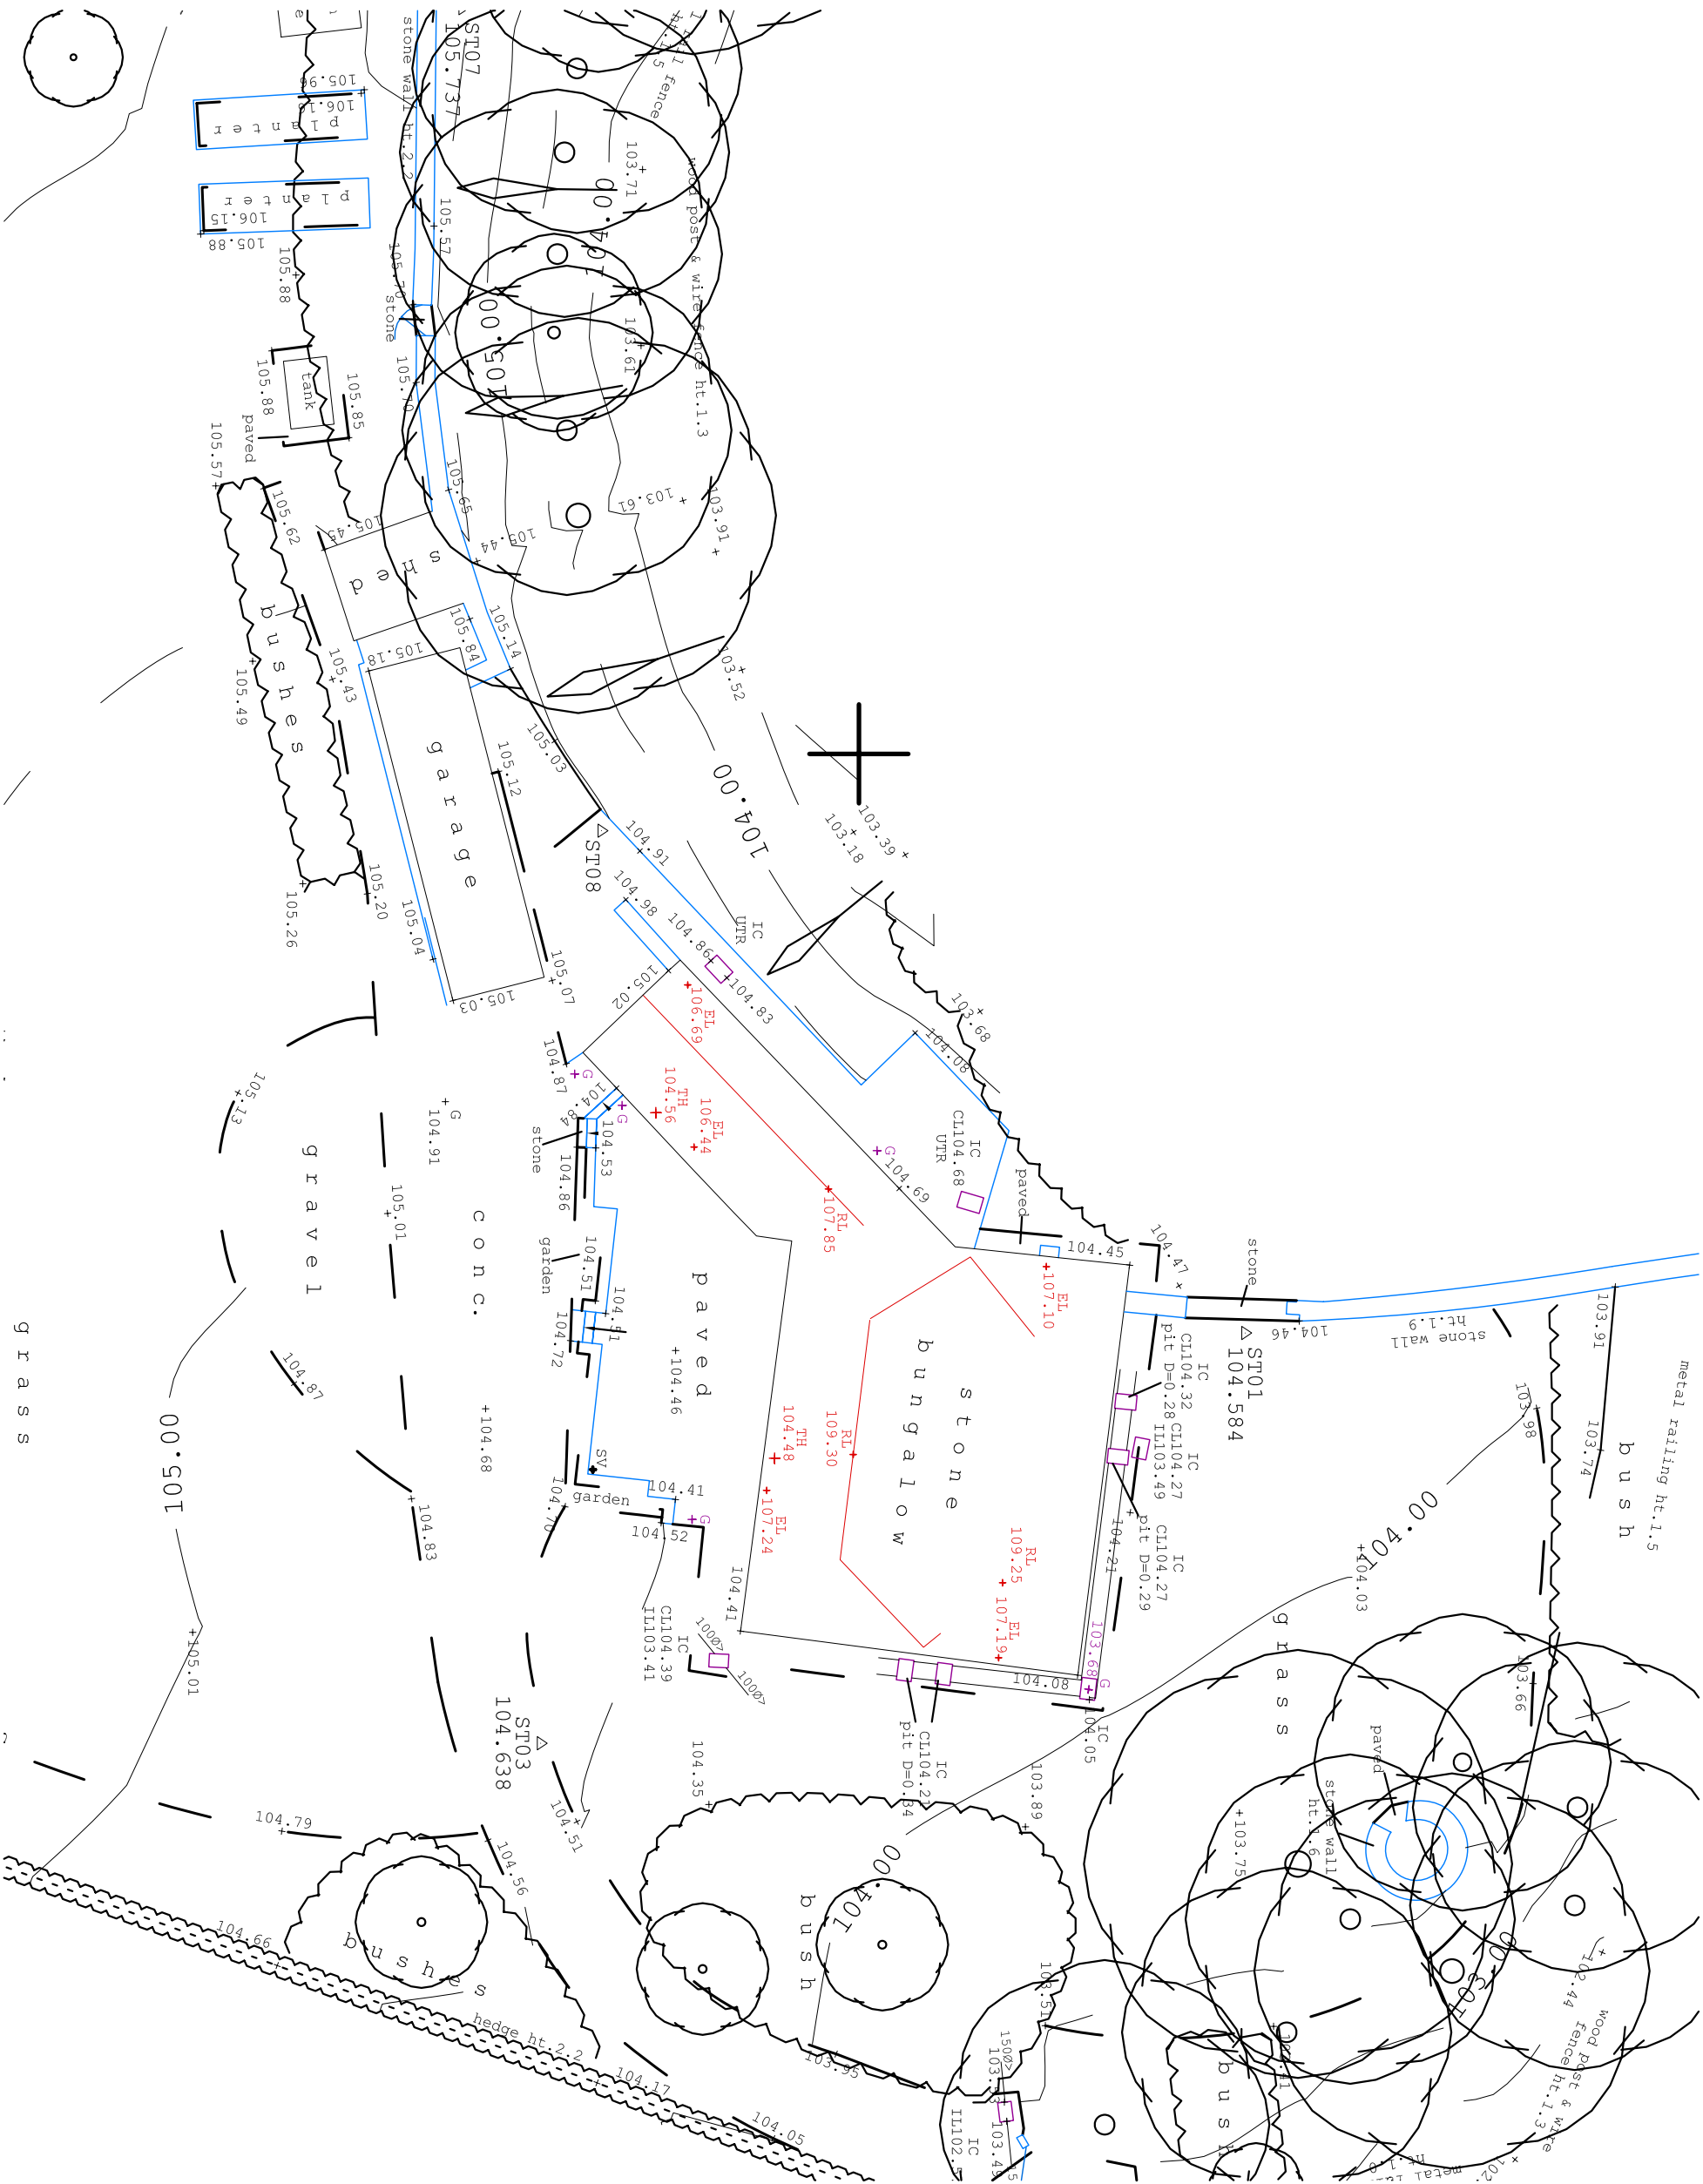

Revision		Description	By	Date
01		Issue for Construction	ES	12/16
02		Revised	ES	12/16
03		Final	ES	12/16

Client	Mr and Mrs Campbell
Project	Queen Anne's Lodge, Rockley Lane
Project	Queen Anne's Lodge
Project	Extension, Refurbishment and Repair

Drawing Title	Levels Survey
Scale	1:500
Drawn	AVR
Checked	1/2/16
Drawing No.	Loc 03
Revision	

Head Office:	Upper Bogen House	Tel: 01484 862000
	Bogen Lane	Fax: 01484 862071
	Capton West	Email: info@essencearchitects.com
	Huddersfield	Web Site: www.essencearchitects.com
	H03 BLO	

ALL DIMS TO BE CHECKED ON SITE. DIMS MUST NOT BE SCALED. NAME PROVIDED DIMS. THIS DIMS IS THE PROPERTY OF ESSENCE ARCHITECTURE LTD. AND MAY NOT BE COPIED, USED, REPRODUCED OR DISCLOSED WITHOUT WRITTEN CONSENT.