



Scale 1:2100 = K + J Bound
 S wood walk
 Rayston

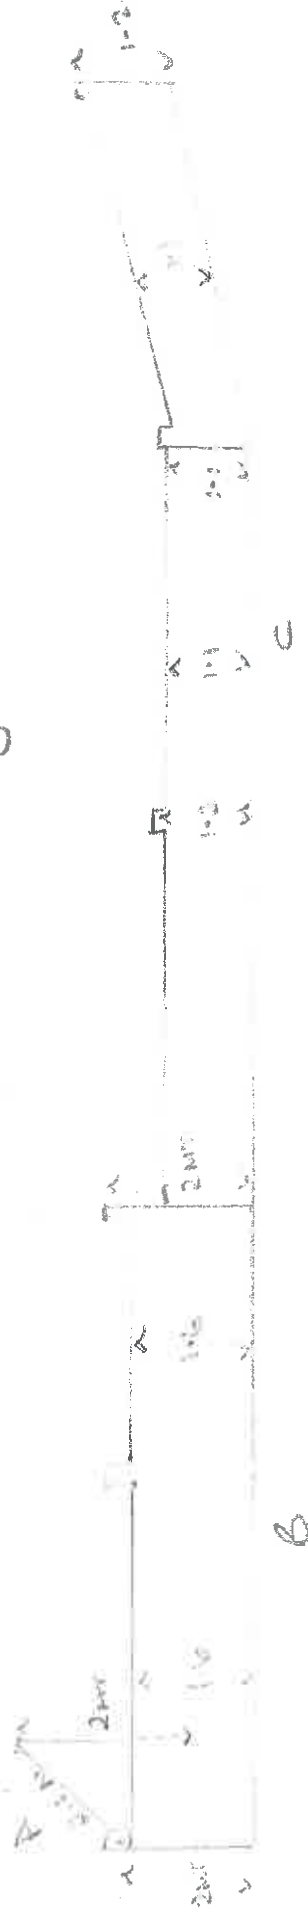


- A = return wall 2m x 2m pillar height - 1.6m wall height
- B = smaller wall 8.5m x 2m pillar height - 1.6m wall height
- C = Long wall 1.2m x 1.2m pillar height - 1.2m wall height

A

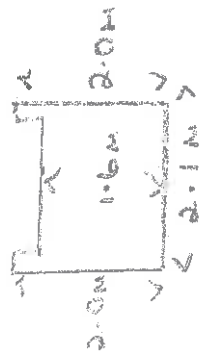

B

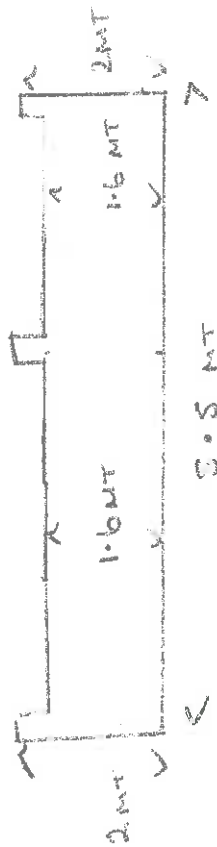

C



Send 1500
T+2 Board
8 word used
Revised

Scale 1:200

A = 2.1 MT
B = 8.5 MT
C = 15 MT
D = 500 mm

