
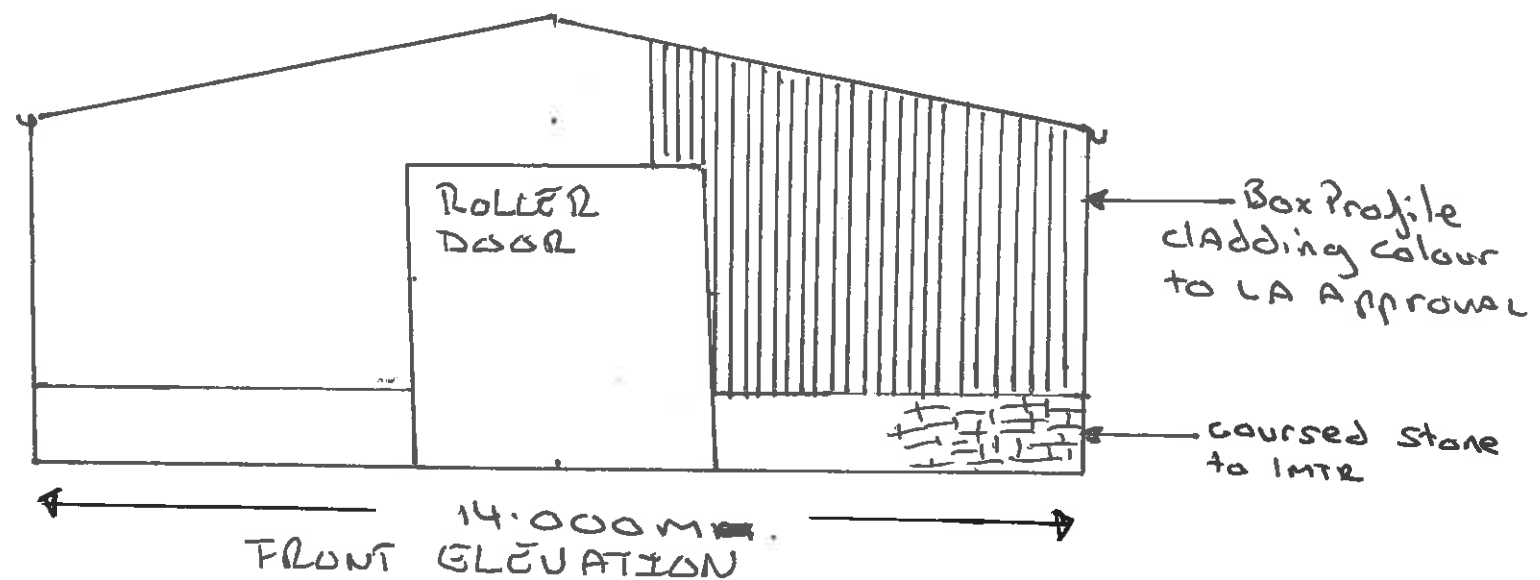
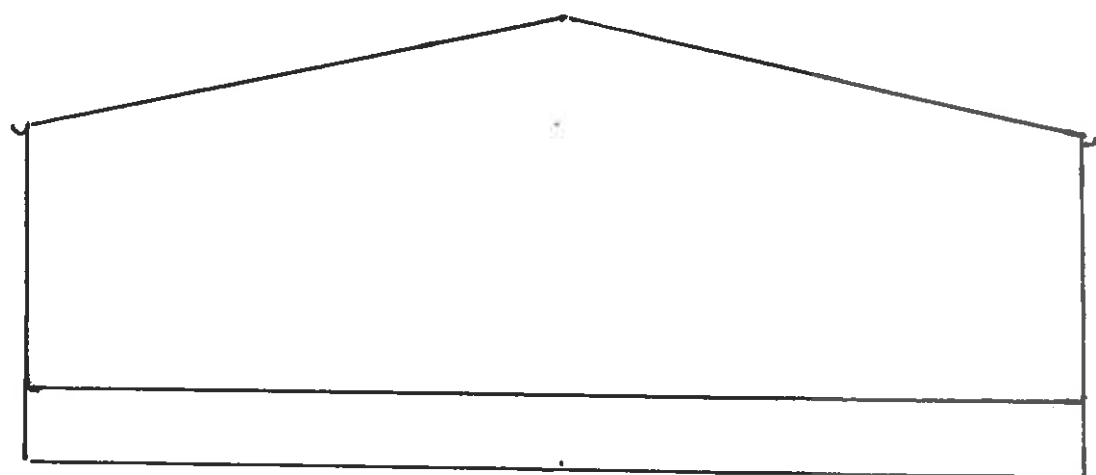


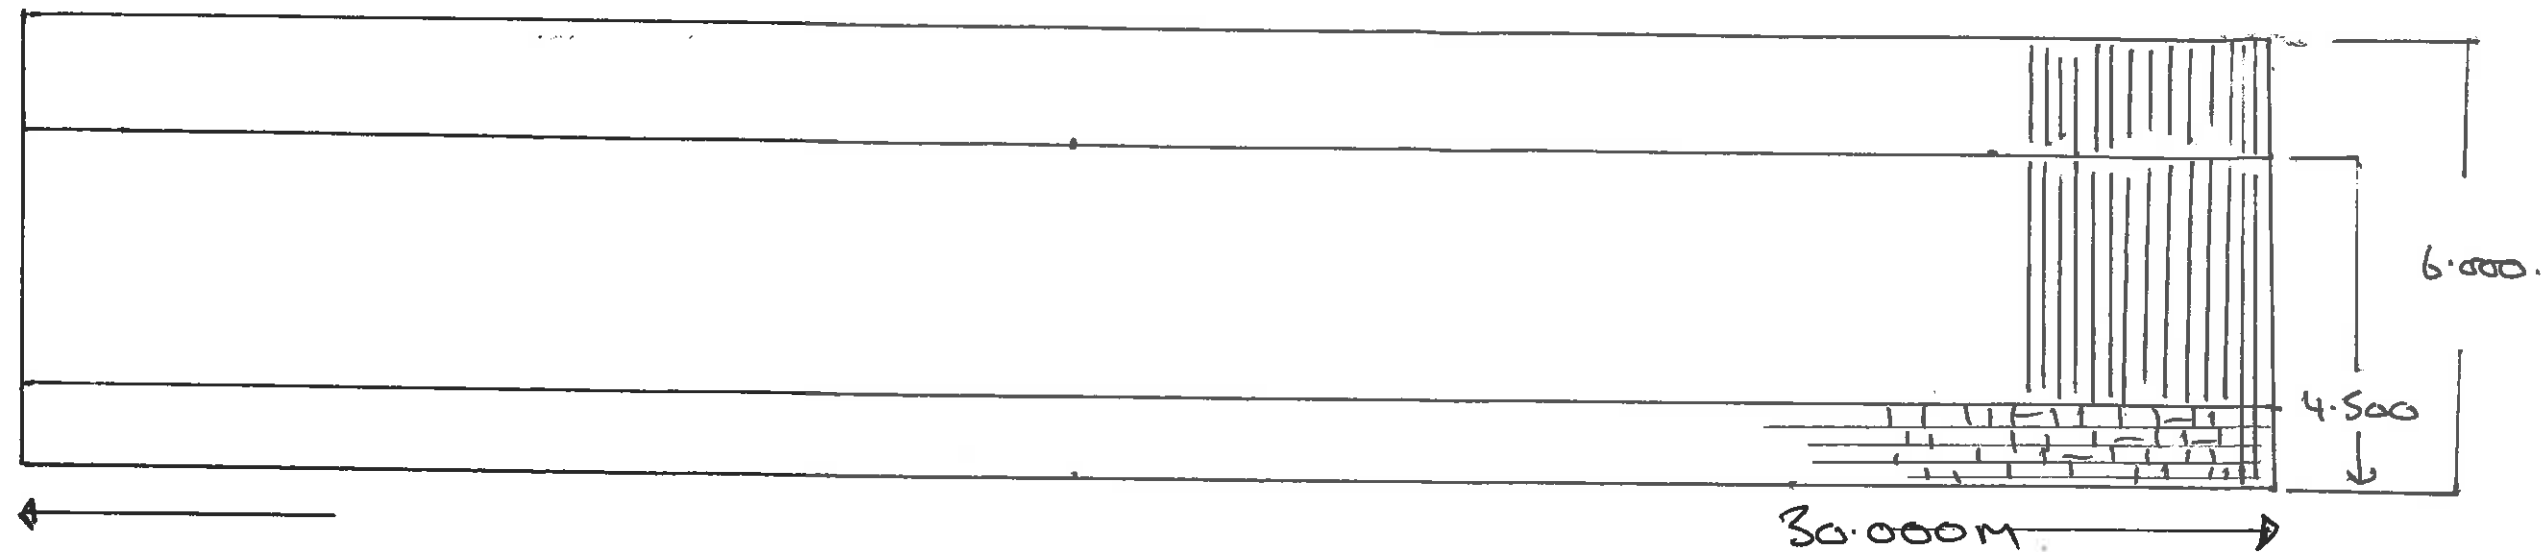

SCALE 1:100	CLIENT ROBERT WICKS	DRW 1	AGRICULTURAL STORAGE
BUILDING. FIELD ADJACENT CLOWICK HOUSE BELLÉ GREEN LN CUDWORTH			
420 MTR SQ			