
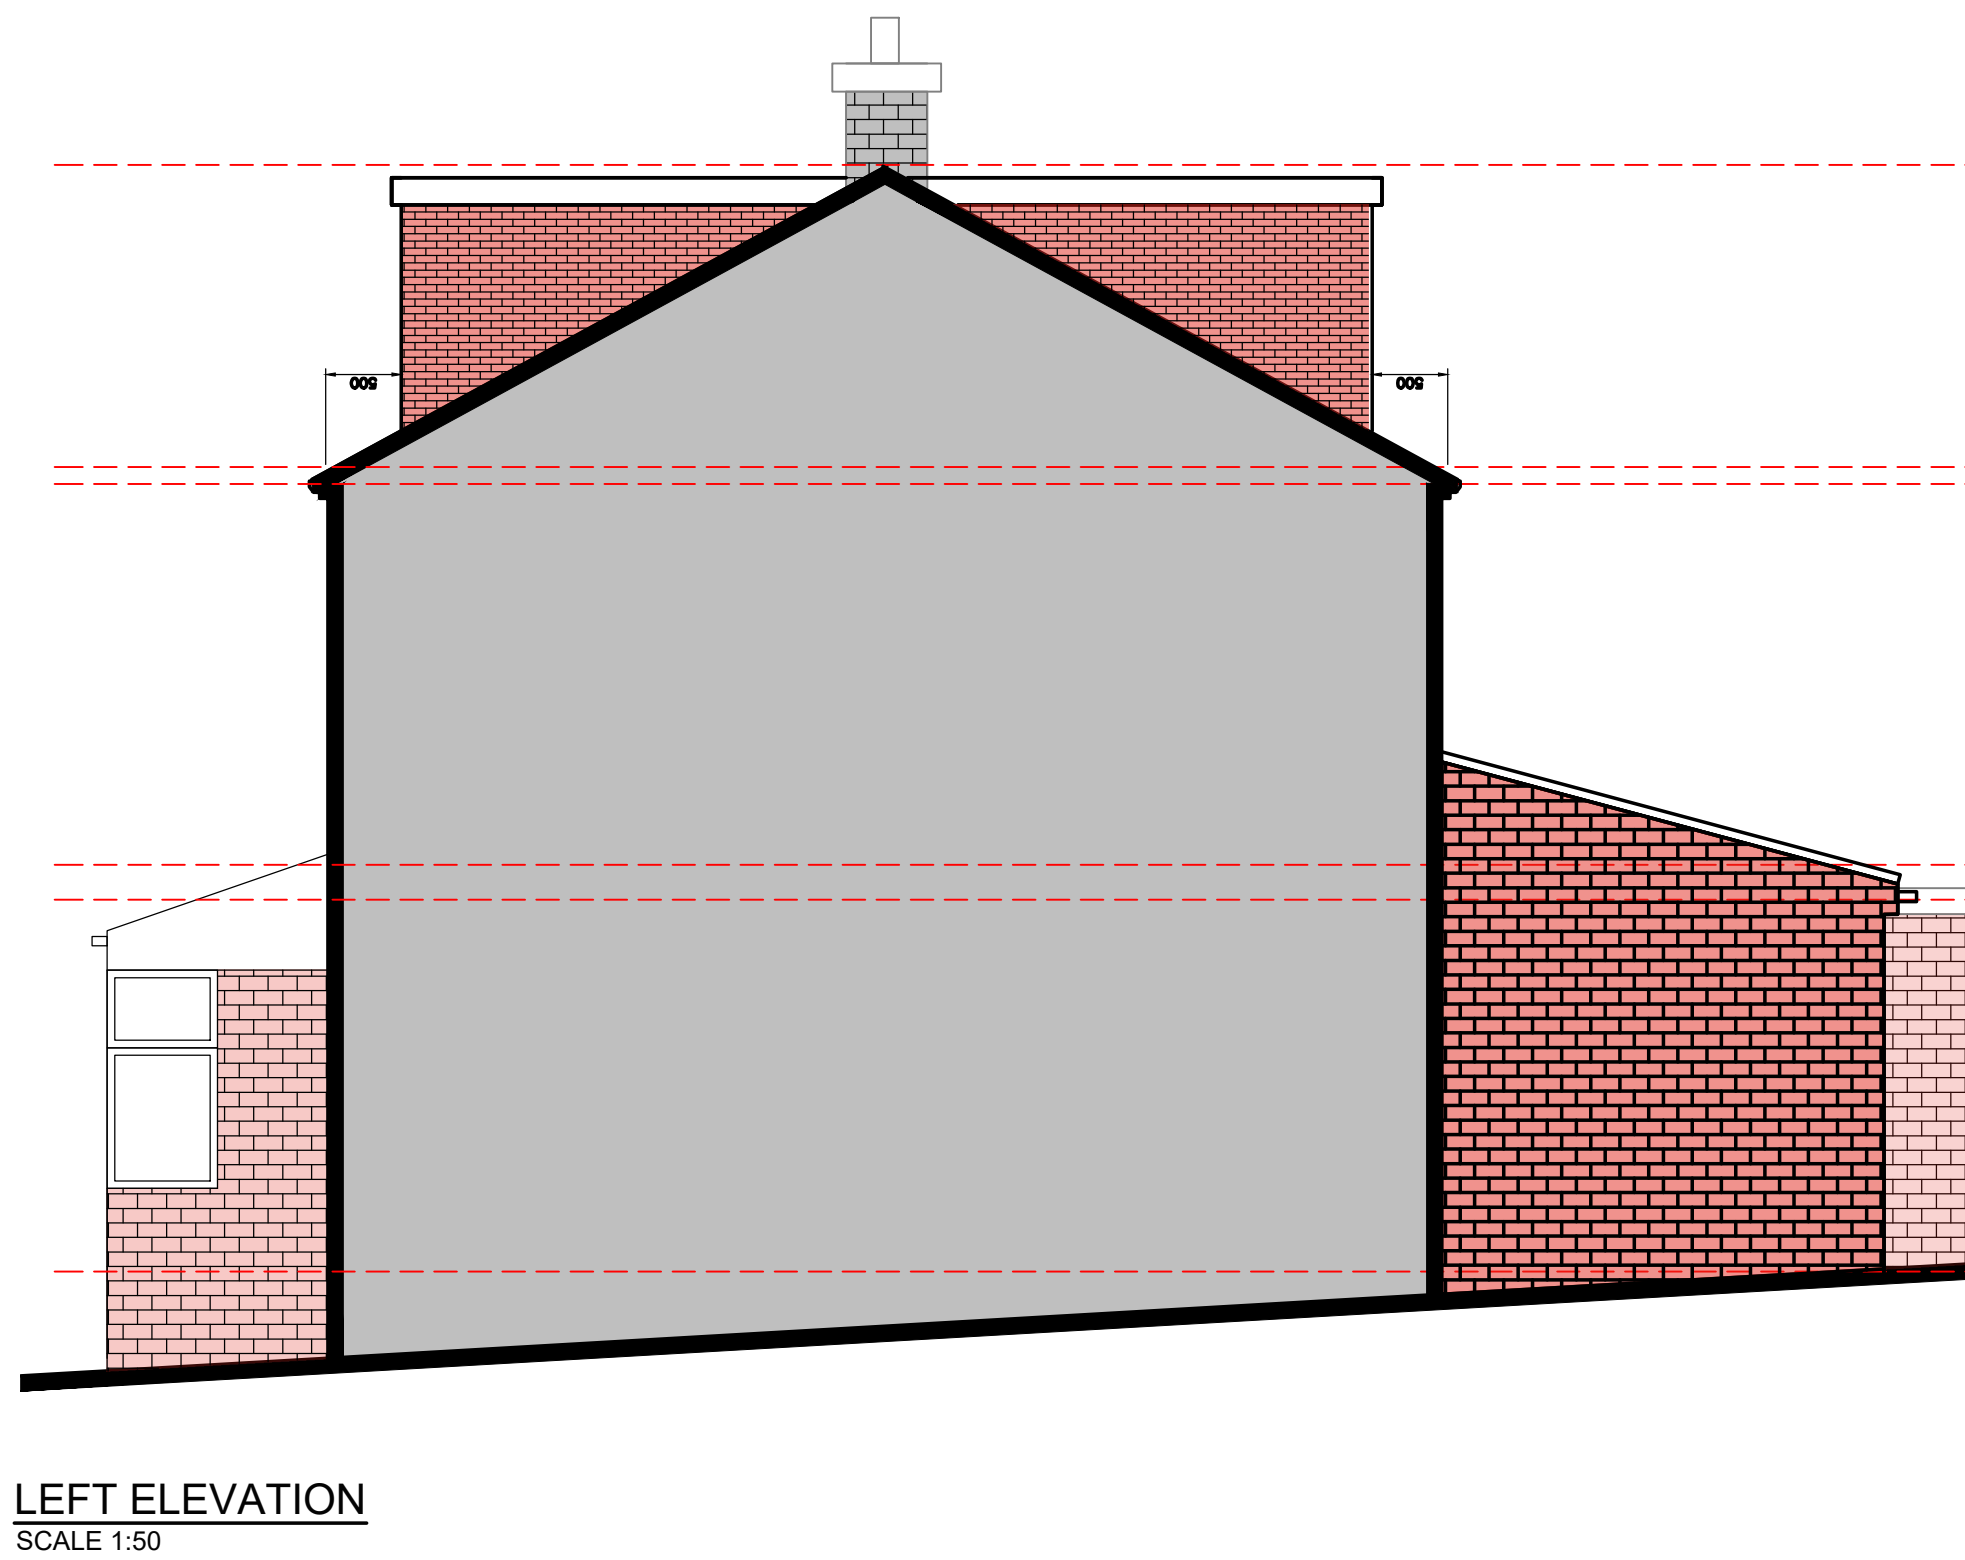
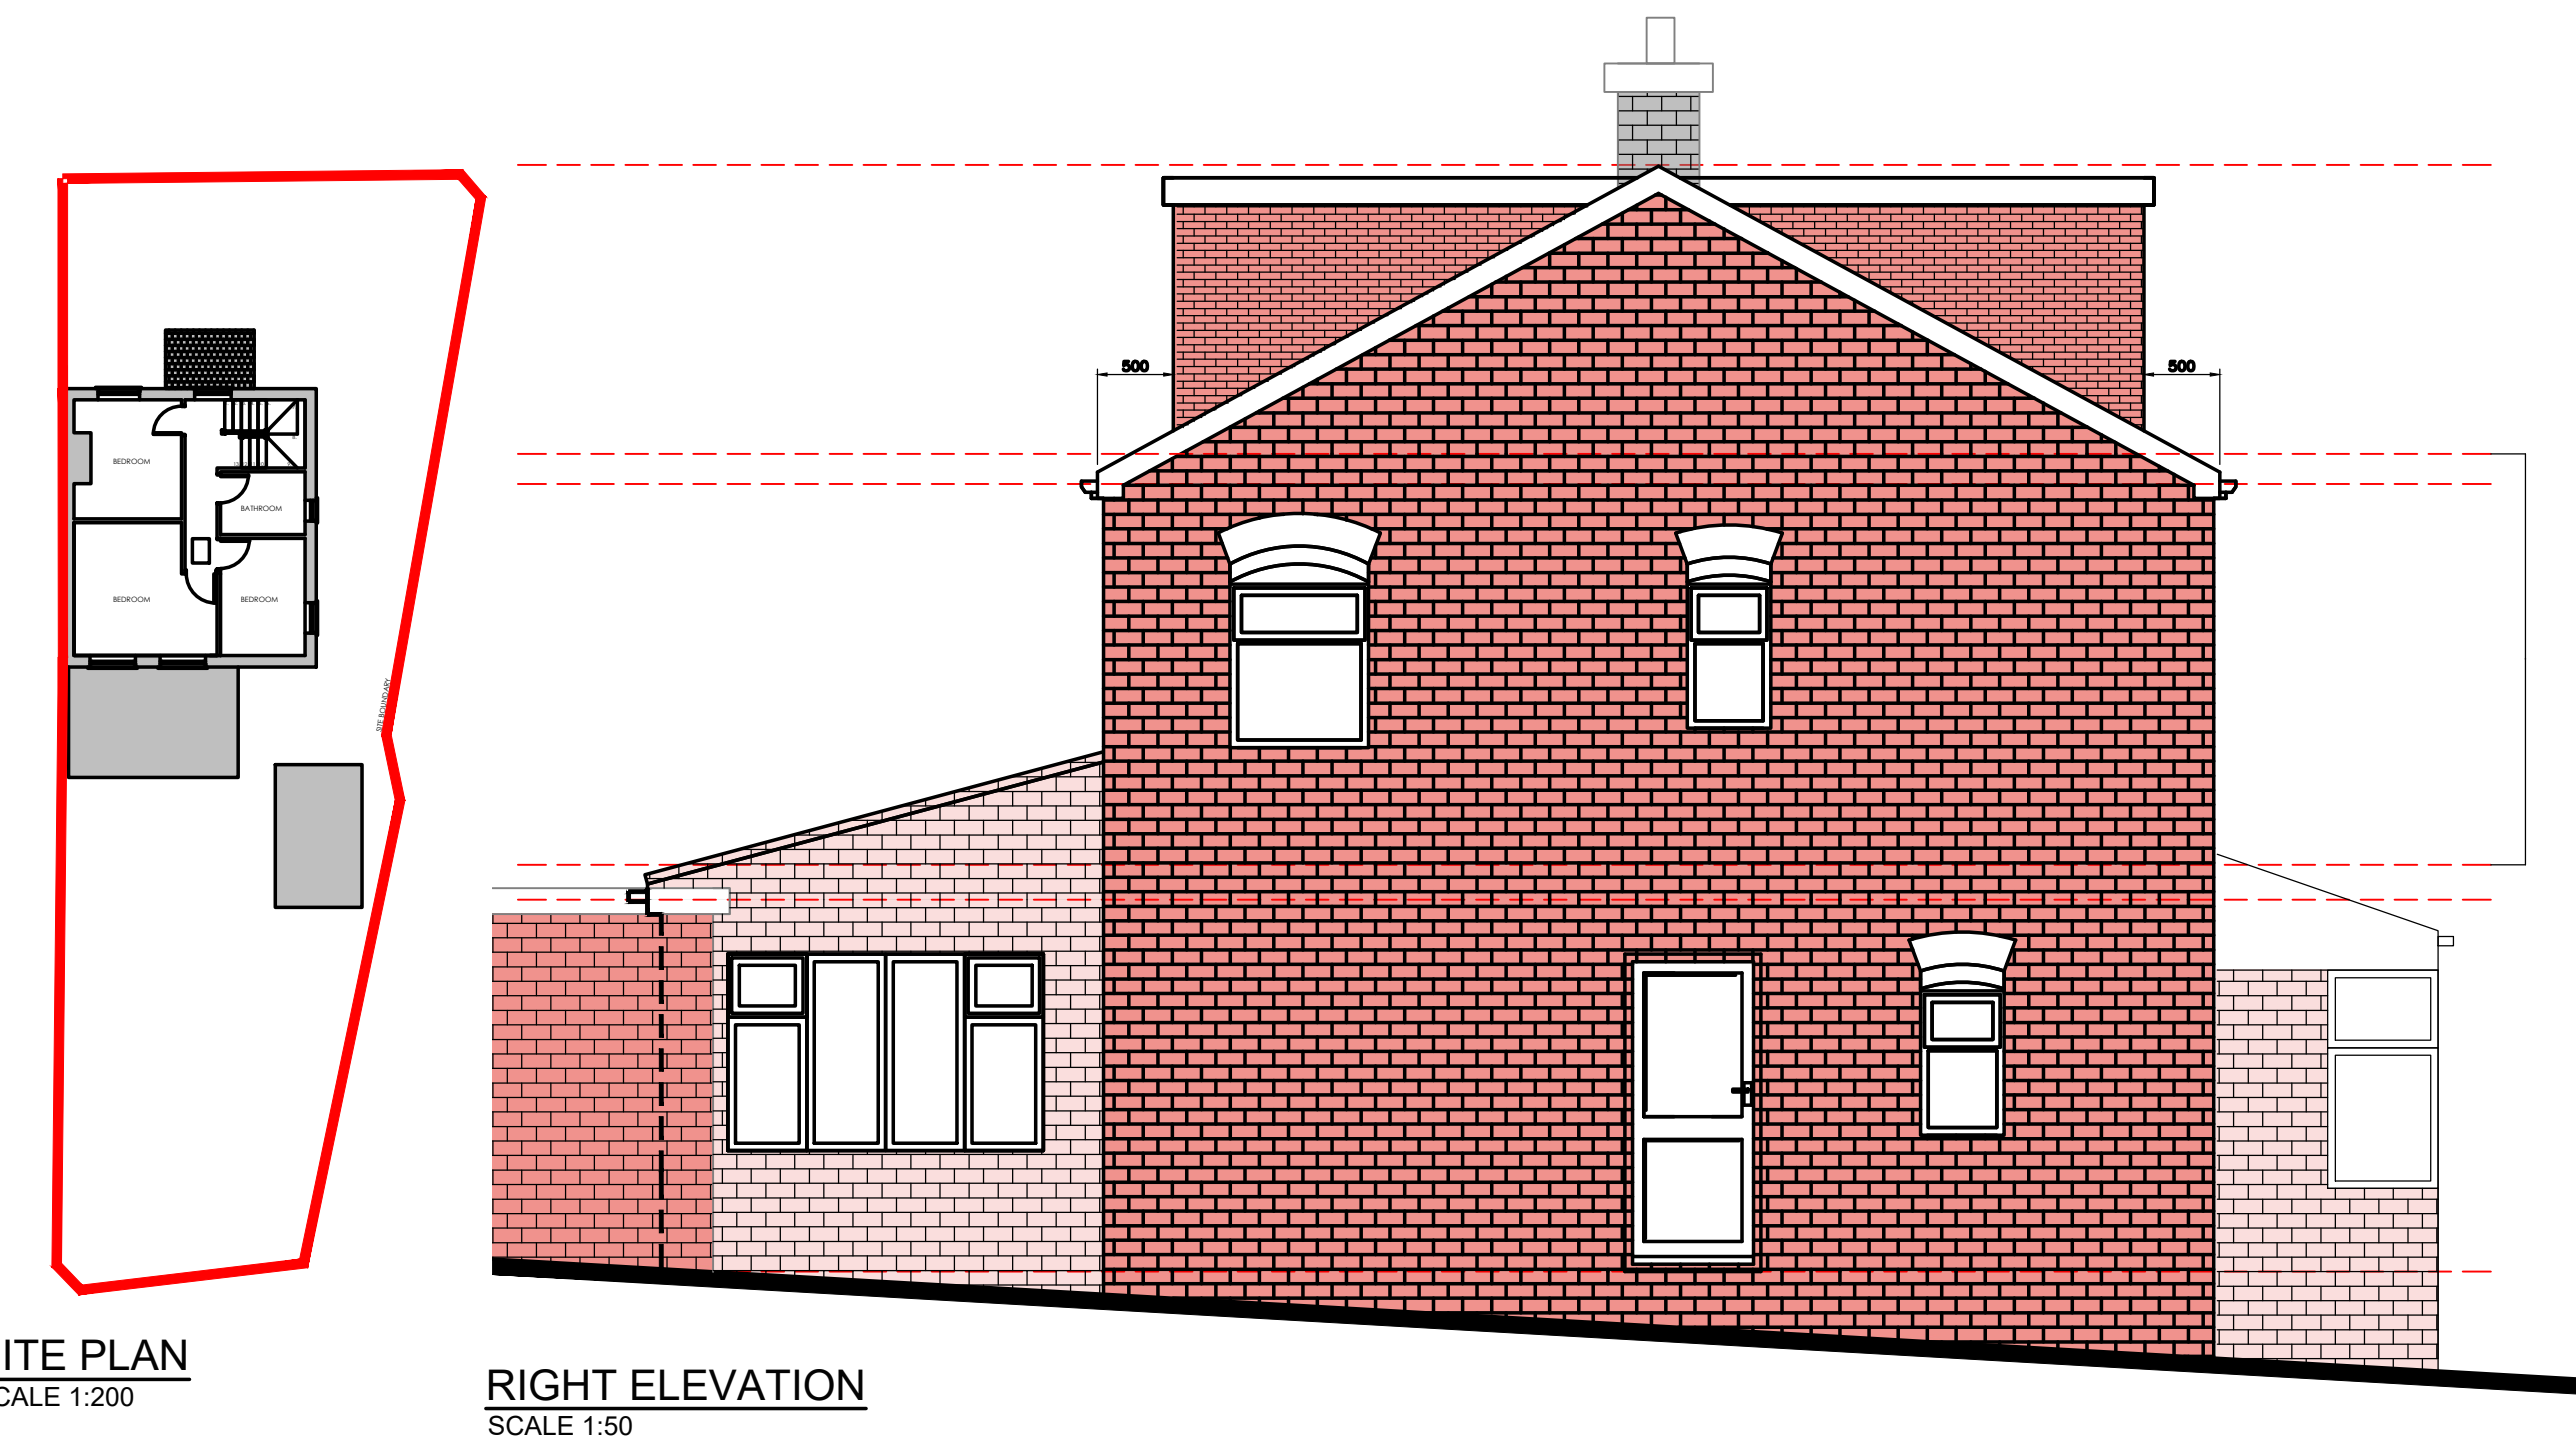
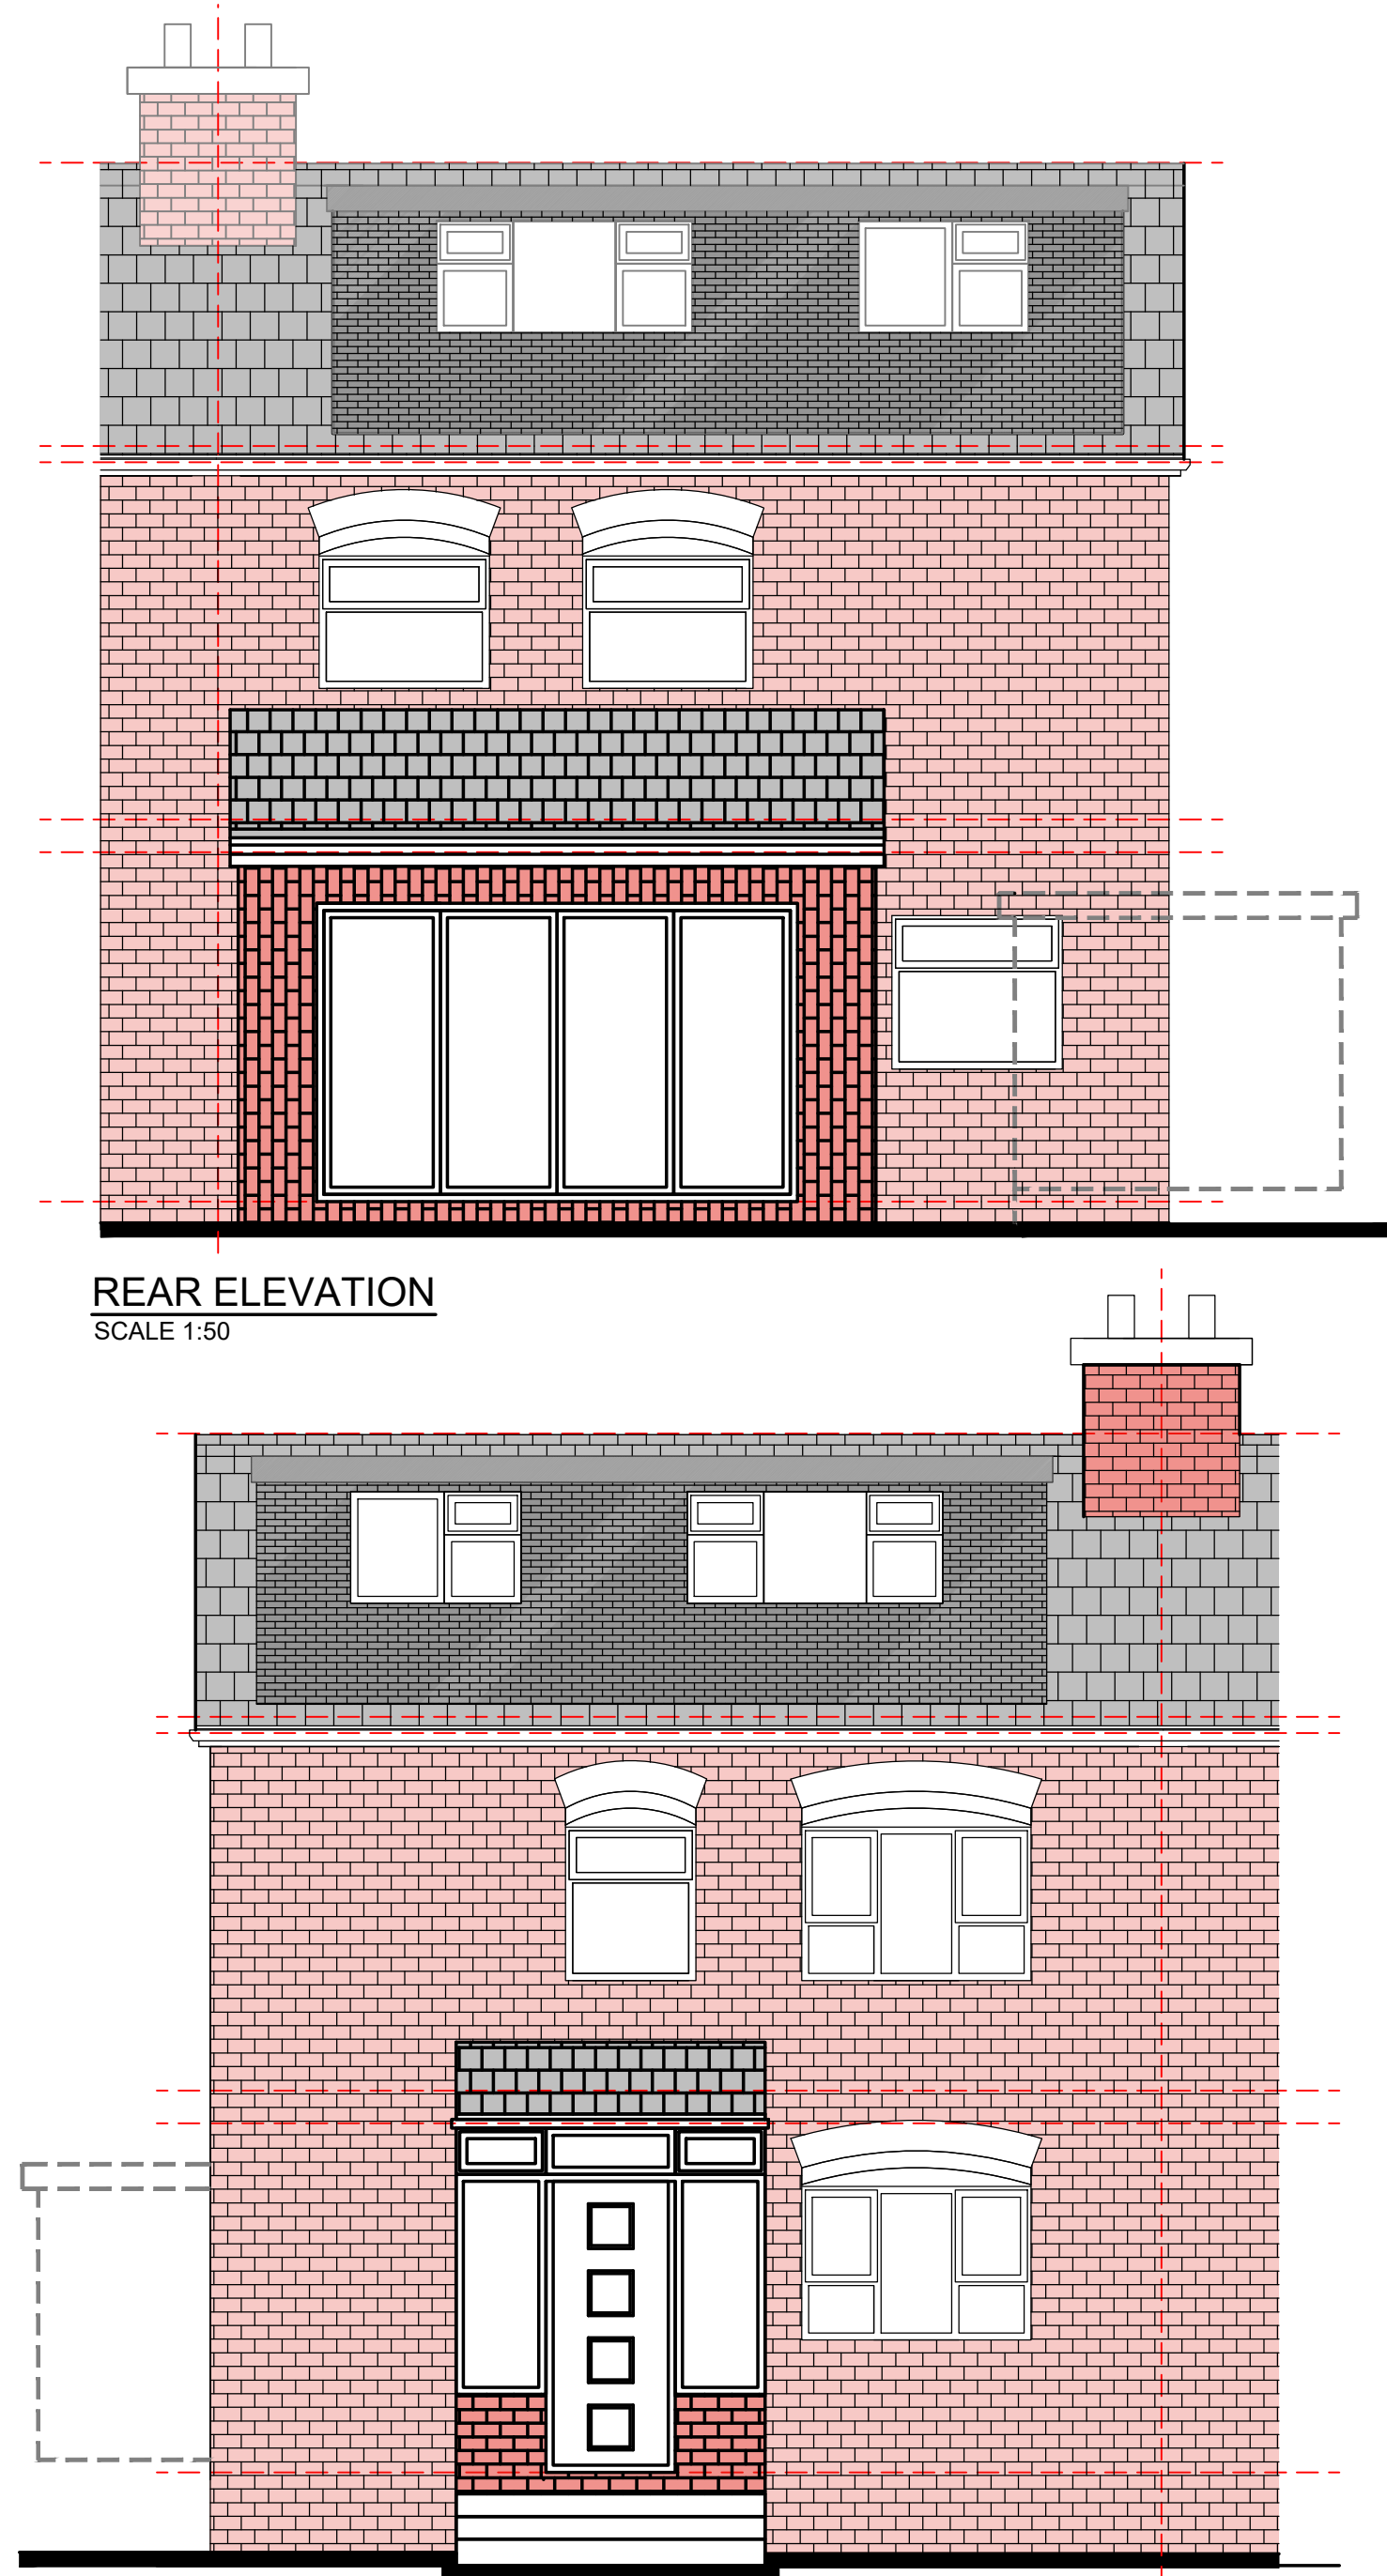
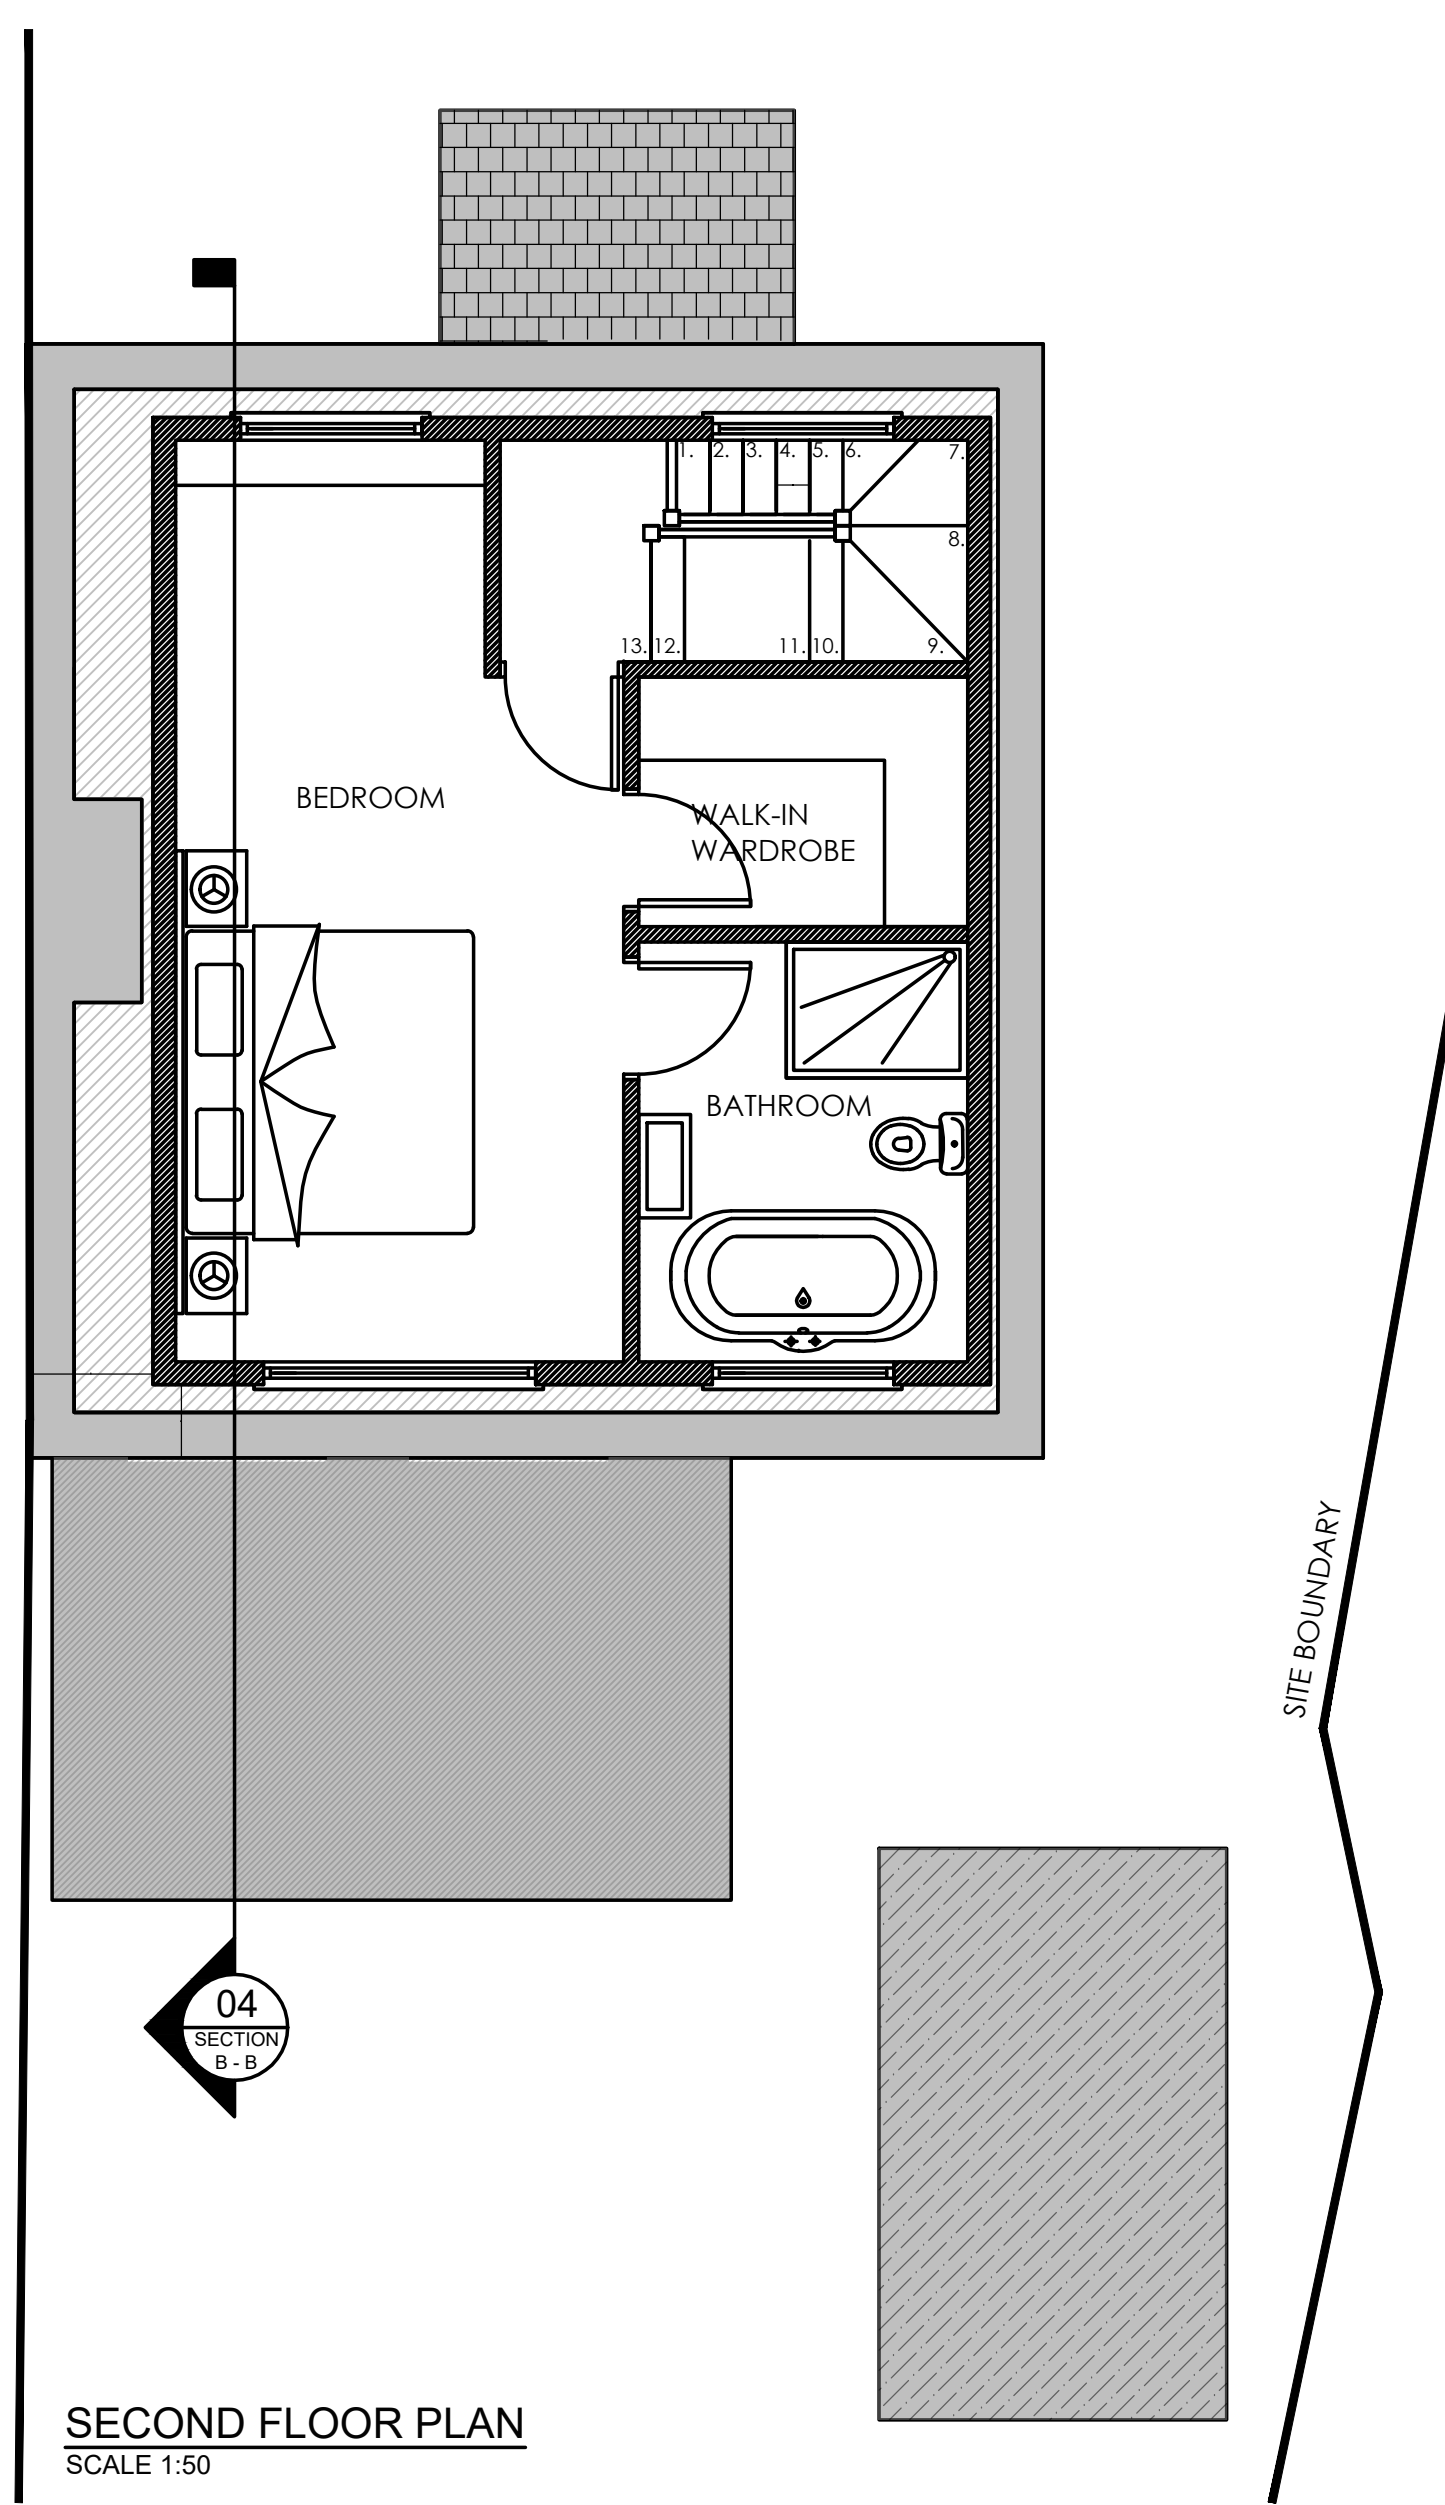
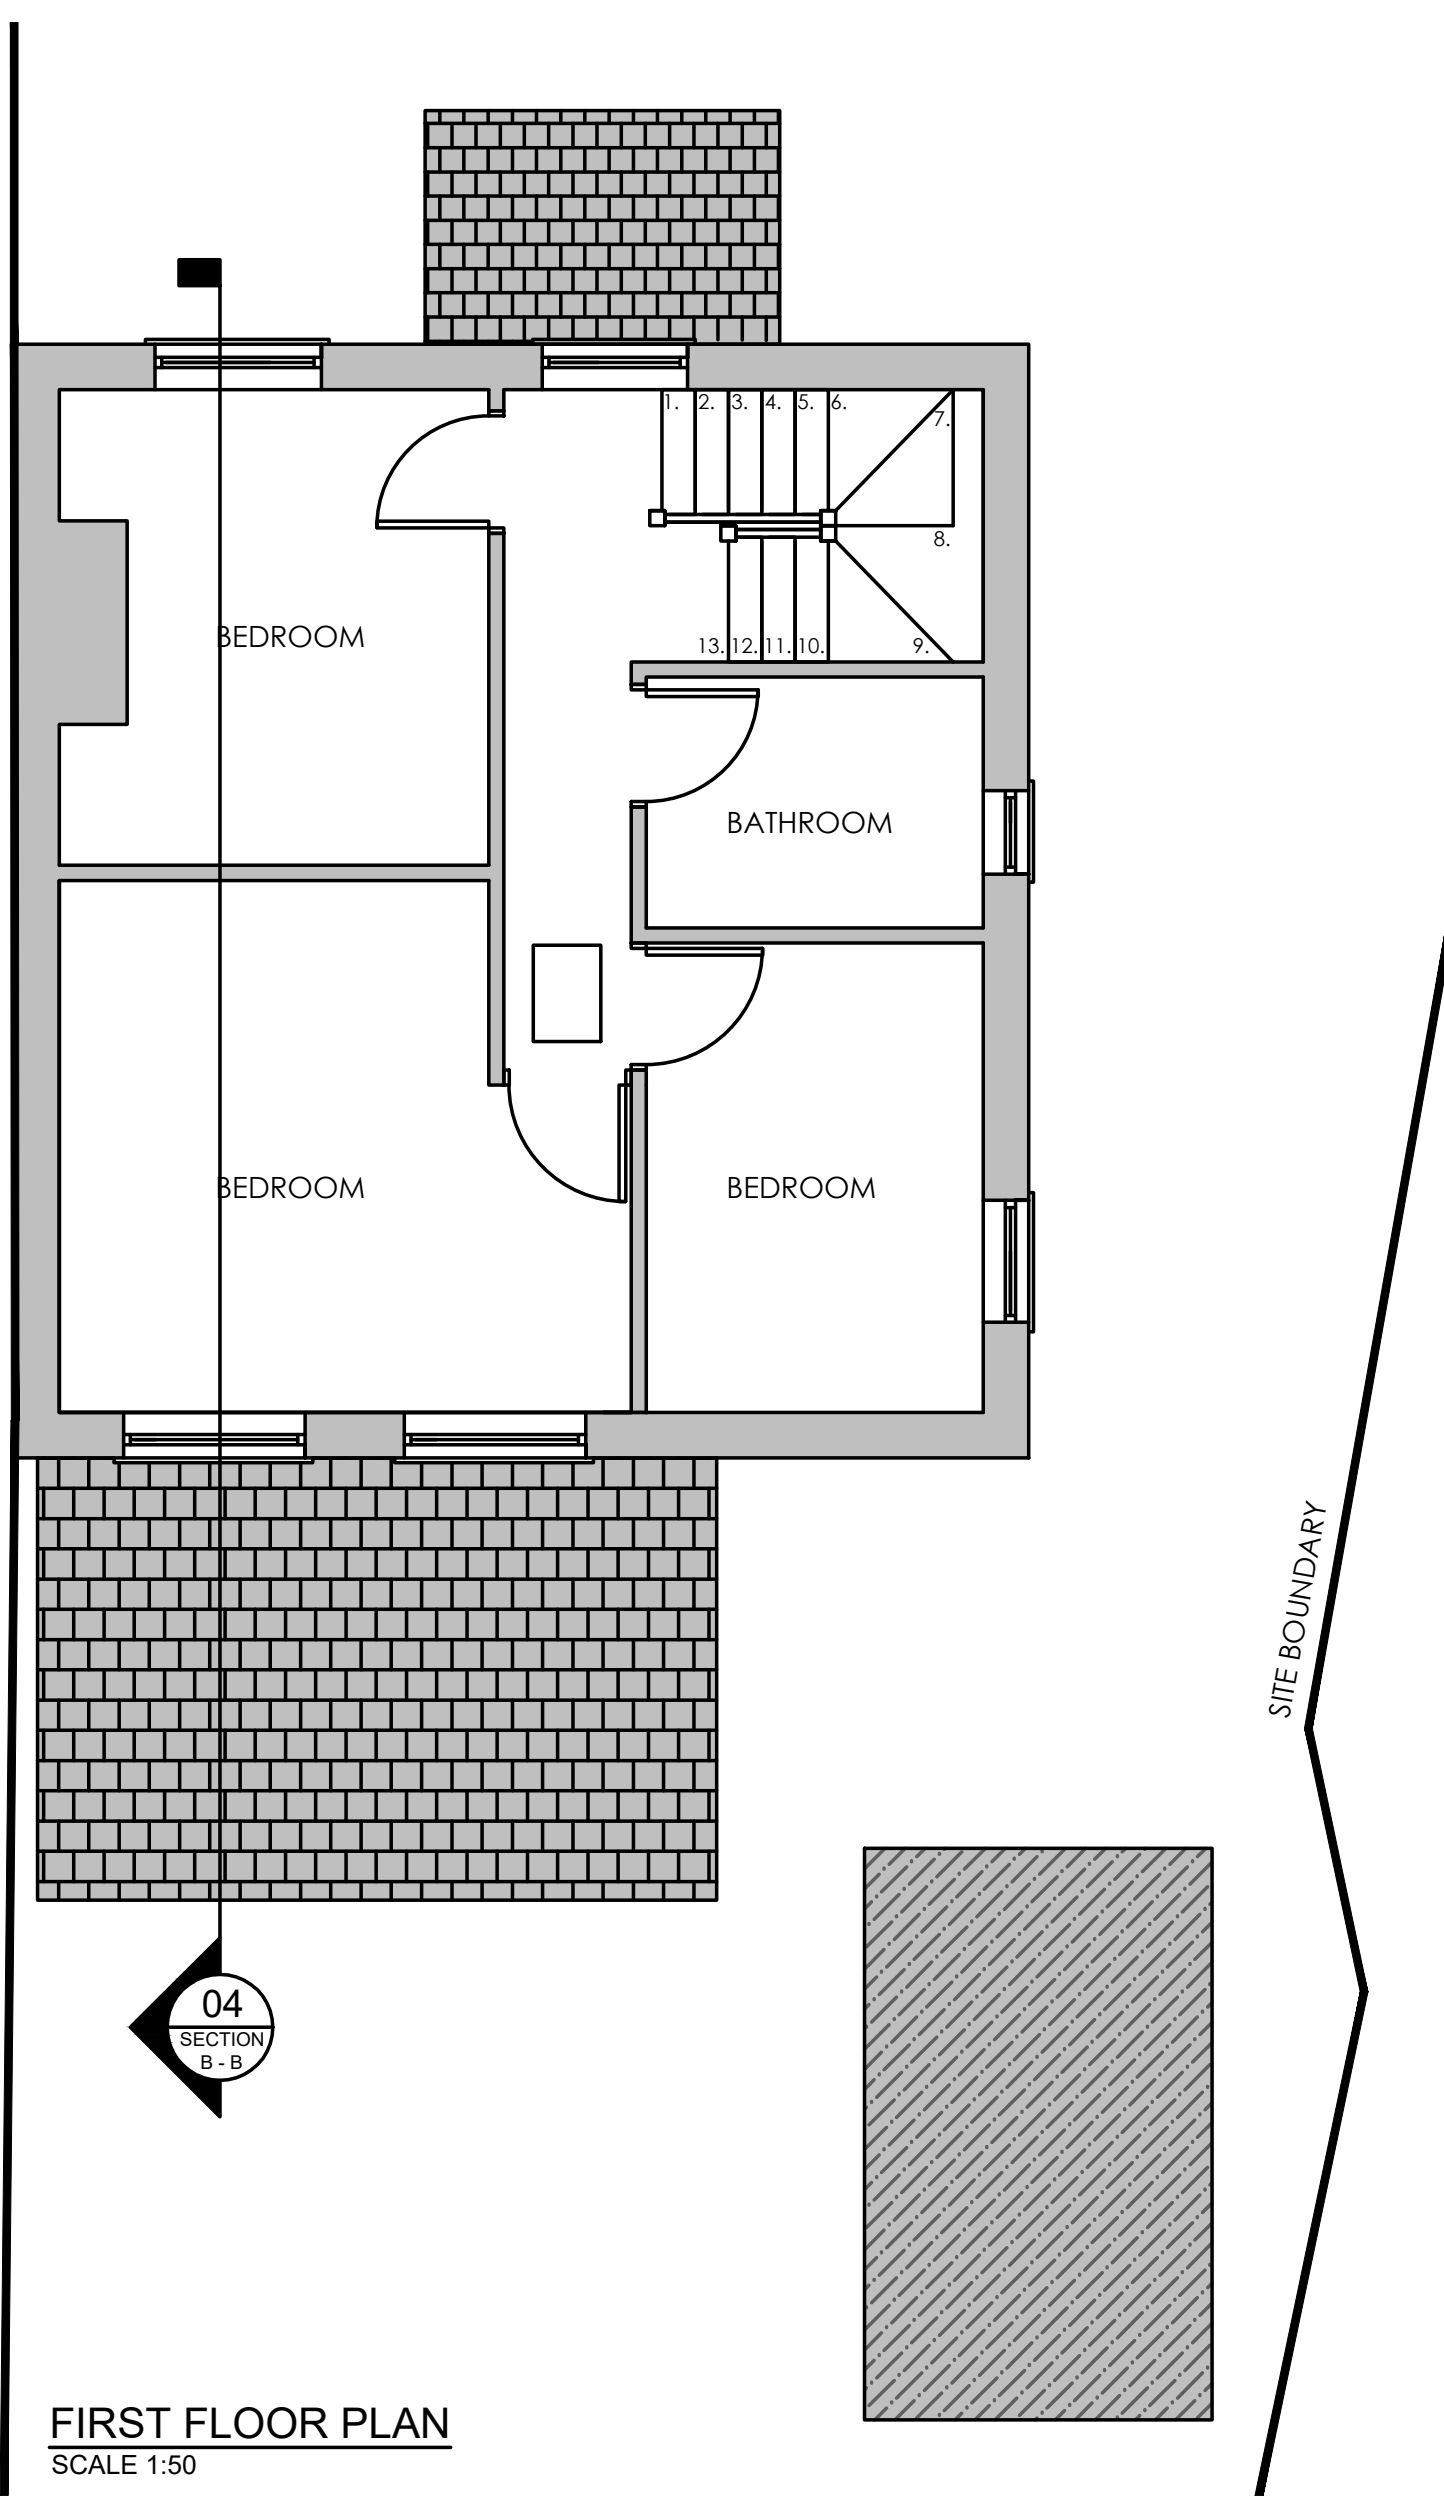


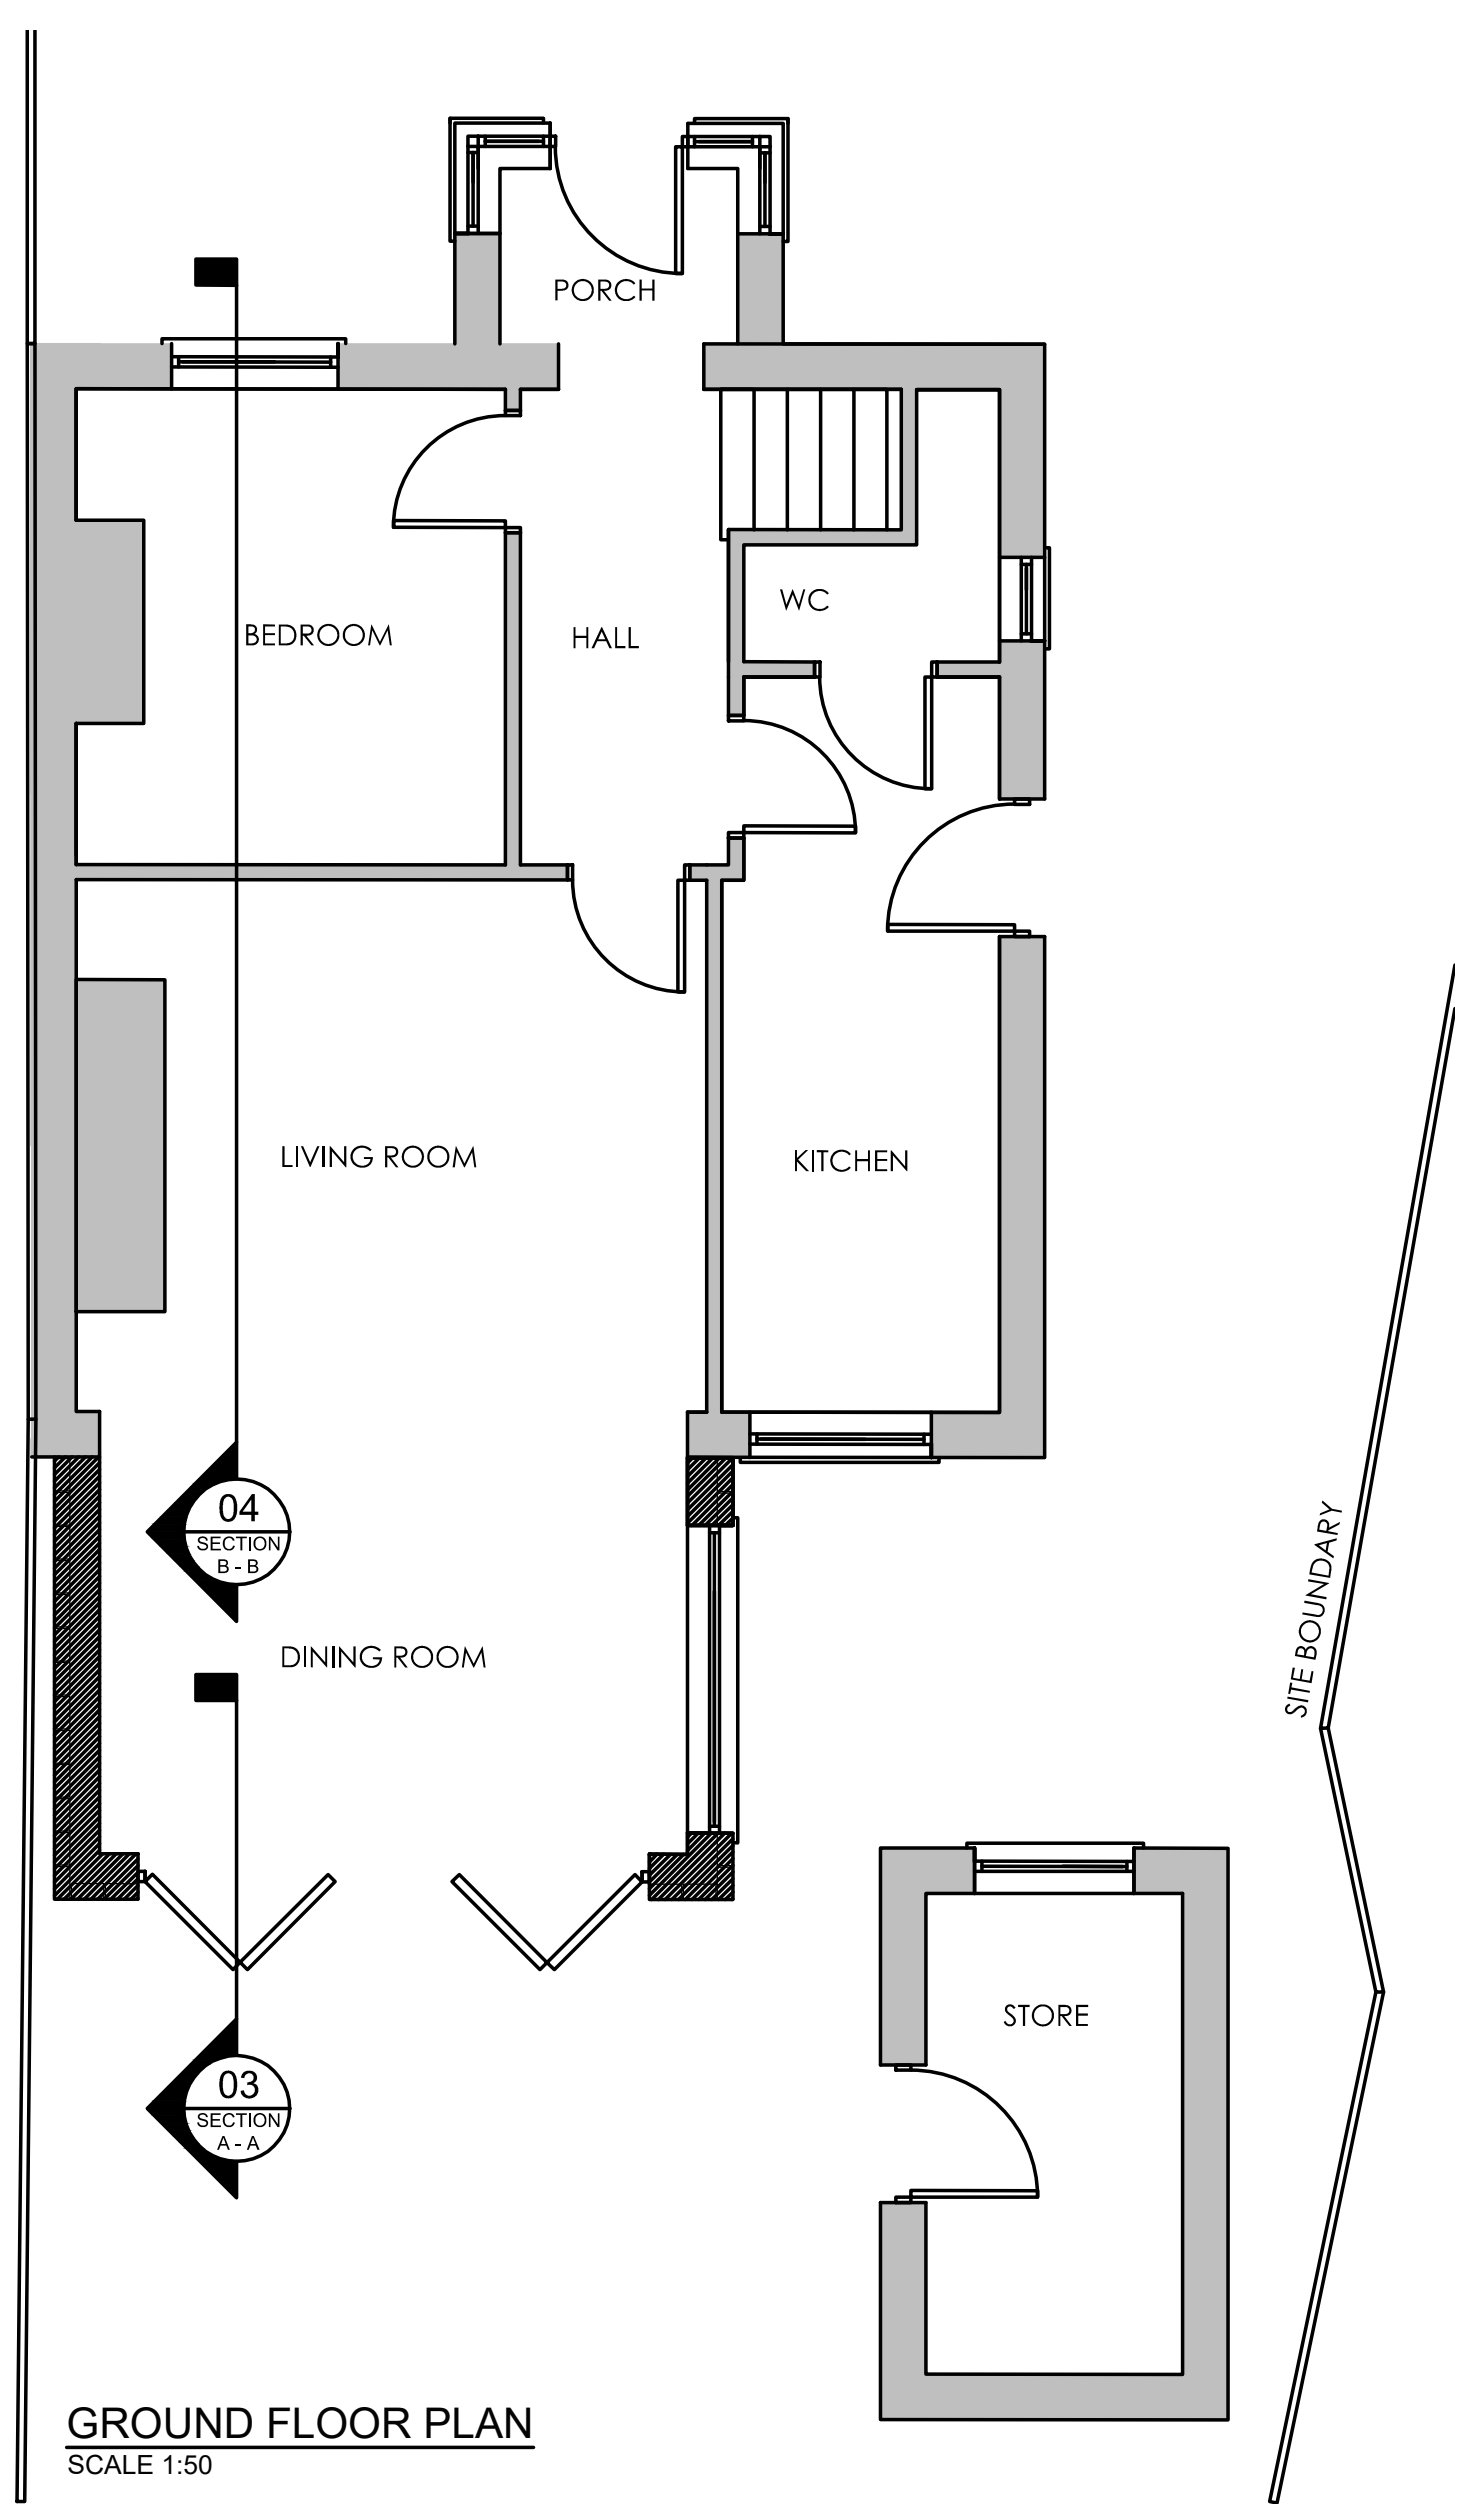

INFORMATION

NOTES

THE COPYRIGHT OF THIS DRAWING IS VESTED WITH THE ARCHITECTURE 365 AND MUST NOT BE COPIED OR REPRODUCED WITHOUT THE CONSENT OF THE COMPANY.

FIGURED DIMENSIONS ONLY TO BE TAKEN FROM THIS DRAWING. ALL CONTRACTORS MUST VISIT SITE AND BE RESPONSIBLE FOR THE CHECKING OF ALL DIMENSIONS AND NOTIFYING IMMEDIATELY OF ANY DISCREPANCIES PRIOR TO ANY MANUFACTURE OR CONSTRUCTION WORK.

ARCHITECTURE365

<https://www.architecture-365.co.uk/>

0800 099 6369

THE OLD CHURCH, 57 GROVE RD, HARROGATE, HG1 5EP

REVISION	DATE	DR BY	APP BY
RPH	2022	RPH	

CLIENT NAME

MIRSAD BUSHAJ

PROJECT NAME

3 WALTON STREET, GAWBER, SOUTH YORKSHIRE BARNSLEY S75 2PE

PROJECT NUMBER

2022-126

DRAWING TITLE

PROPOSED PLANS AND ELEVATIONS

SCALE	NUMBER	REVISION
1:50 @ A1	02	-

THIS DRAWING IS INDICATIVE OF DESIGN INTENT ONLY. ALL CONSTRUCTION DETAILS, FINISHES AND INTERFACES TO BE CONFIRMED & AGREED WITH THE ARCHITECTURE 365 PRIOR TO CONSTRUCTION.

LOCATION PLAN
SCALE 1:1250

0 1 2 3 4 5
1:50
m

0 5 10 15 20
1:200
m

0 25 50 75 100 125
1:1250
m