



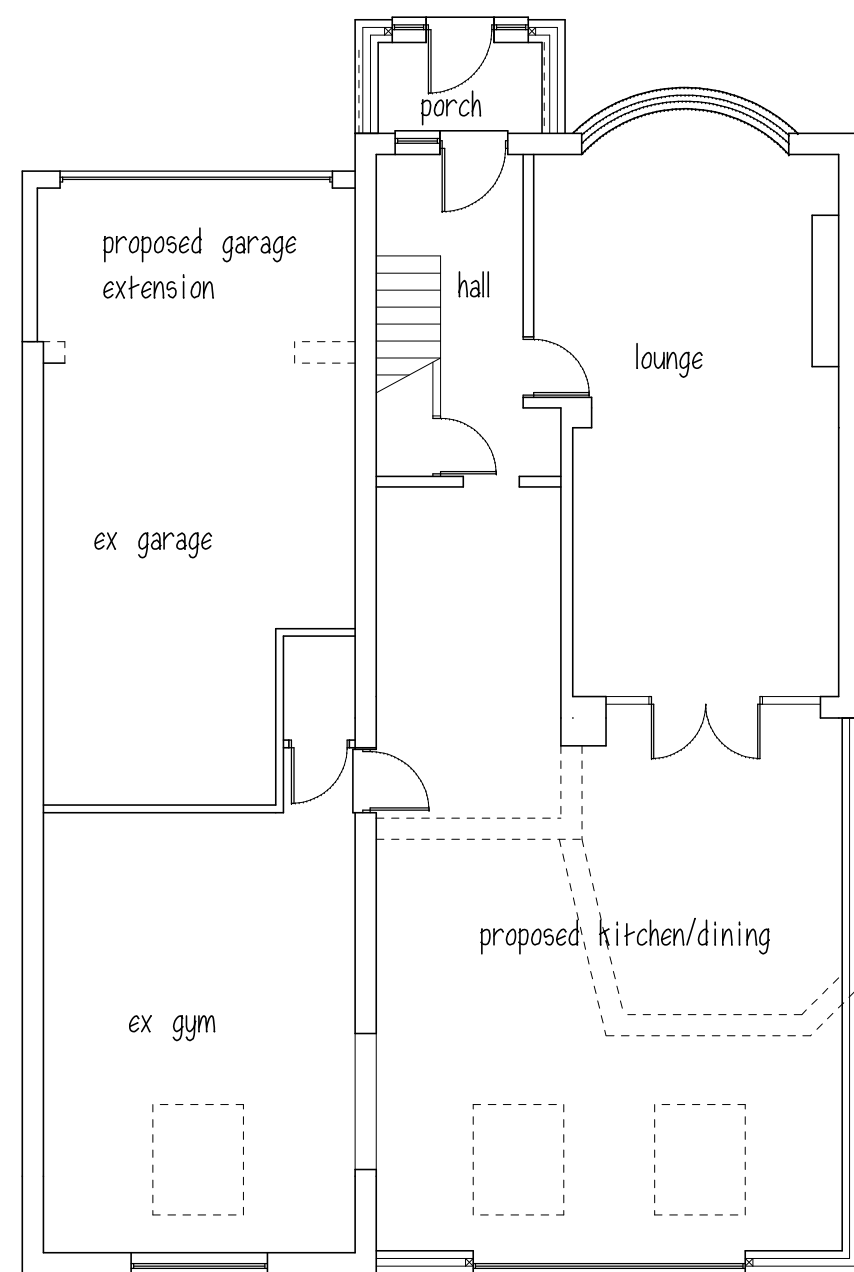


GROUND FLOOR

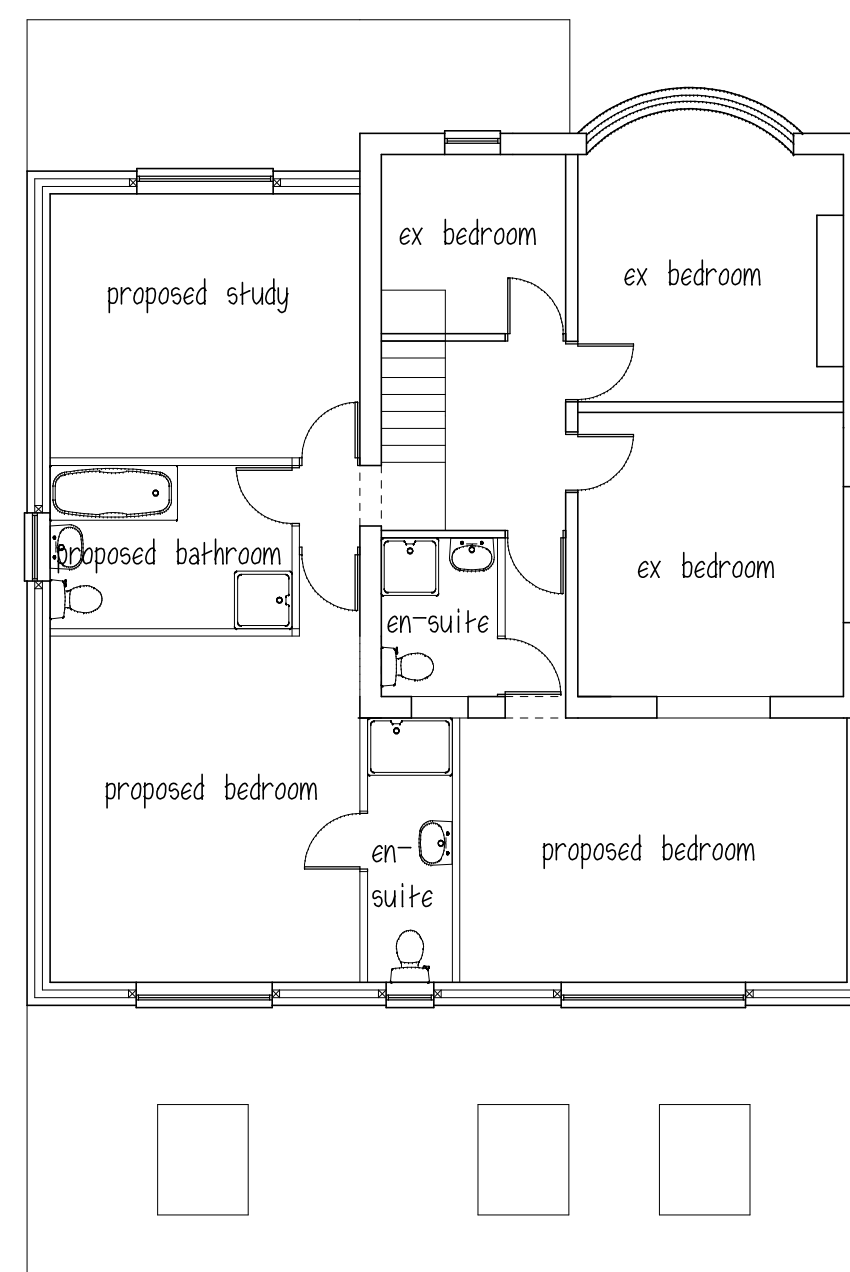


FIRST FLOOR




FRONT ELEVATION

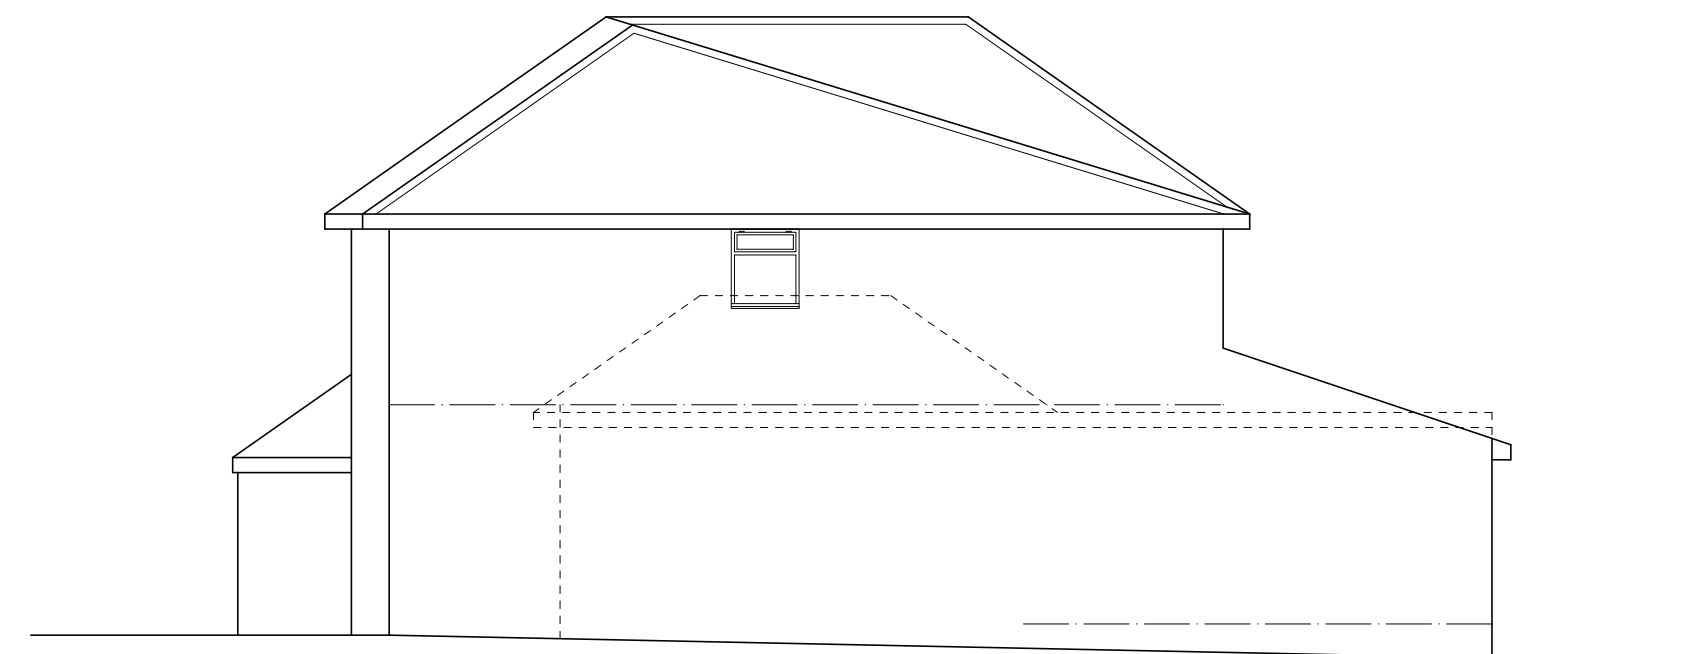

SIDE ELEVATION

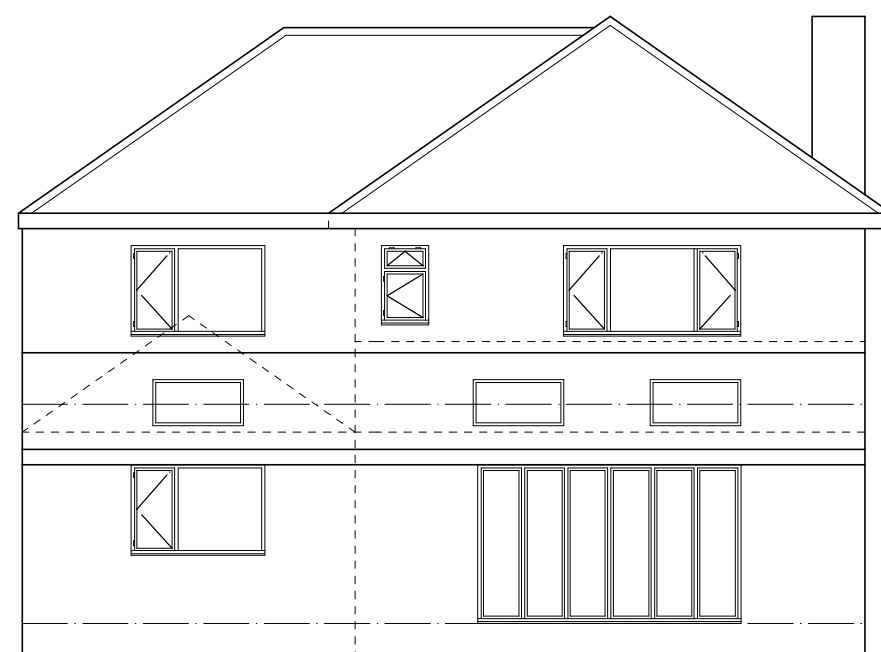

REAR ELEVATION

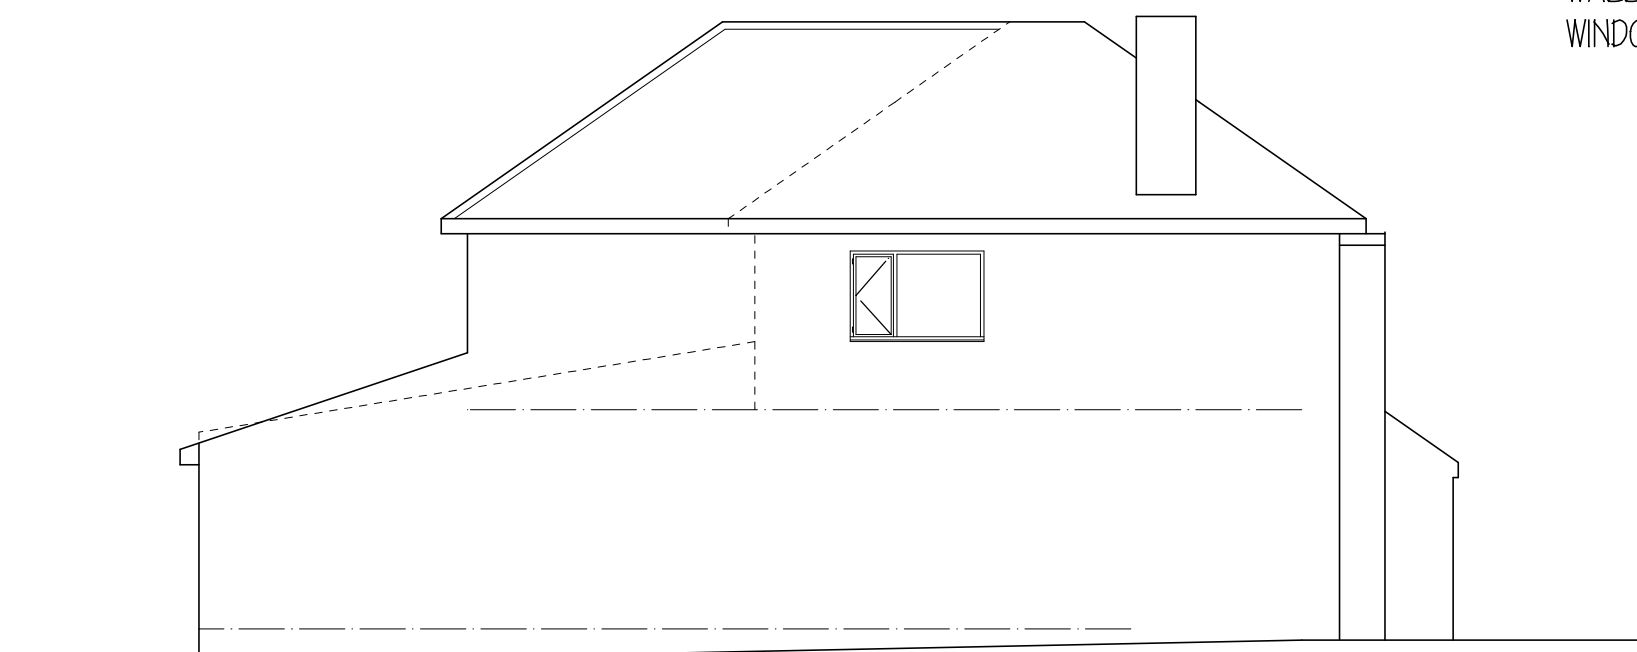

SIDE ELEVATION

ROOF - tiles to match existing
WALLS - bricks to match existing
WINDOWS & DOORS - white Upvc

Mr & Mrs J HINCHLIFFE
PROPOSED EXTENSIONS
10 BAR LANE
MAPPLEWELL

PLANS & ELEVATIONS

1:100@A2 JUNE 16 Rev B

Peter Thompson
"Linwood"
Barnsley Road
Dodworth
Barnsley S75 3JR
e-mail peter-thompson@hotmail.co.uk
t&f. 01226 201391
m. 07973251730
M.C.I.A.T.