PROPOSED INDUSTRIAL/OFFICE BUILDINGS
COAL DROPS
LAND AT ST MARY'S STREET
PENISTONE S36 6DT

DETAILED PROPOSALS

PLANS

mboothdesign
architectural design and building consultants

Fairfield House
Berneslai Close Barnsley
S70 2FL
Tel: 07881898300
E: mark@mboothdesign.co.uk

Scale	1:100 @ A1	Drawn	MJB
Date	Jan 2026	Ref.	23.03
Dwg No.	P104	Rev.	C

0cm 2cm 4cm 6cm

Copyright mboothdesign. All dimensions in millimeters unless otherwise stated. Dimensions for setting out in existing buildings are to be checked and verified on site.

Rev A 26.02.2026 - Revised Layout.
Rev B 21.04.2026 - Design updated for planning issue.
Rev C 28.04.2026 - Update drawing number.

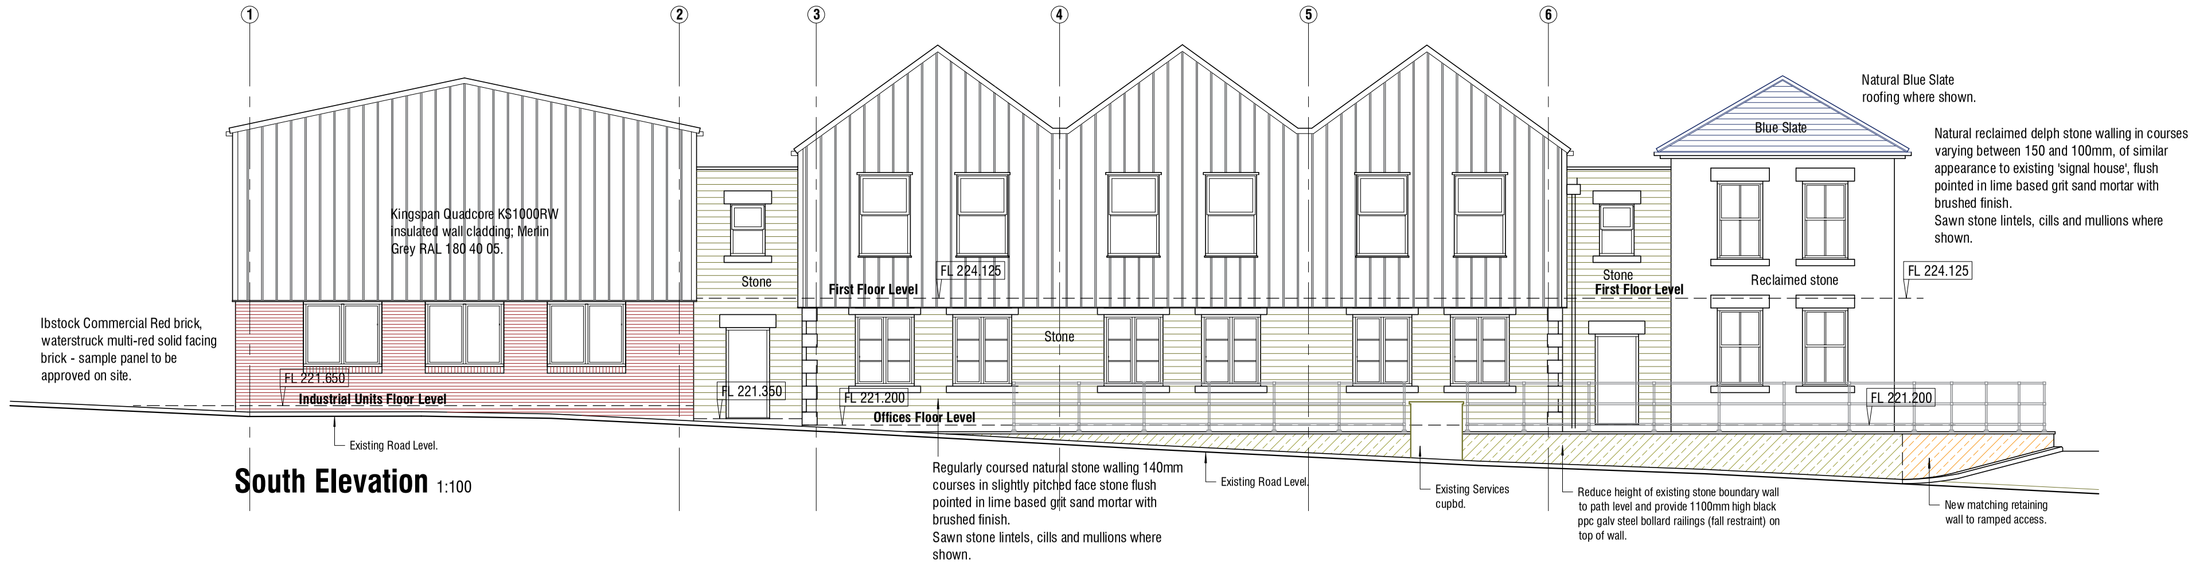

South Elevation 1:100

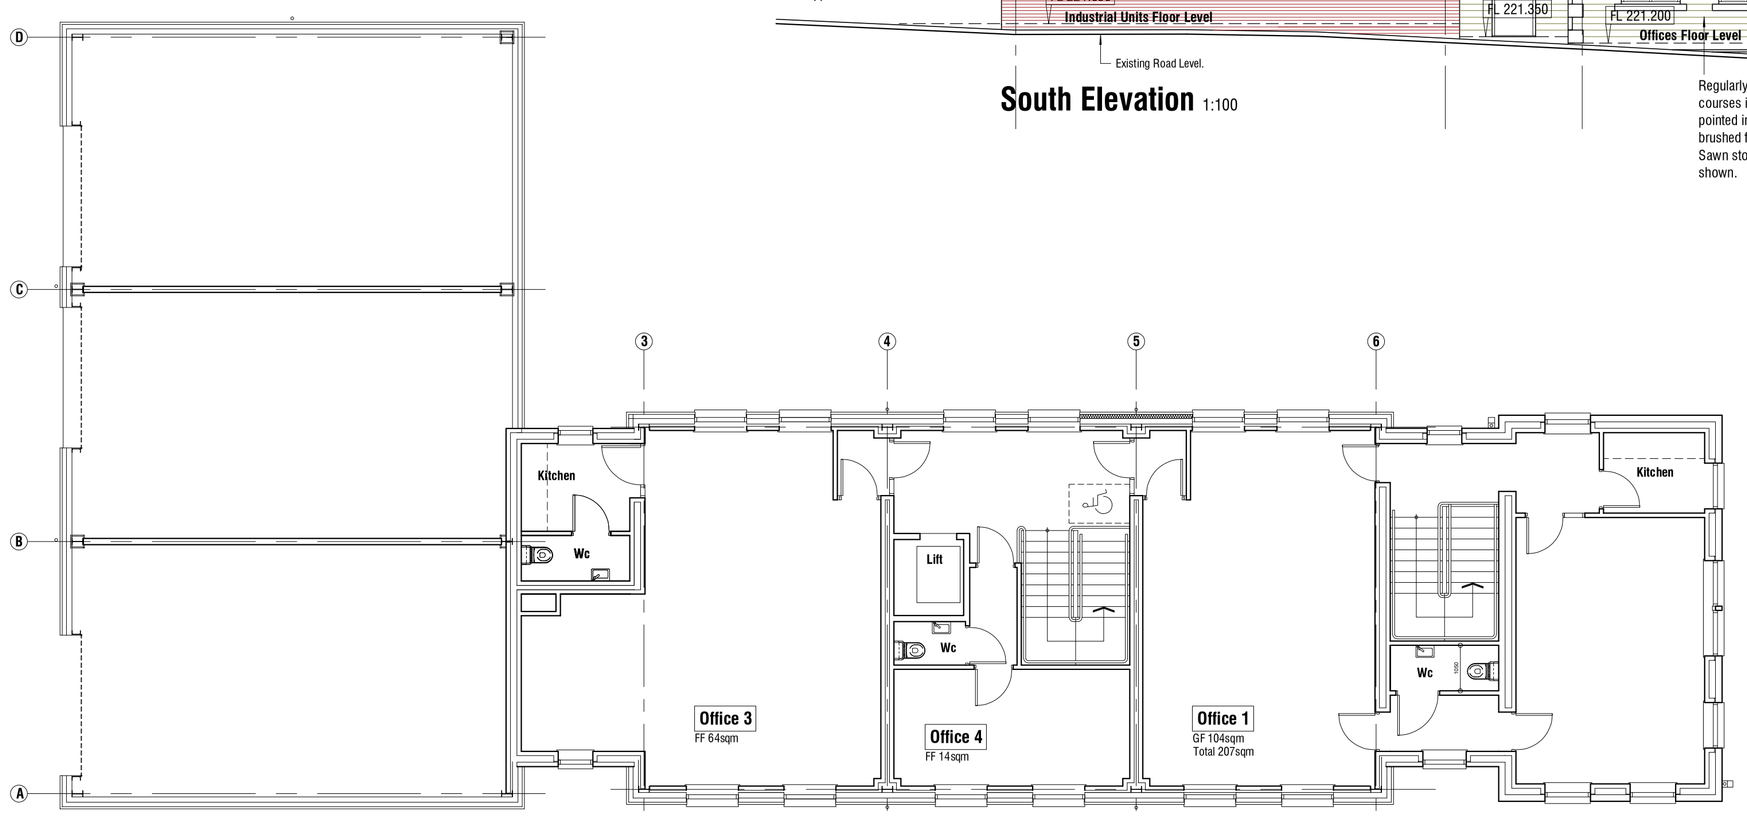

First Floor Plan 1:100

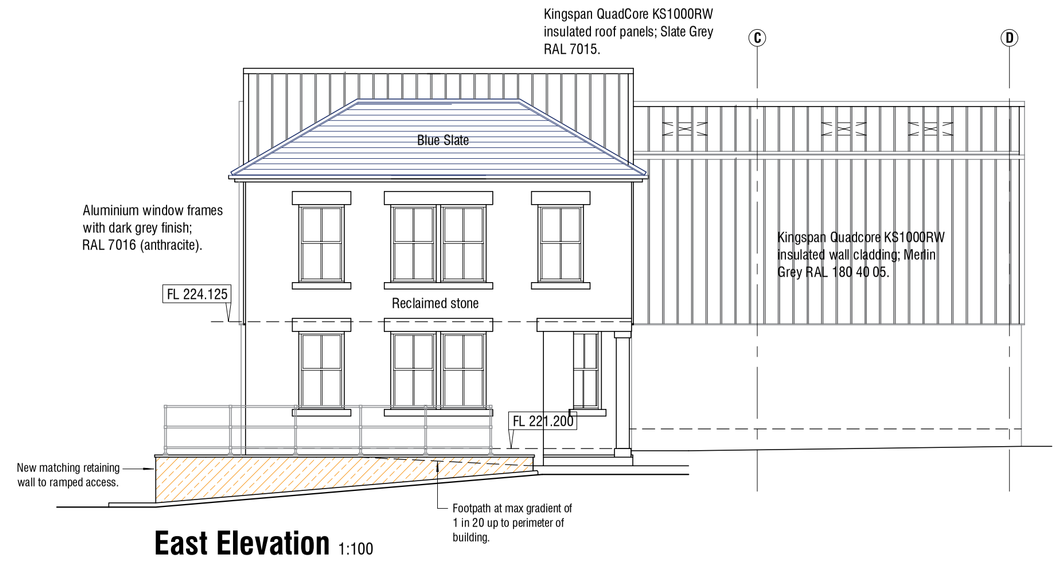

East Elevation 1:100

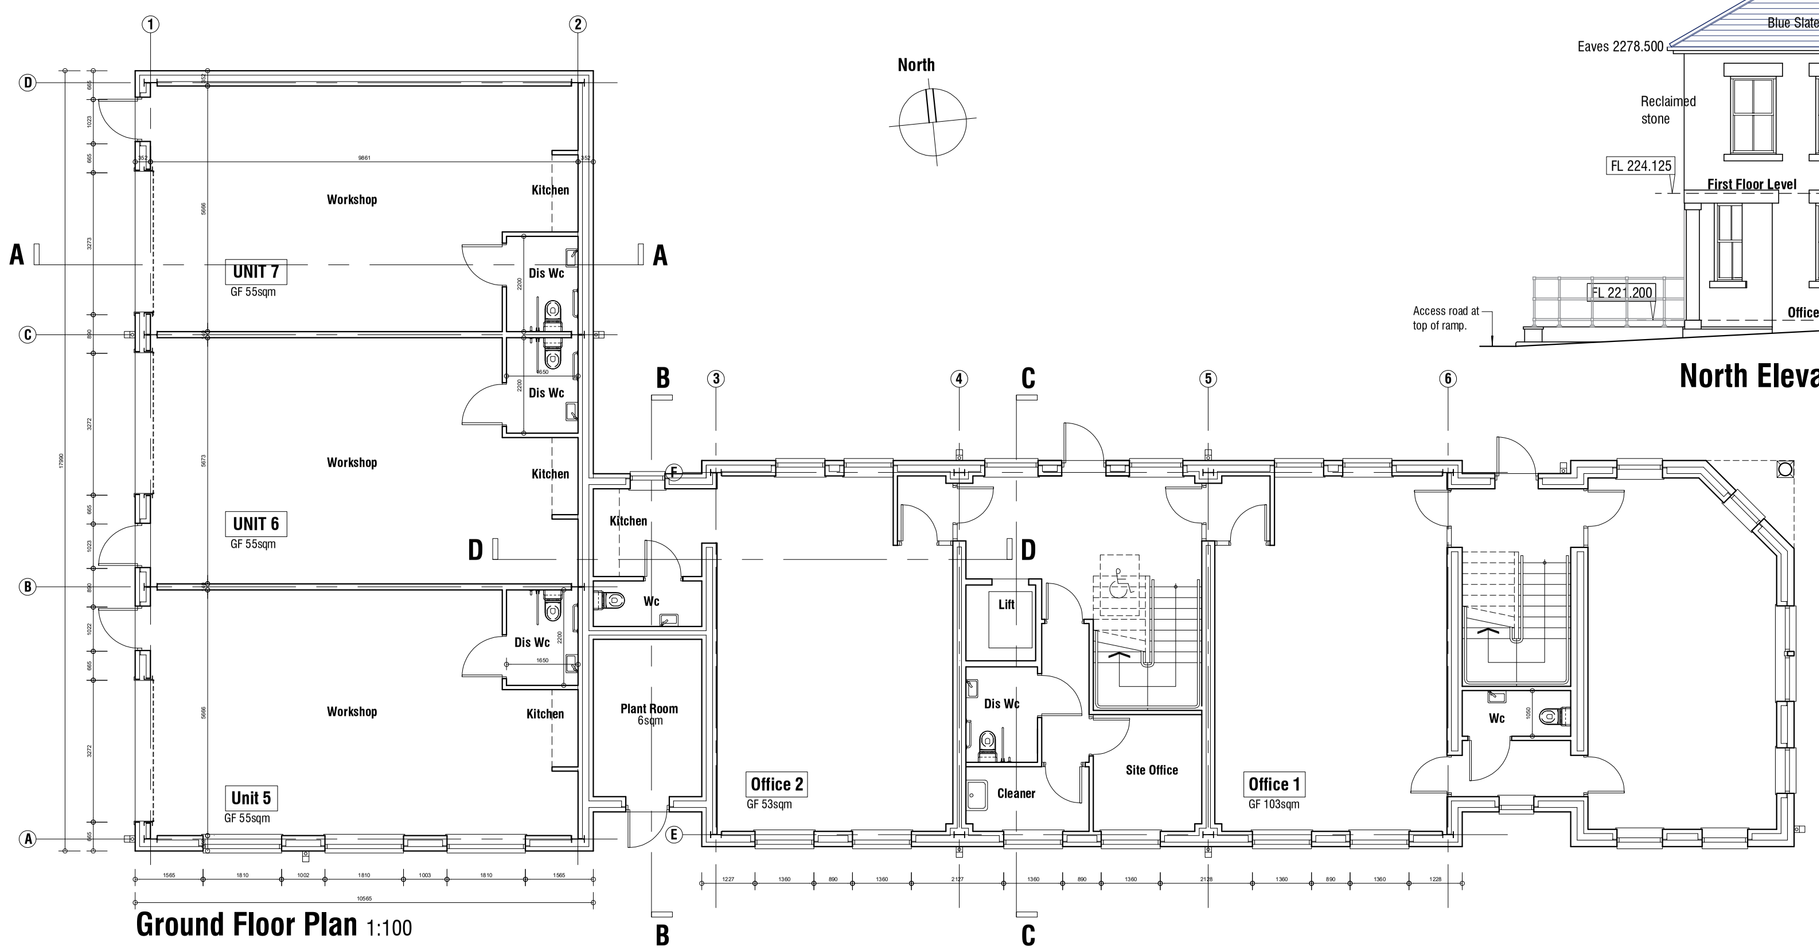

Ground Floor Plan 1:100

North Elevation 1:100

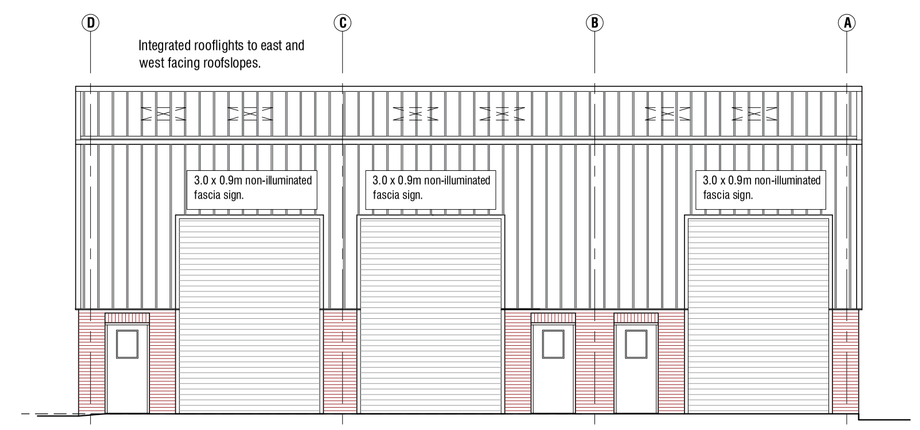

West Elevation 1:100