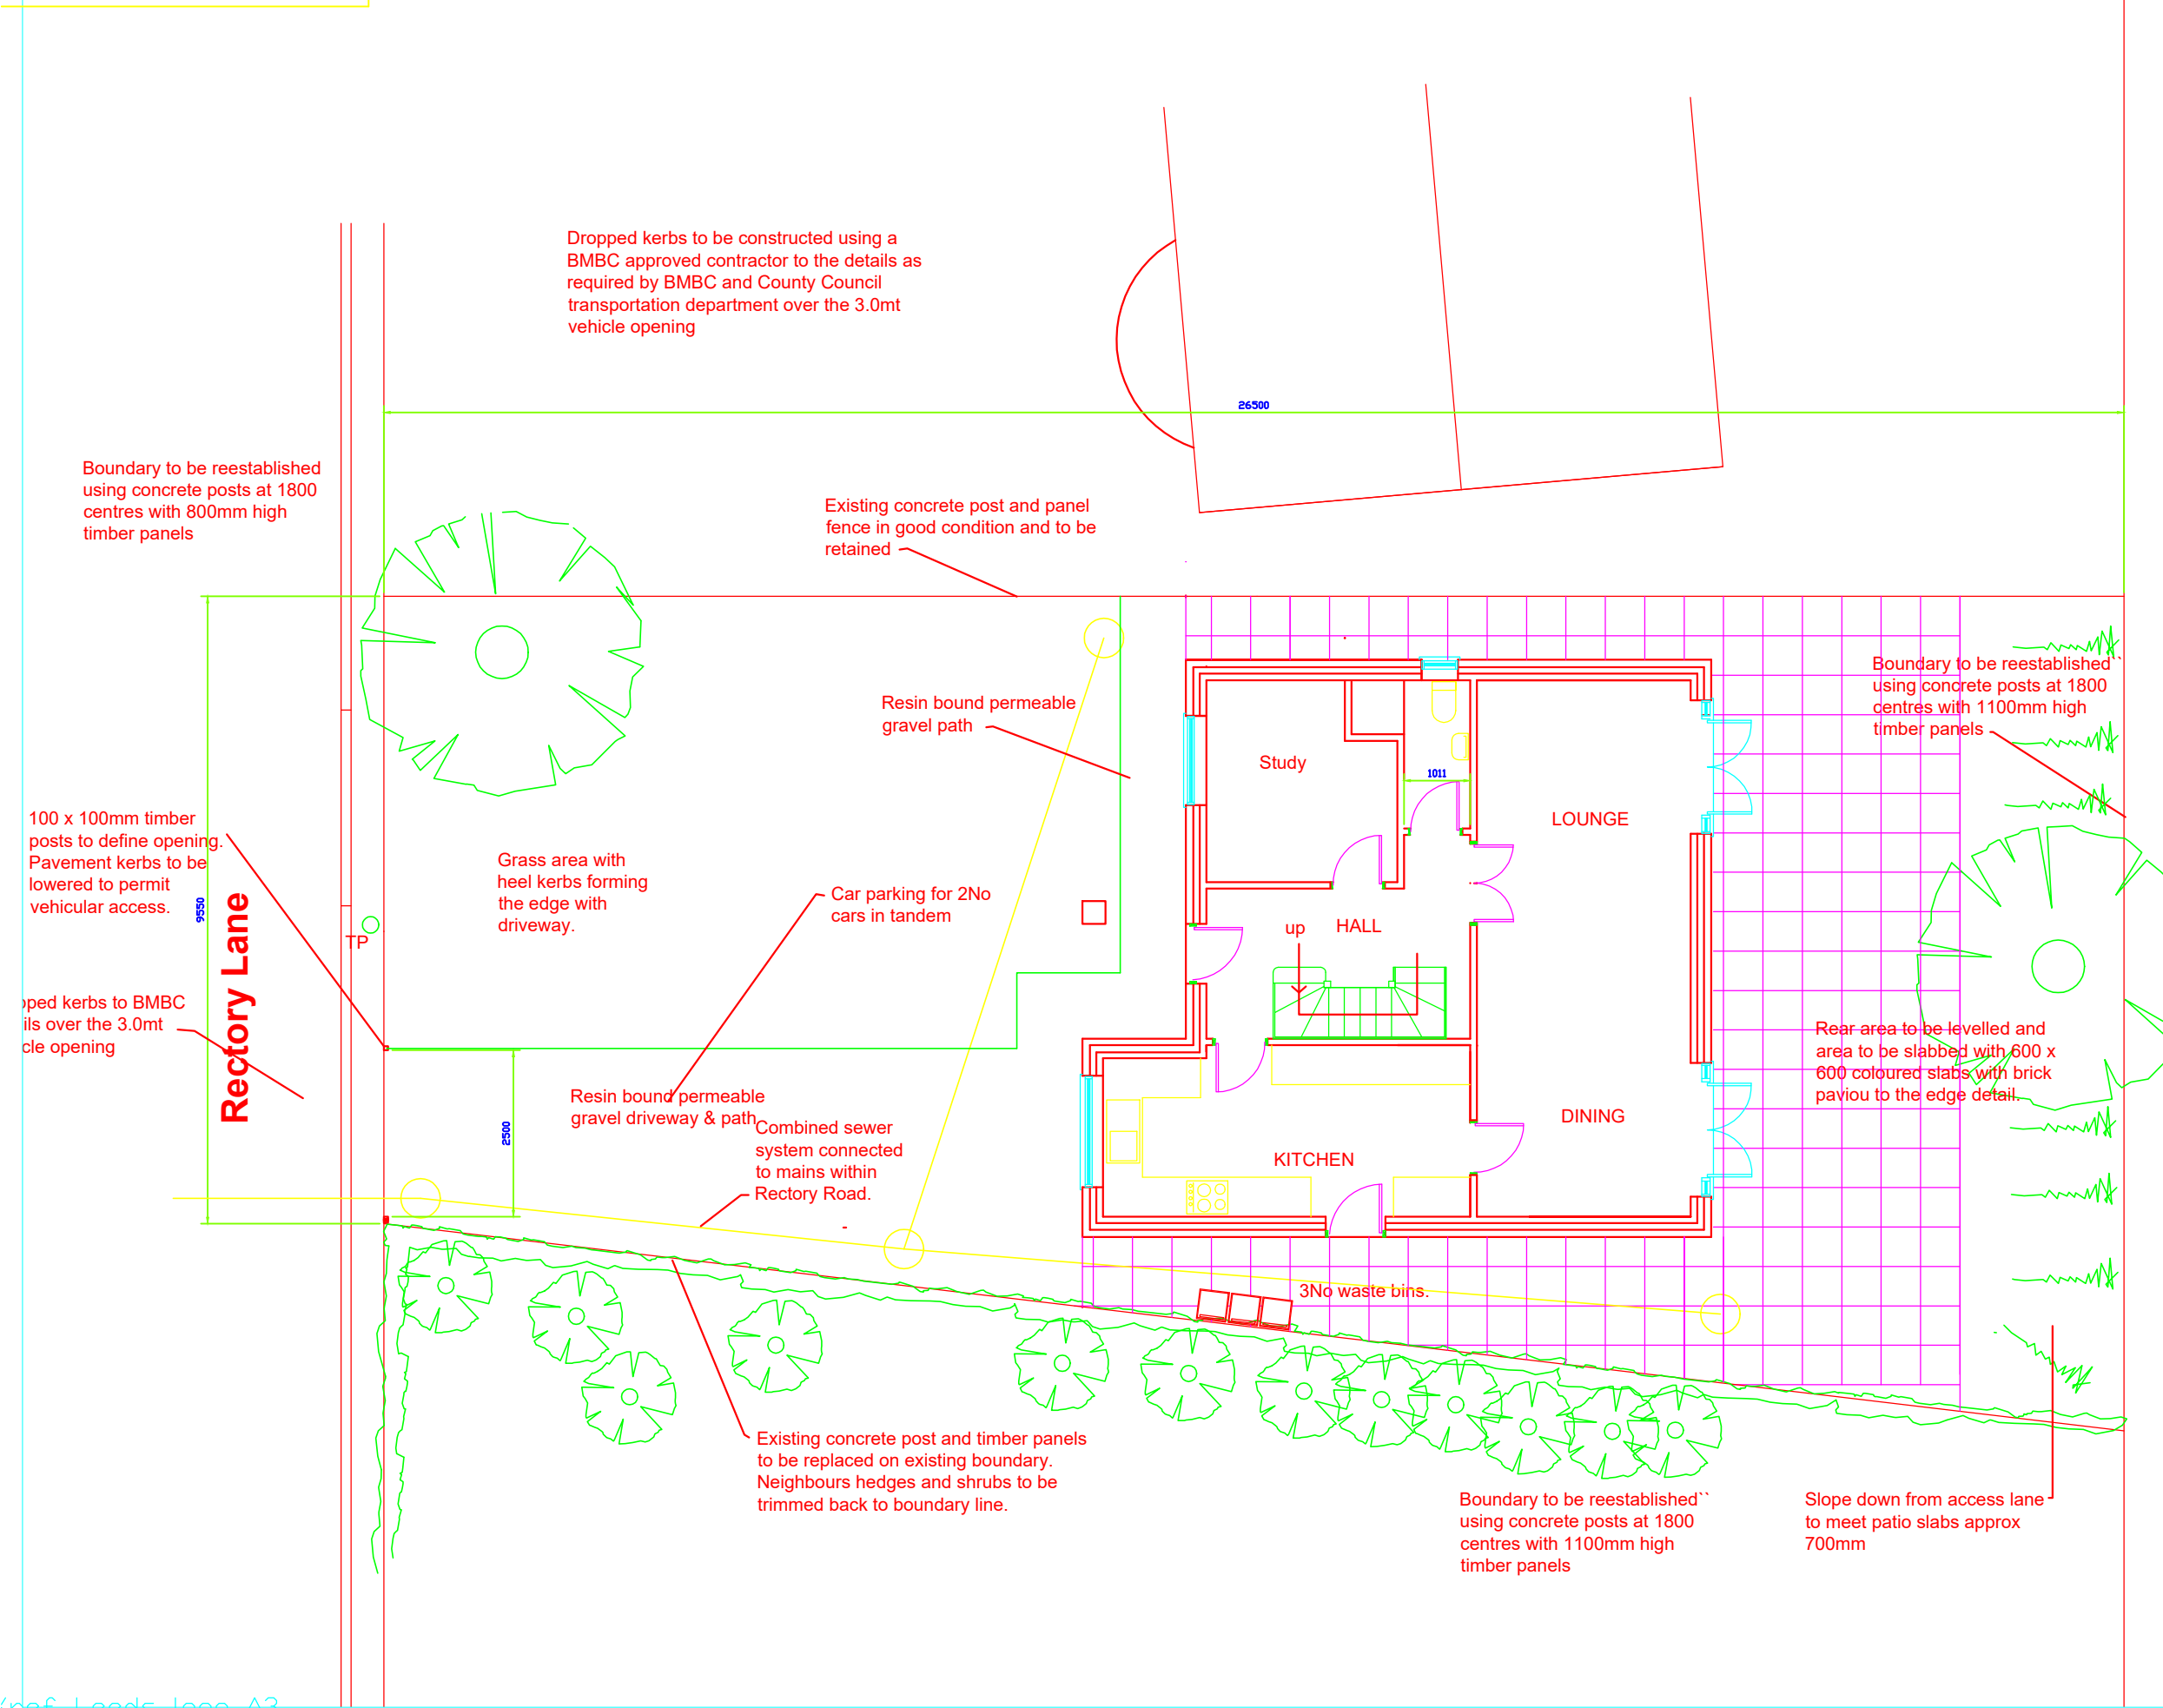


[illegible]

Mr W Perratt
Shooters Lodge
Harwell
North Notts DN10 5BU

Project Proposed Residential Development
of 1 Detached 2 bed Dwelling
Adjacent
No1 Rectory Lane Thurnscoe.

Original Size:	Scale:	Designed:	Drawn:	Checked:	Authorised:
A3	1:100	W P	W P		
		Date:	Date:	Date:	Date:
		Aug 2025			

Project No:	Office:	Dwg No:	Rev	THIS IS A CAD DRAWING -- HAND AMENDMENTS SHOULD BE CARRIED OUT IN ACCORDANCE WITH Q.A. PROCEDURES
-------------	---------	---------	-----	---