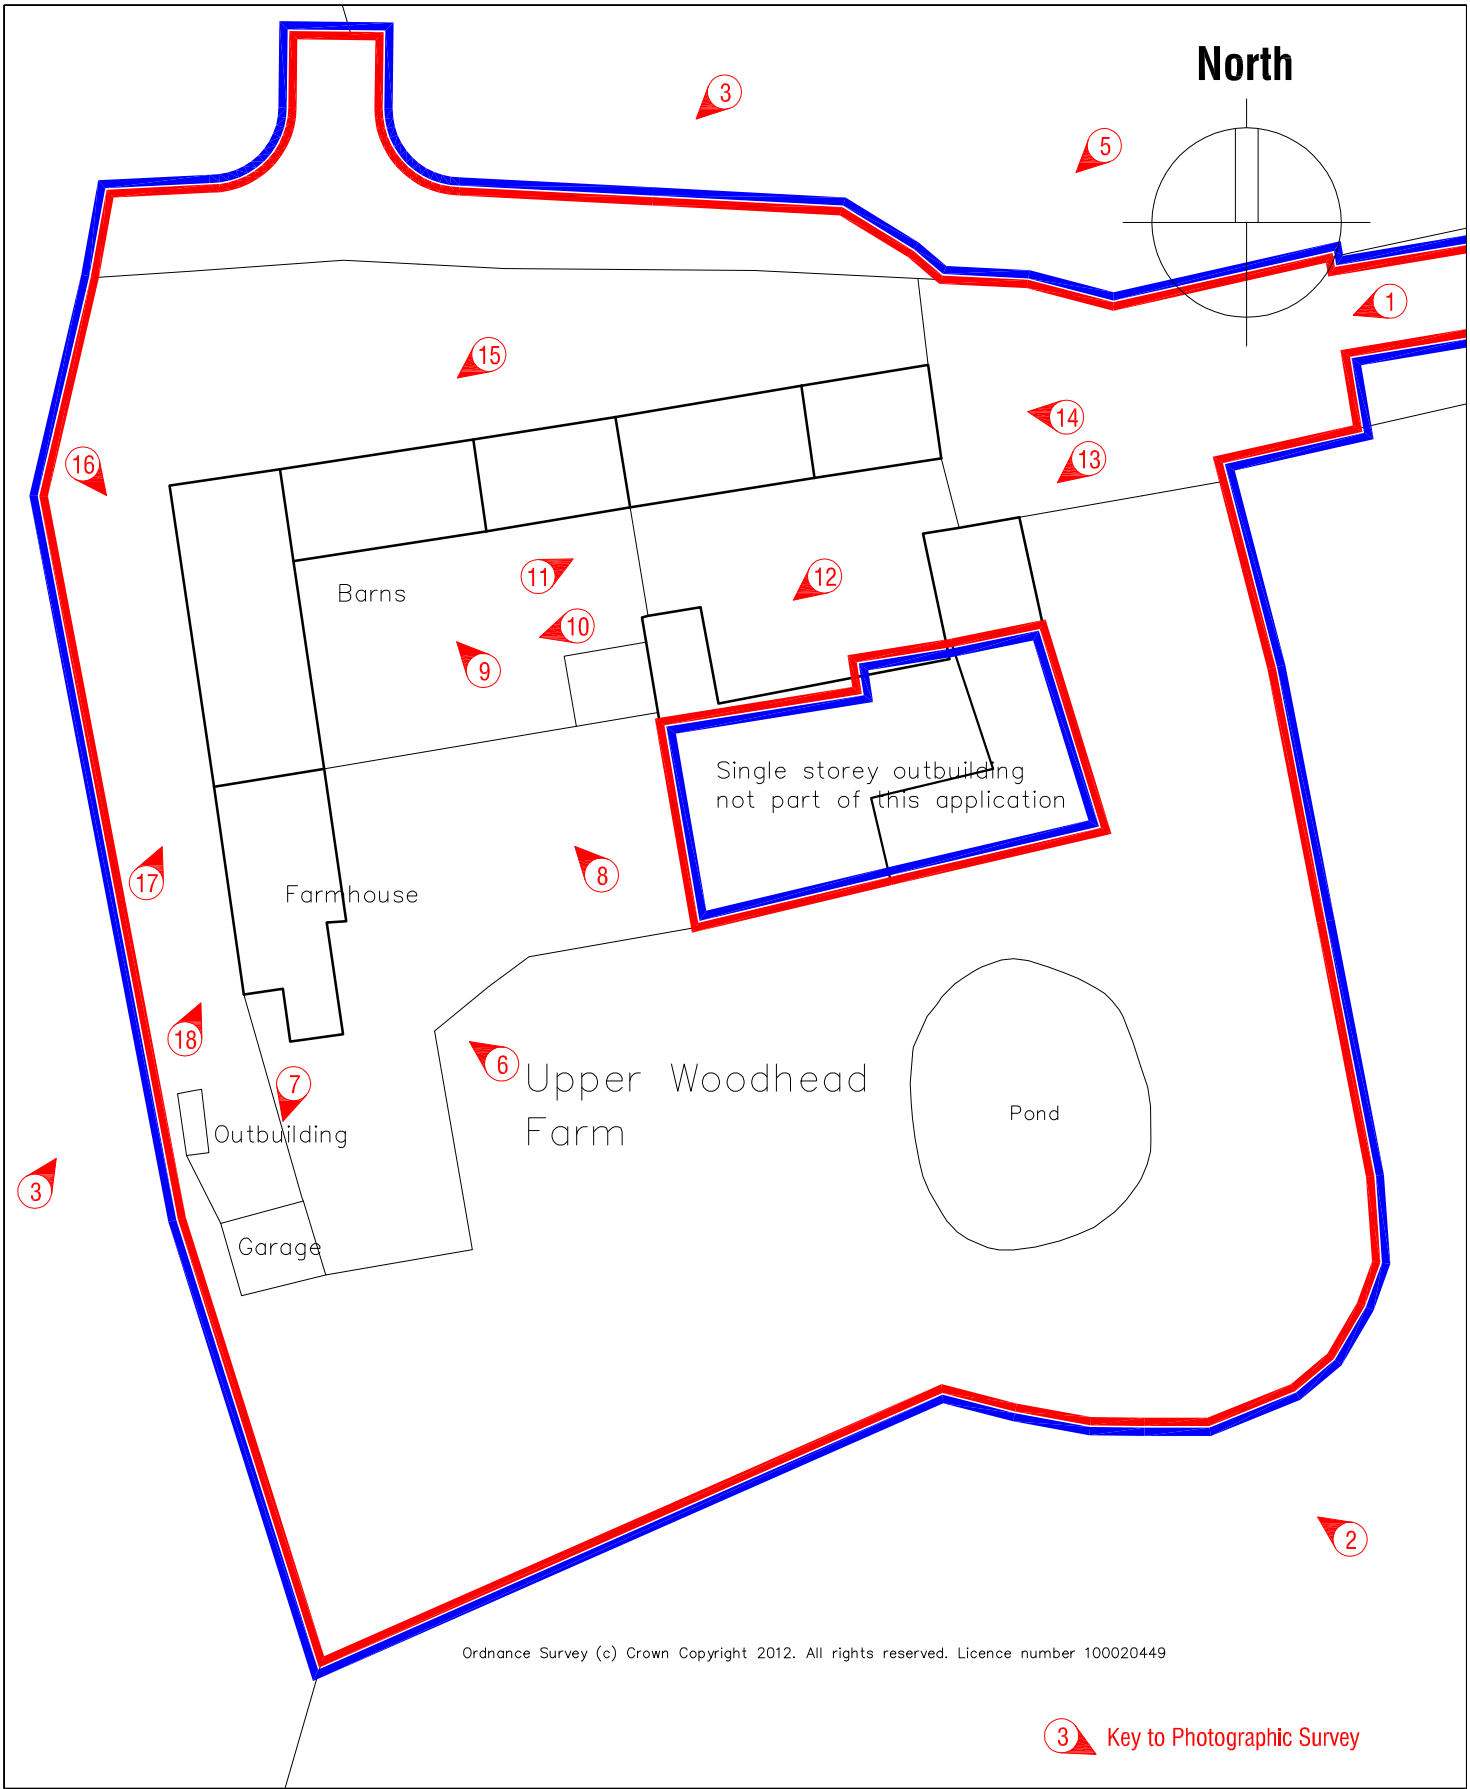


UPPER WOODHEAD FARM
WOODHEAD LANE
HOYLAND
BARNSLEY
S74 9SY

BLOCK PLAN

Scale 1:500

Date March 2012

Ref 11.59

Drwg No BP1

mboothdesign
architectural design and building consultants

11 Crowden Walk Barnsley
S75 2LU
T: 01226 286256
M: 07881898300
E: mboothdesign@btconnect.com