


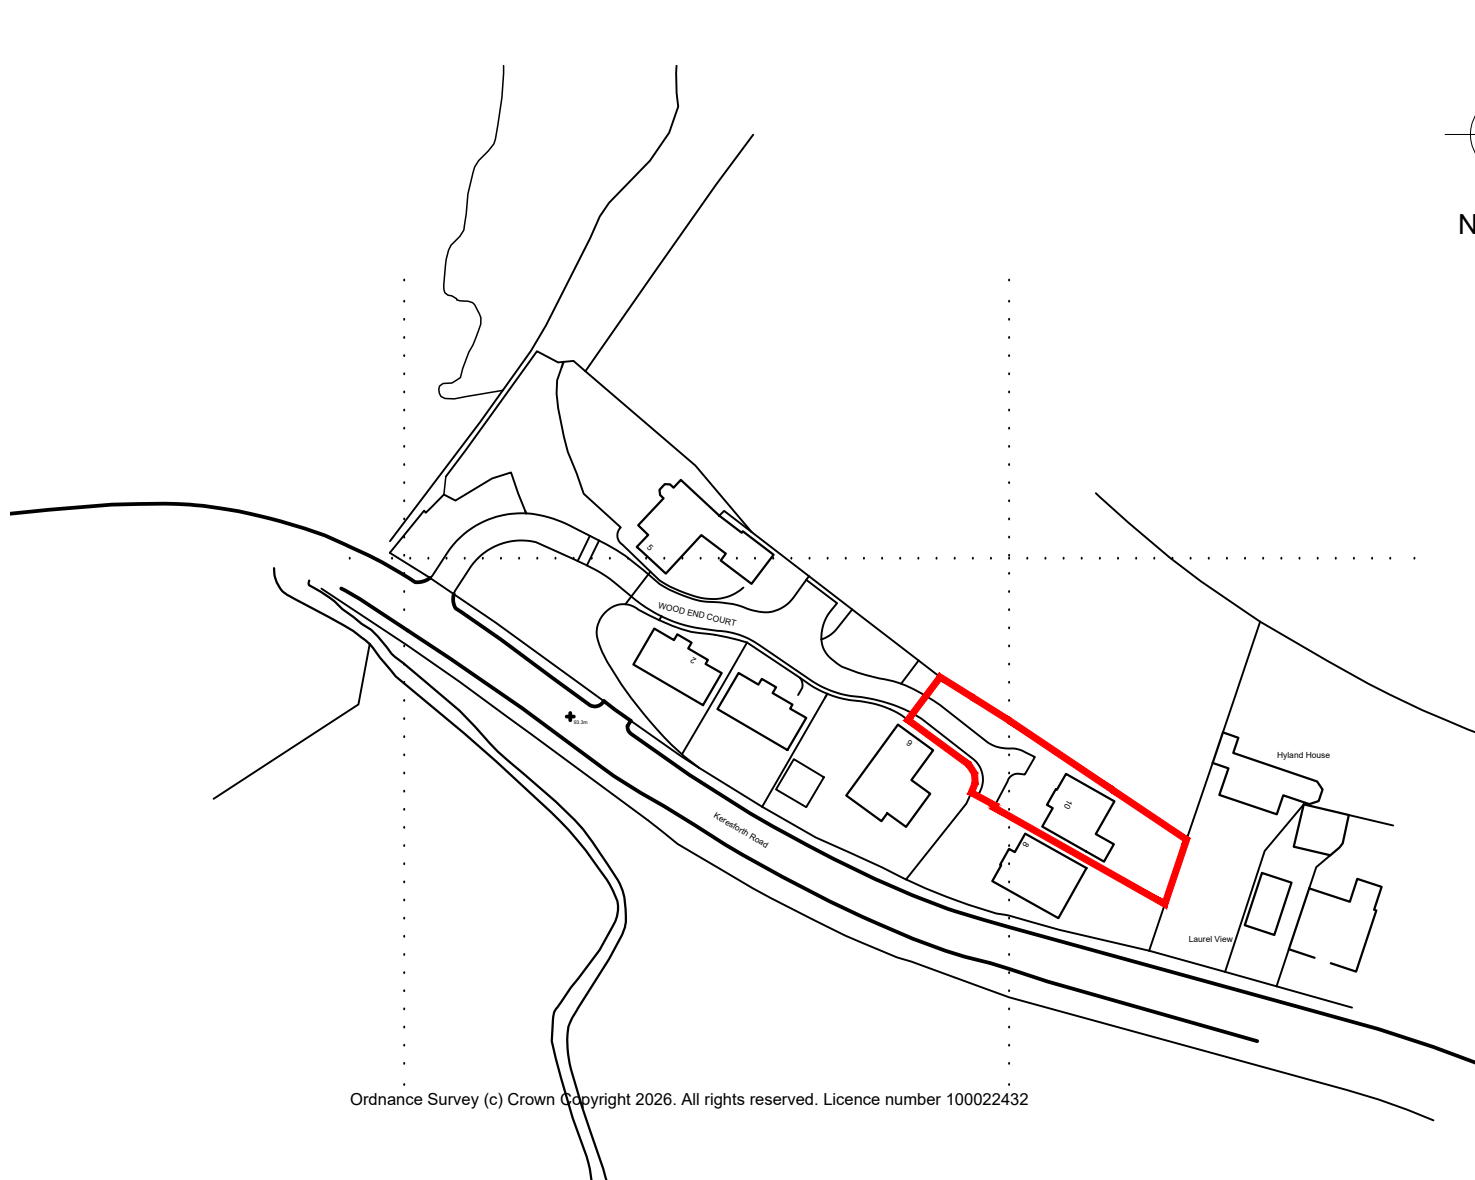

Ordnance Survey (c) Crown Copyright 2026. All rights reserved. Licence number 100022432

LOCATION PLAN

Scale – 1 : 1250

GENERAL NOTES

Figured dimensions only to be taken from this drawing
Do not scale. If in doubt ask.

Copyright notice on design and information contained in this drawing

No. Revision/Issue Date

Client Name
Mr & Mrs O'Dowd

Project Name
RESIDENTIAL EXTENSION
Project Address
10 WOODEND COURT
DODWORTH
BARNSELY

Drawing Title
Location Plan
Drawn By
CR
Checked By
MN

Office Ref
26.021/ODowd/10WoodendCourt

Project Number
26.021
Date
20.07.2026
Scale
1:1250@A4
Drawing Number
PL01

**JENKINS
VEITCH
NOLAN**

Applby House
Unit 10 Rosebush Way
Renshaw, Sheffield S21 3BY
T: 01246 432 330
P: 01246 438 794
E: info@jvnarchitecture.com