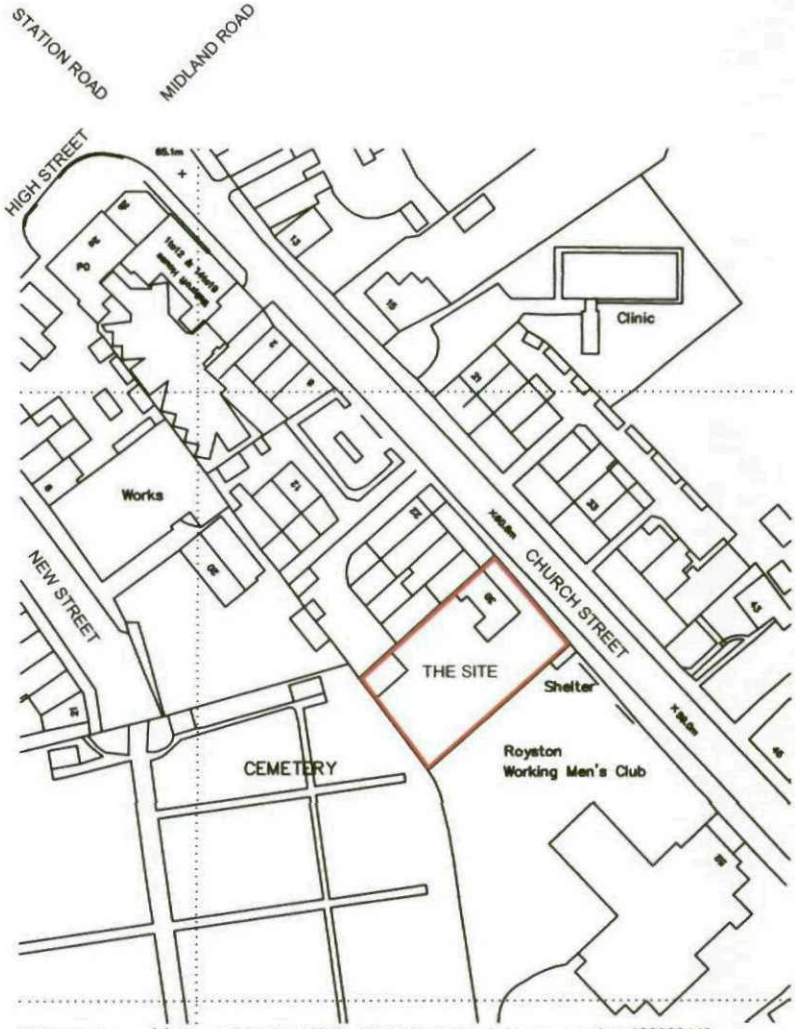


Ordnance Survey (c) Crown Copyright 2012. All rights reserved. Licence number 100020449


1:1250 METRES 0 10 20 30 40 50

NORTH

ARCHITECTS
LEEDS BARNSLEY BRADFORD

NUTTALL YARWOOD & PARTNERS
CHARTERED ARCHITECTS
THE GROVE, HIGH STREET, DODWORTH, BARNSLEY, S75 3RQ. Tel: 01226 206771 Fax: 01226 200989 e: info@nyparchitects.com

Project. 30 CHURCH STREET, ROYSTON, BARNSLEY	Client.		
Drawing Title. LOCATION PLAN	Date. FEB 2012	Scale. 1:1250 @ A4	
	Ref. 42/50	Dwg. No. LOC 01	Rev.

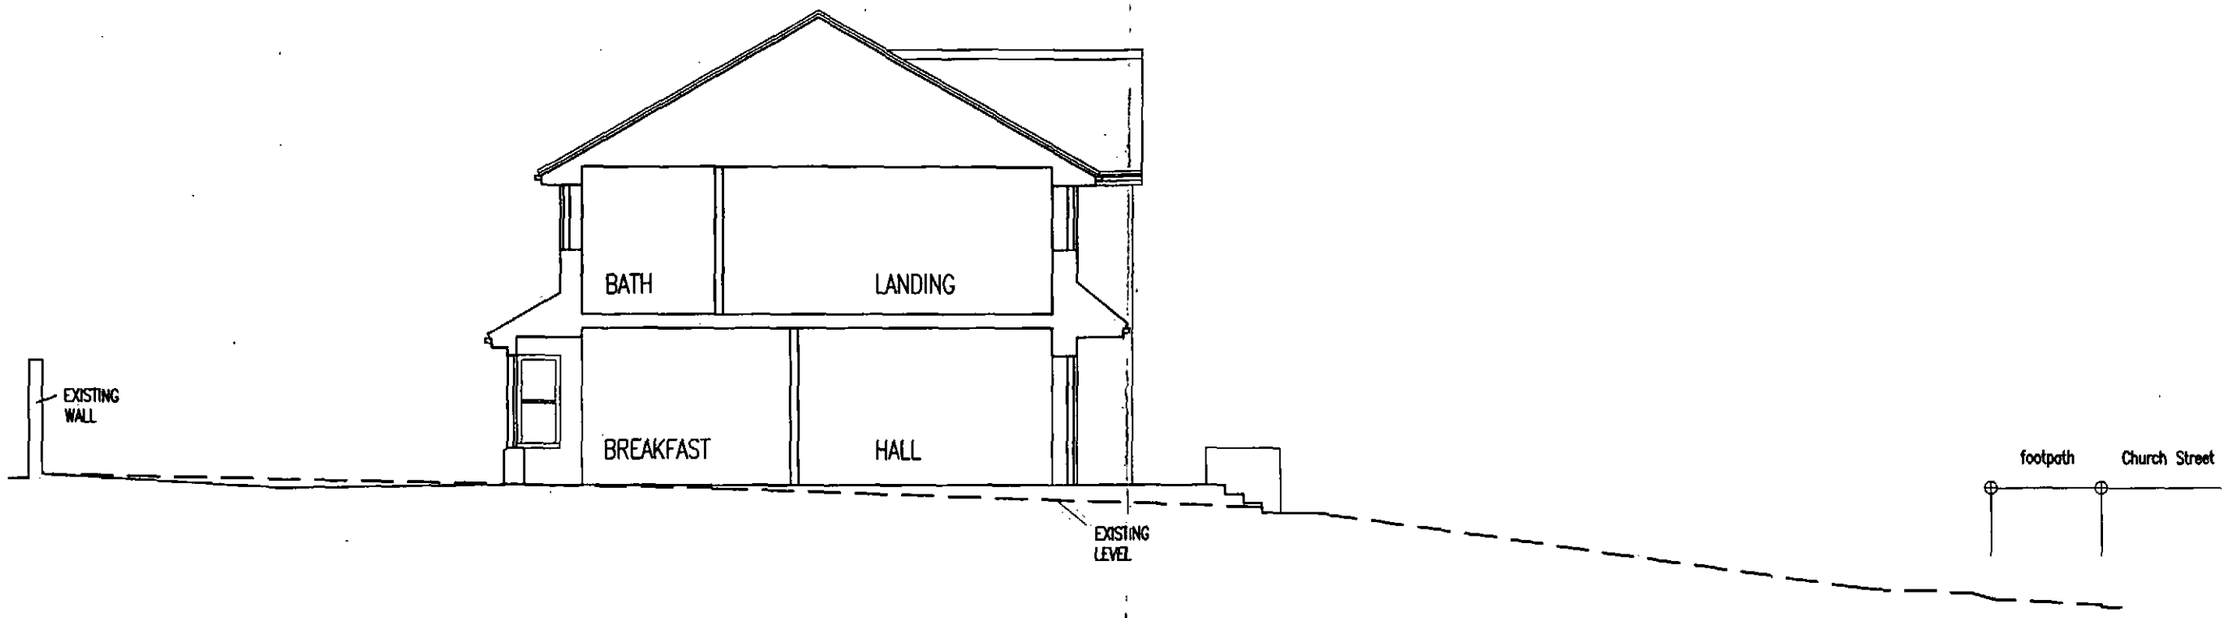

SECTION A 1:100

(REFER TO DWG. 42 / 50 / P2)

ARCHITECTS
LEEDS BARNSLEY BRADFORD

1. THIS DRAWING AND THE COPYRIGHTS AND PATENTS THEREIN ARE THE PROPERTY OF NUTTALL YARWOOD & PARTNERS LIMITED REGISTERED IN ENGLAND AND WALES No. 4631338 AND MAY BE USED OR REPRODUCED ONLY UNDER CONTRACT.

2. CONTRACTORS AND SUB-CONTRACTORS MUST CHECK AND AGREE ALL DIMENSIONS BEFORE PREPARING SHOP DRAWINGS OR COMMENCING WORK ON SITE

3. CONTRACTORS ARE RESPONSIBLE FOR INFORMING THE ARCHITECT OF ANY DISCREPANCY DISCOVERED ON THIS DRAWING OR BETWEEN THIS DRAWING AND ANY OTHER RELATED DOCUMENT ISSUED UNDER THE STANDARD FORM OF CONTRACT IN RESPECT OF THE WORK.

4. WRITTEN DIMENSIONS ONLY ARE TO BE USED FROM THIS DRAWING. IF IN ANY DOUBT ASK FOR CLARIFICATION.

NUTTALL YARWOOD & PARTNERS LIMITED
CHARTERED ARCHITECTS
THE GROVE, HIGH STREET, DODWORTH, BARNSLEY, S75 3RQ. Tel: 01226 206771 Fax: 01226 200989 e-mail: nyp.barnsley@btconnect.com

Project. DEMOLITION OF EXISTING & ERECTION OF NEW DWELLING 30 CHURCH ST. ROYSTON	Client. MR. S. WHEATLEY		
Drawing Title. SITE SECTION	Date. FEB. 12	Scale. A3 @ 1:100	
	Ref. 42/50	Dwg. No. P3	Rev.