Notes:

PLANNING DRAWINGS - THIS DRAWING SHOULD NOT BE USED FOR ANY OTHER PURPOSES THAN THAT SPECIFIED HERE

COPYRIGHT - THIS DRAWING MAY NOT BE REPRODUCED OR MODIFIED IN WHOLE OR PART BY ANY PERSON OR ORGANISATION WITHOUT THE ARCHITECTS CONSENT. ISUING COPIES TO THIRD PARTIES MAY NOT BE DONE WITHOUT THE ARCHITECTS CONSENT

Revision: A

Revision List:
A - 16.07.18 - drive widened

0 10m

Project/ Client: 1 Woodland View / Wooller
Drawing Title: Site Plan - Proposed
Drawing Number: 2048/TP/003
Scale at A3: 1:200

N

Date: Mar 18

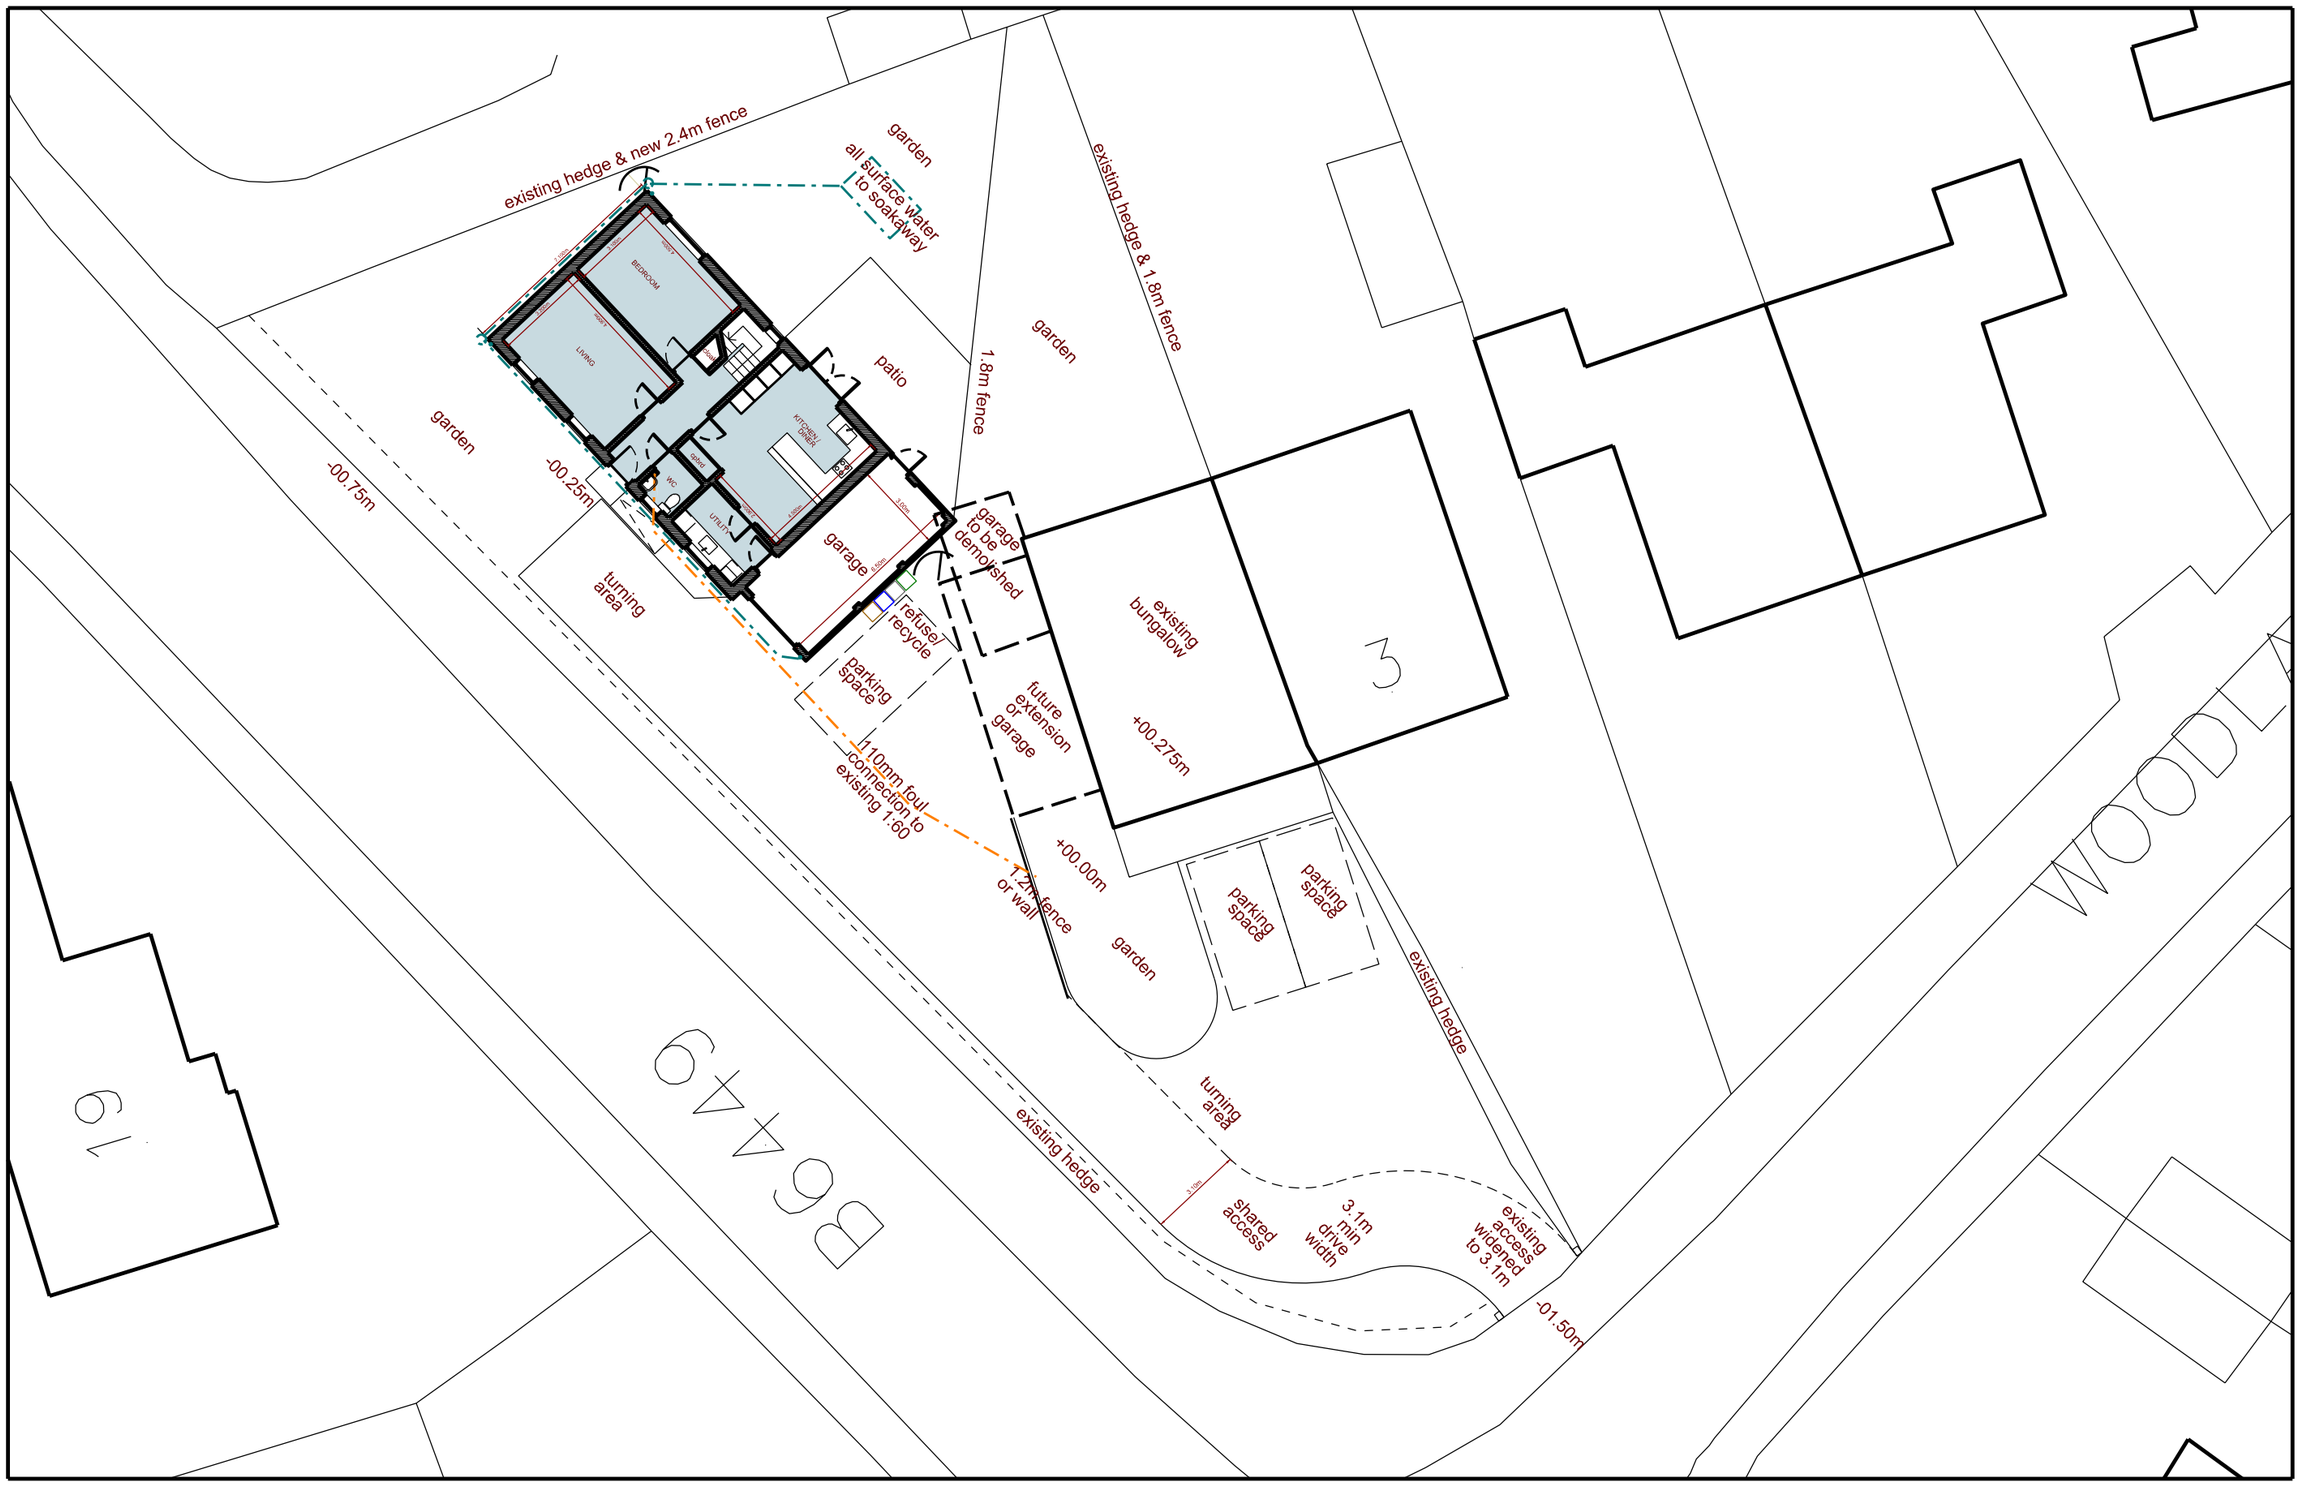

DSA

design space architecture

Site Plan - Existing

t: +44 (0)1226 762697 e:info@designspacearchitects.co.uk www.designspacearchitects.co.uk