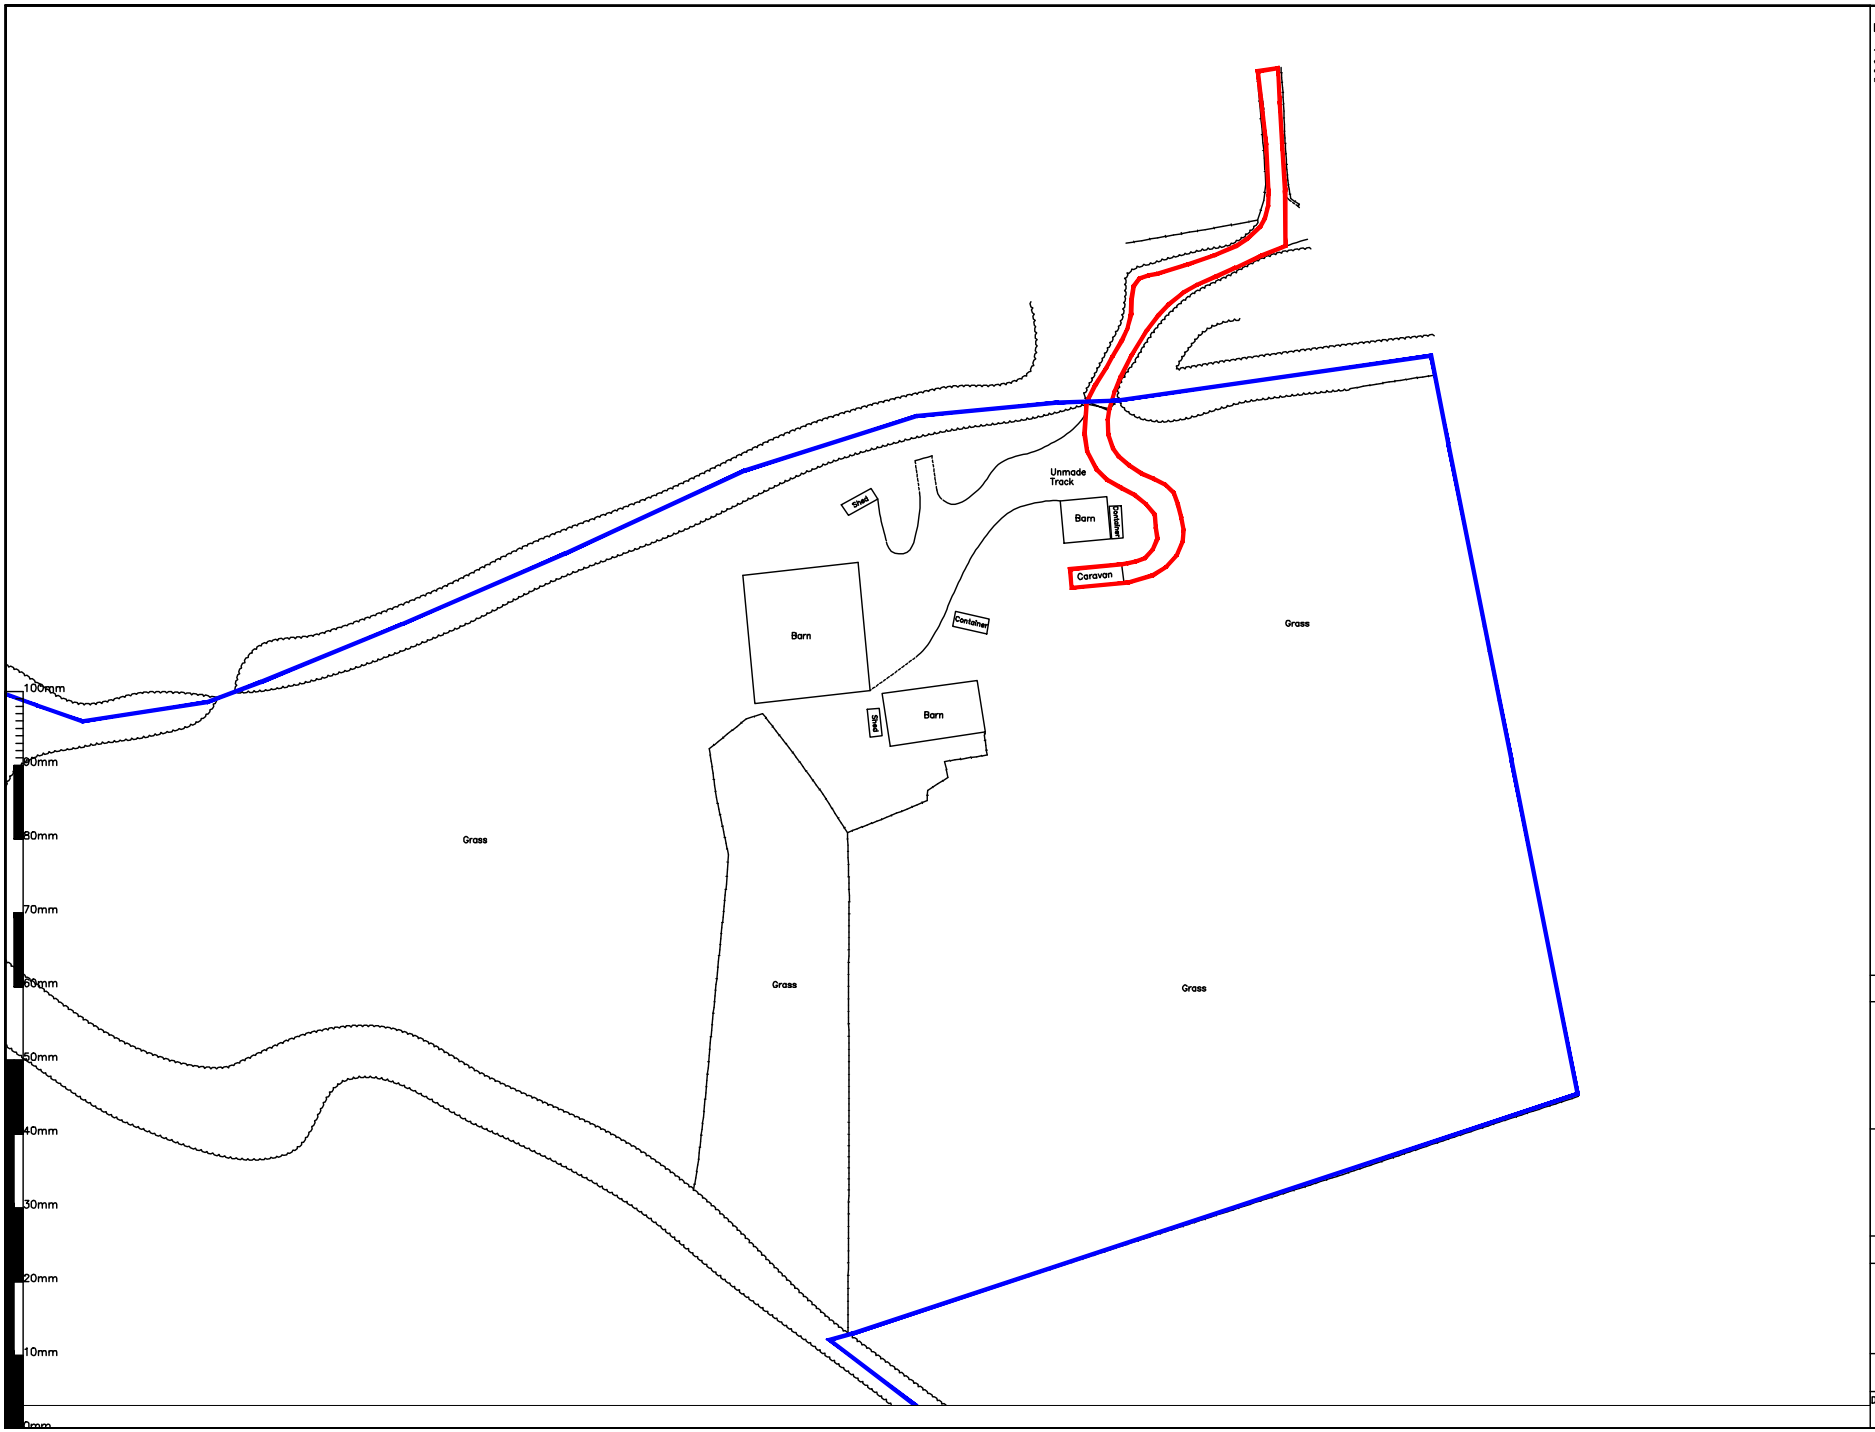

Notes:

1. The accuracy and content of this drawing are dependent on the surveyed scale and survey specification, care should be taken when working with other plotted scales or from CAD.

Rev	Description of revision	Date

Stamford Geomatics Ltd

[redacted]

Site Name:

Grange Road, Royston.

Status:	Drawn:	Checked:
N/A	CSm	CSm

Title

Site Location Plan

Plotted Scale:	Date:	Sheet Size:
1:1250	05 Nov 14	A4

Drawing No.	Revision
1695/004	-