


Ordnance Survey (c) Crown Copyright 2013. All rights reserved. Licence number 100020449

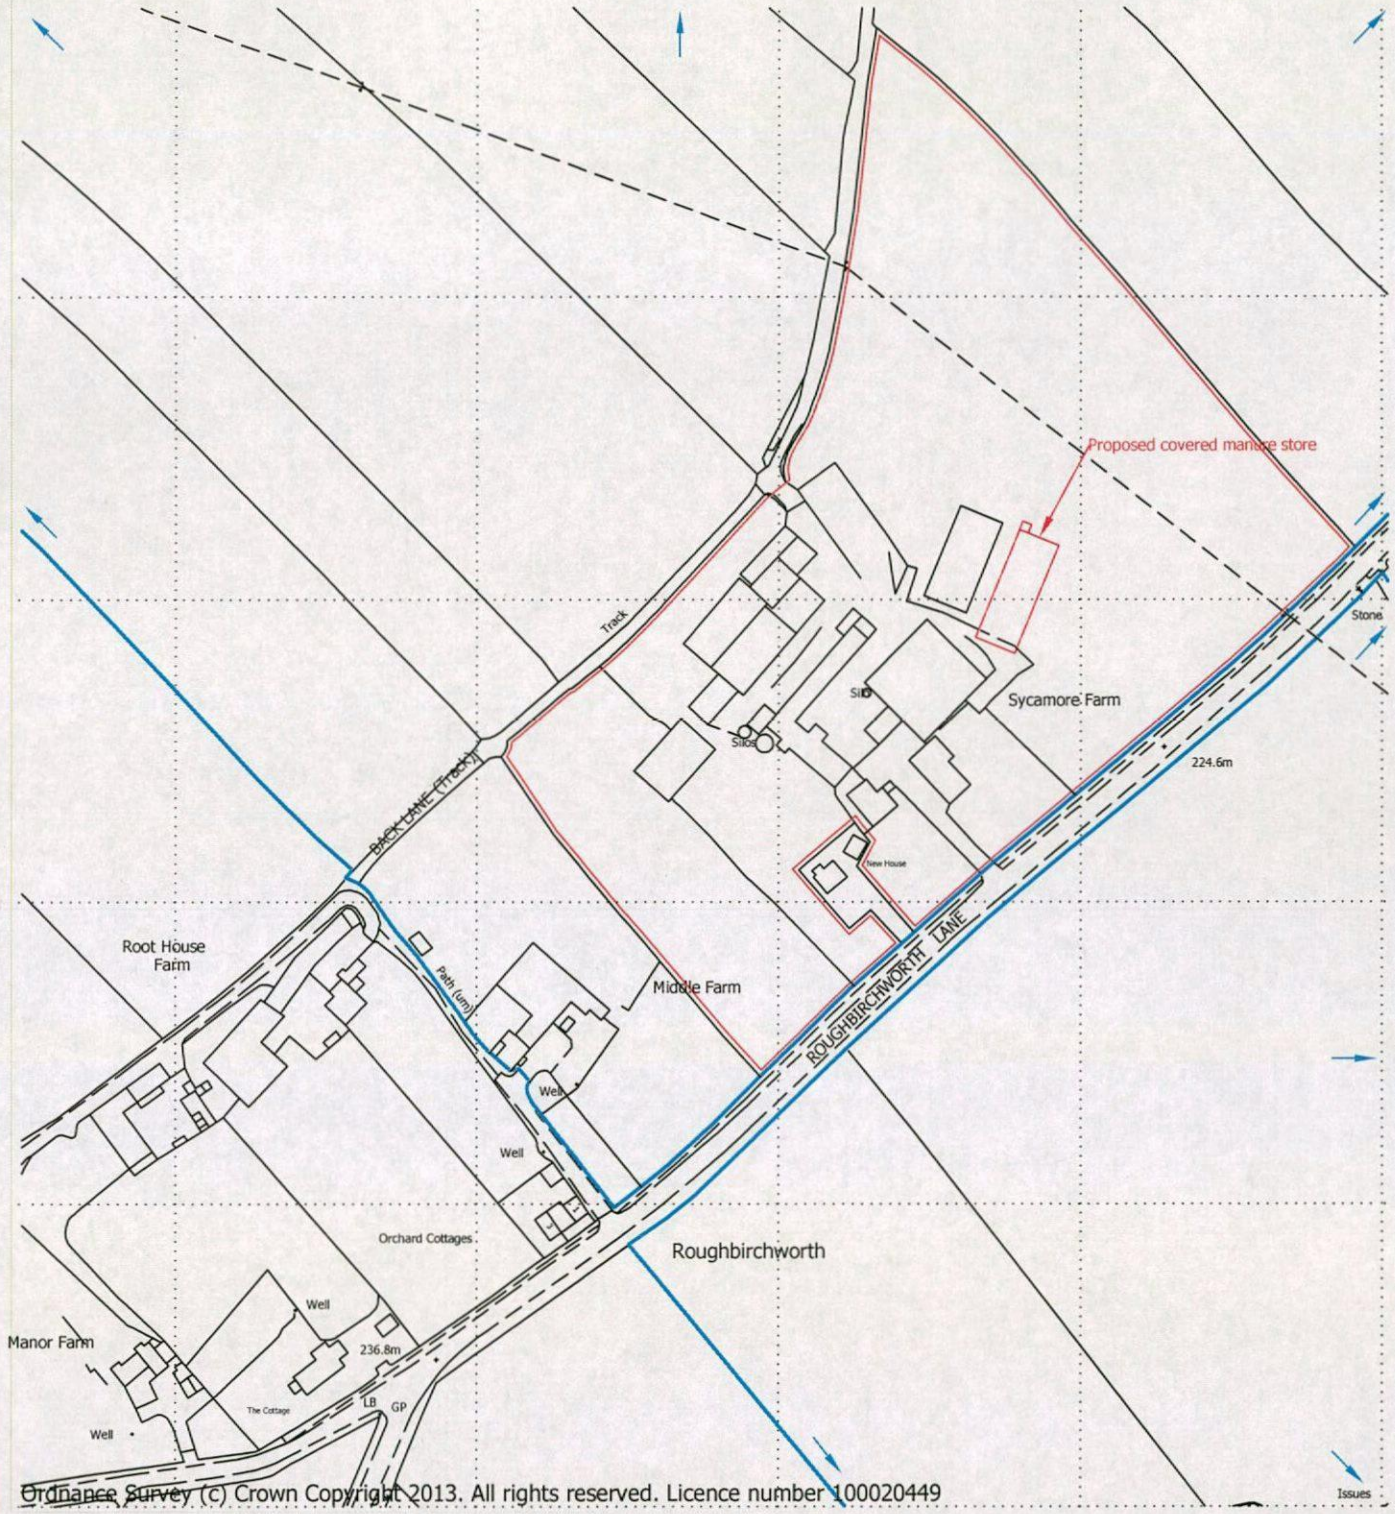

Reproduced from Ordnance Survey digital map data, 1:2500 scale, by permission of Ordnance Survey on behalf of The Controller of Her Majesty's Stationery Office. © Crown copyright. All rights reserved. Licence Number: 100046980


Client:	W J Fox & Sons Sycamore Farm, Roughbirchworth Lane, Oxspring, Sheffield. S36 8YP	Drawn: Dianne Brown	Designed:
Project:	Proposed Covered Manure Store	Checked:	Approved:
Title:	Location plan	Index no.:	Date: 29/11/2013
		Scales: 1:2500 @ A4	

Allen & Hunt Ltd
Construction Engineers

Narlow Works, Thorpe
ASHBOURNE. DE6 2AT
Tel: 01335 350419
Fax: 01335 350533

Drg. No.	Rev.
996-003	



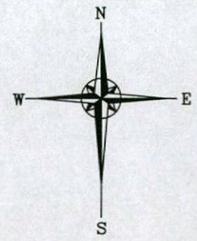

Reproduced from Ordnance Survey digital map data, 1:2500 scale, by permission of Ordnance Survey on behalf of The Controller of Her Majesty's Stationery Office.
© Crown copyright.
All rights reserved.
Licence Number: 100046980

Rev.	Revision Description	Drn	Chkd	Appd	Date

© Copyright

ALLEN & HUNT LTD
Construction Engineers
Narlow Works, Thorpe, ASHBOURNE. DE6 2AT
Tel: 01335 350419 Fax: 01335 350533

Client:
W J Fox & Sons
Sycamore Farm, Roughbirchworth Lane,
Oxspring, Sheffield. S36 8YP

Project:
Proposed Covered
Manure Store

Title:
Block Plan

Drawn by: Dianne Brown	Designed by:	Checked:
Date: 29/11/2013	Index No.:	Approved:

Scales: 1:500 @ A3

Drawing No: 996–002 Revision