

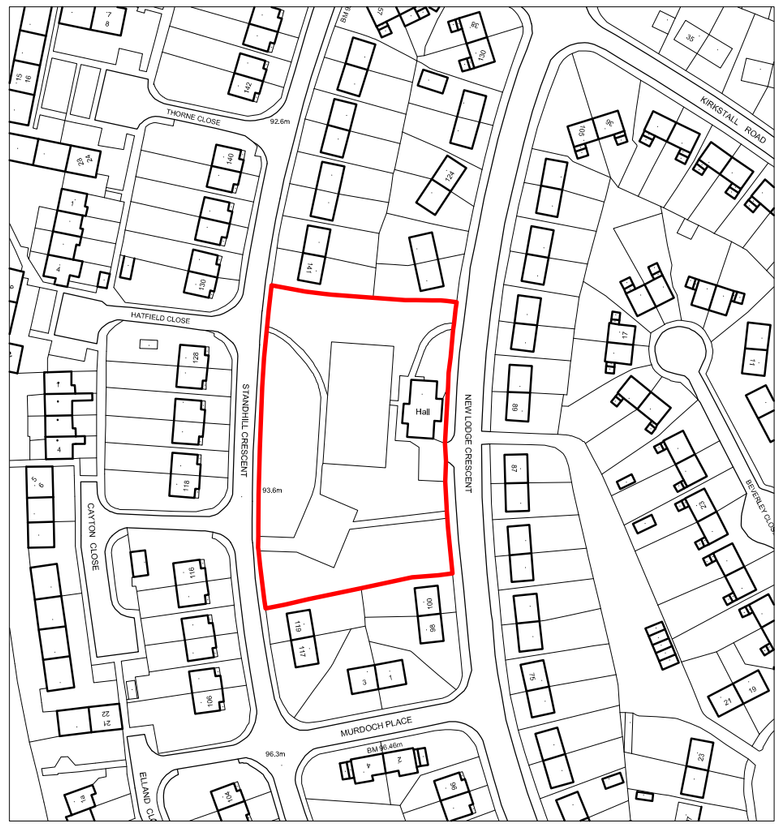


Location plan - 1:1250 @ A1

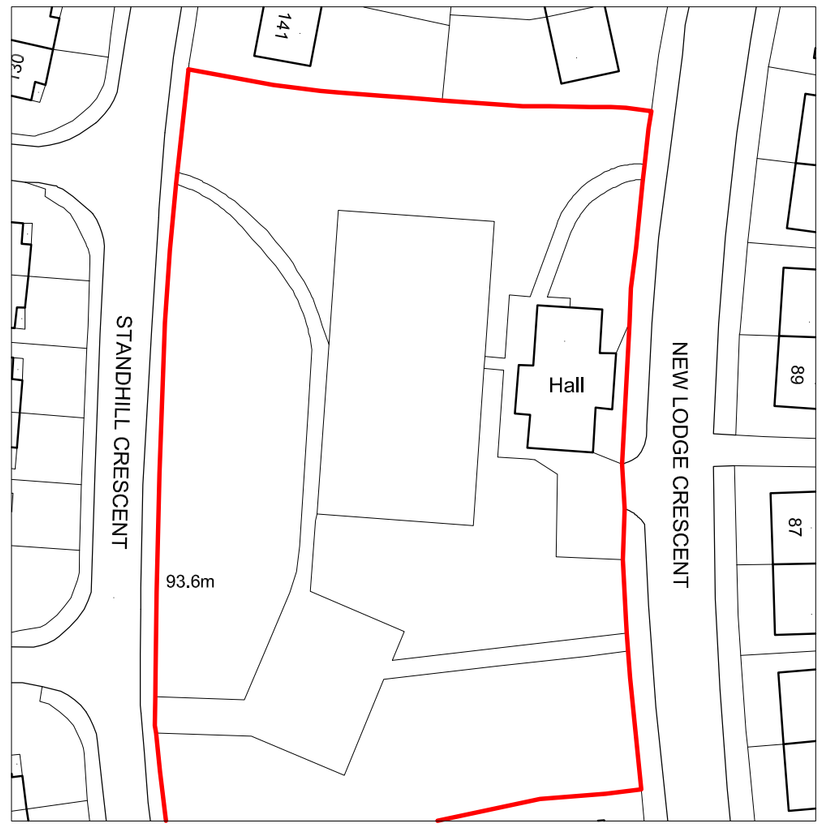

Site plan - 1:500 @ A1

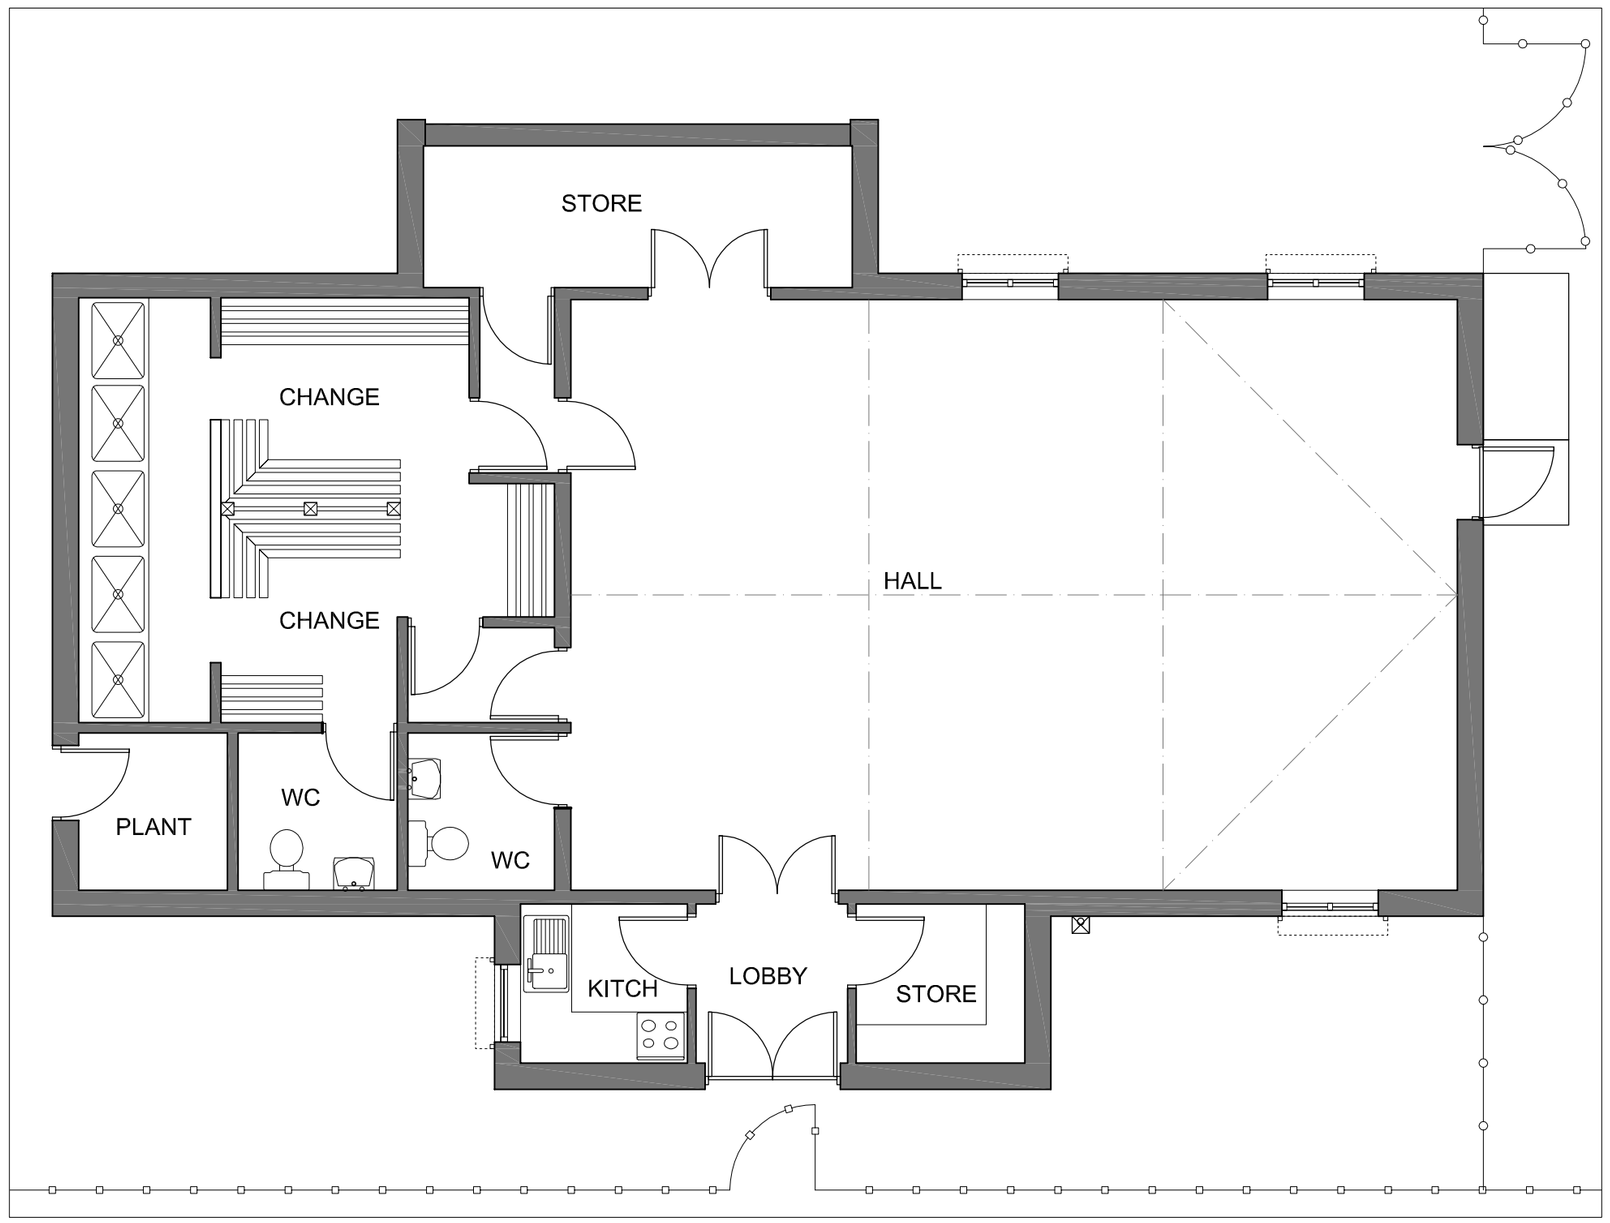


Ground floor plan - 1:50 @ A1




Front elevation (East) - 1:50 @ A1



Rear elevation (West) - 1:50 @ A1

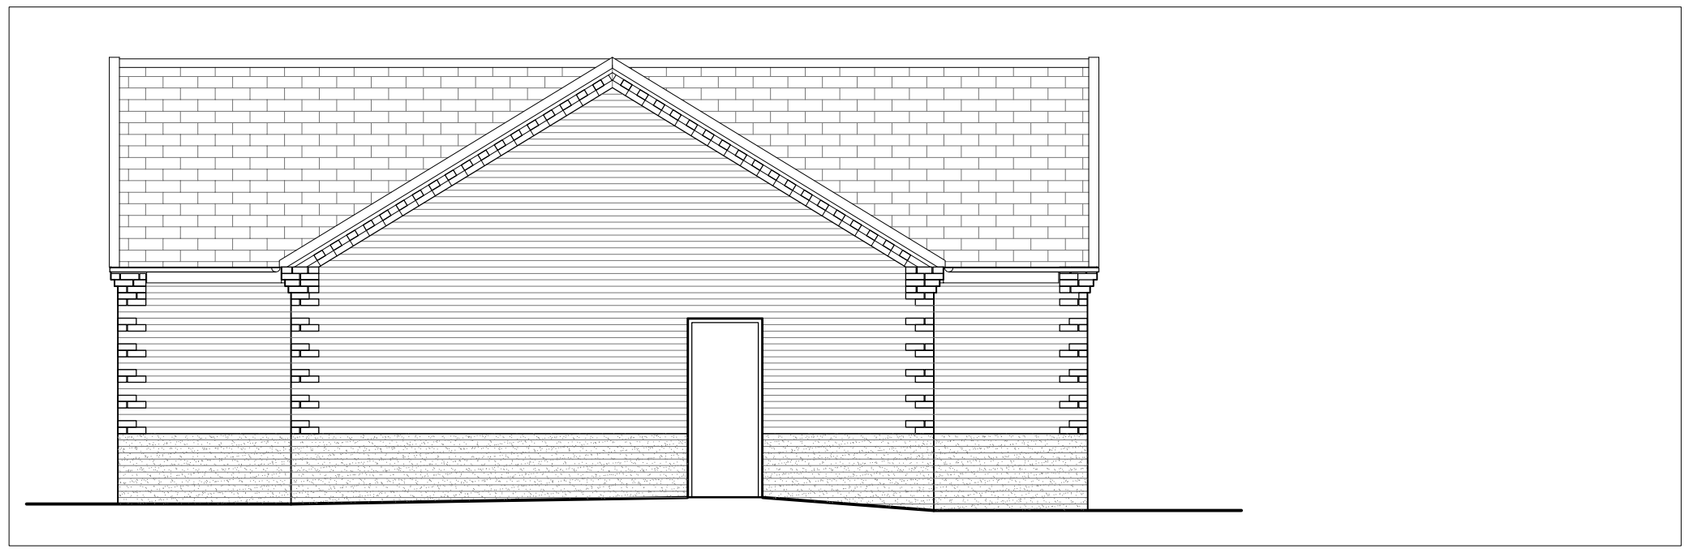

Side elevation (North) - 1:50 @ A1

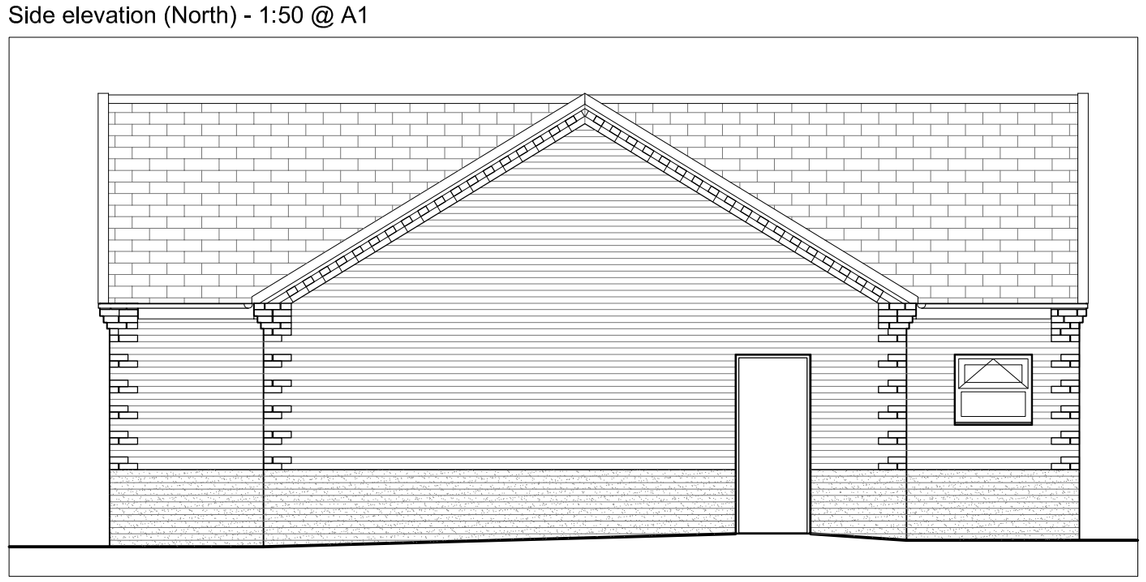

Side elevation (South) - 1:50 @ A1

REV	DATE	DESCRIPTION
A	17.05.12	BOUNDARY LINE ADDED

The contractor is to comply in all respects with the current Building Regulations and is to check all site dimensions and levels.
Do not scale from the drawing, use written dimensions. To be read in conjunction with Pre-Tender Health & Safety Plan / Preliminaries Section (Section A34 etc.)
Maps are reproduced from Ordnance Survey material with the permission of Ordnance Survey on behalf of the Controller of Her Majesty's Stationery Office
© Crown copyright. Unauthorised reproduction infringes Crown copyright and may lead to prosecution or civil proceedings 100022264 (2011)

NPS BARNSLEY LTD
PO BOX 634
BARNSLEY
SOUTH YORKSHIRE, S70 9GG
TEL: 01226 774605 FAX: 01226 774399
EMAIL: enquiries@nps-co-uk

Head Office:
Lancaster House, 16 Central Avenue, St Andrews Business Park,
Norwich, NR7 0HR. Tel: 01603 706600 Fax: 01603 706601
Other Office locations can be found on website : www.nps.co.uk

PROJECT	BRENESLAI HOMES New Lodge Community Centre Extension
CLIENT	BERNESLAI HOMES
CAD FILE REF	
DATE	APR 12
SCALE	AS SH
SUBJECT	Existing Plans & Elevations Location and Site plan
REV	
DRAWN	LJK
CHECKED	HWA
PROJECT NR	HSG4273
DRAWING NR	AL.0.02

© NPS This drawing may not be reproduced in any form without prior written agreement

A1