
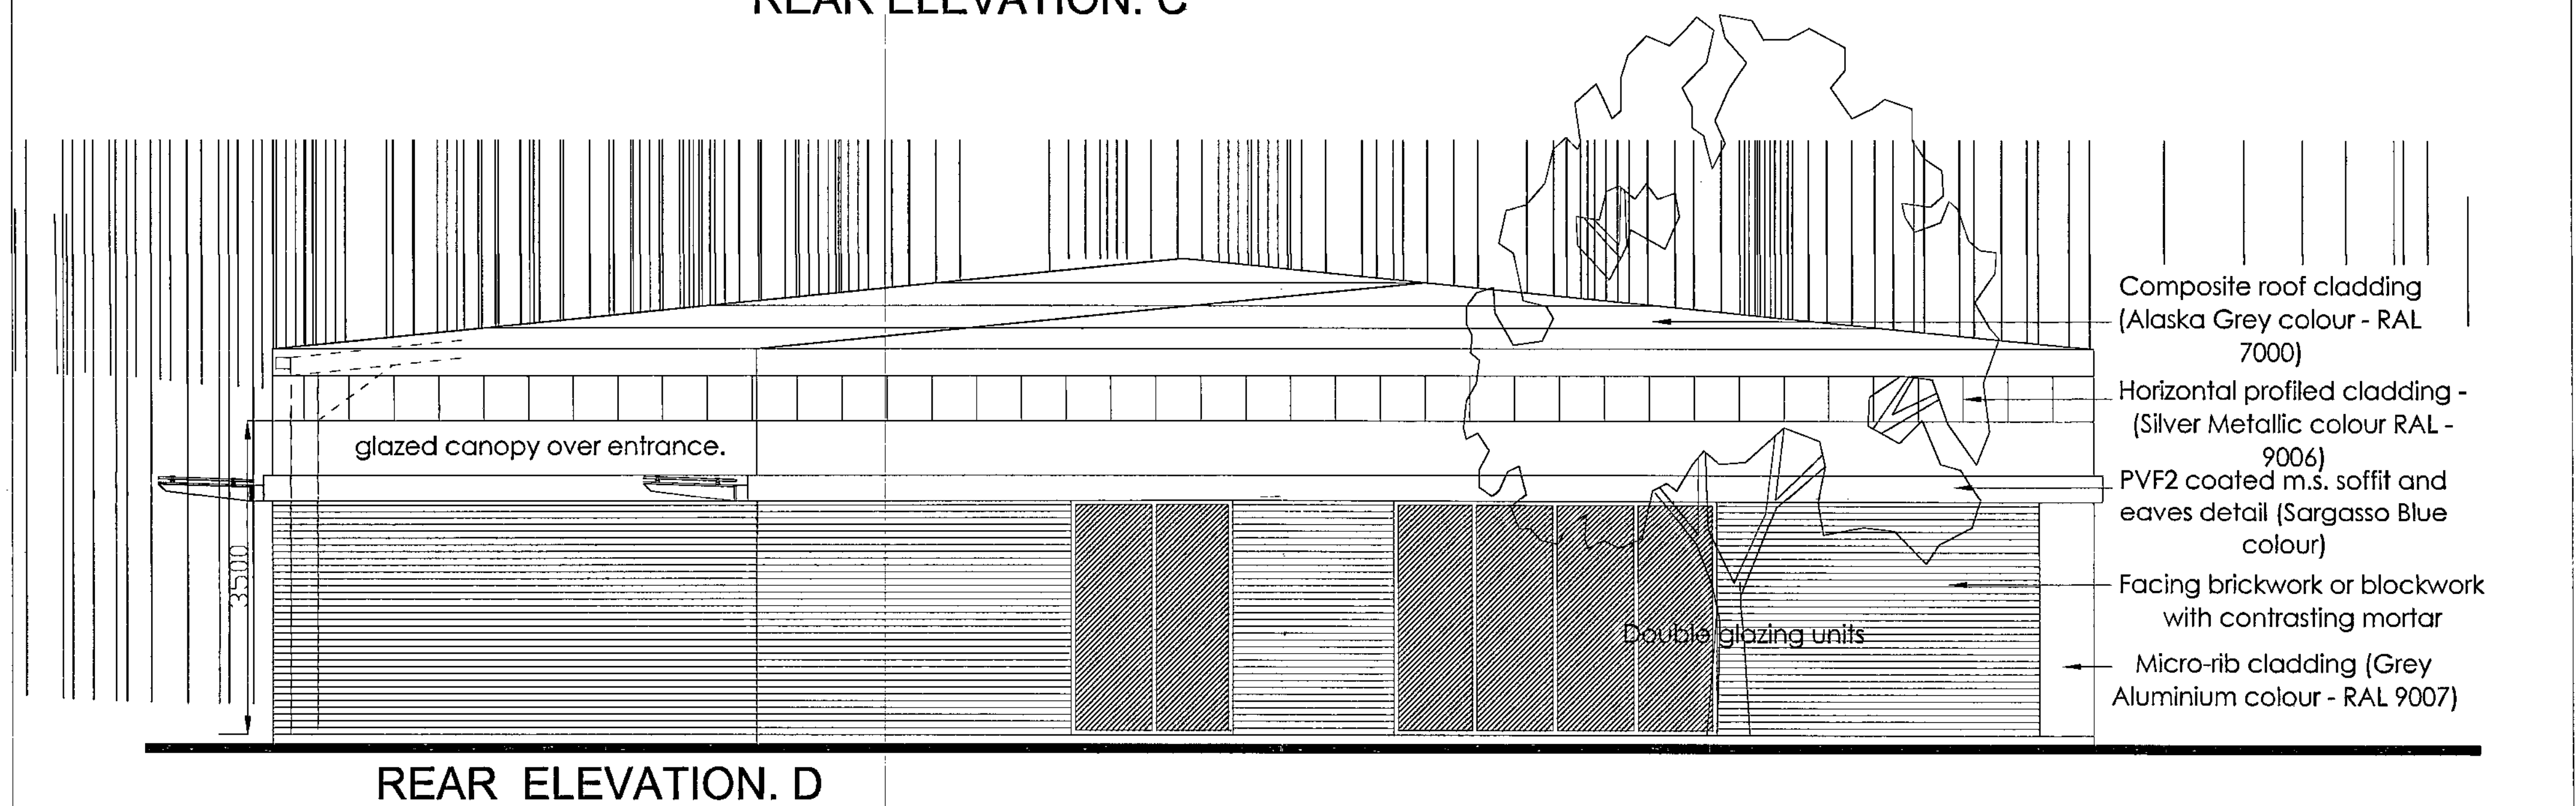
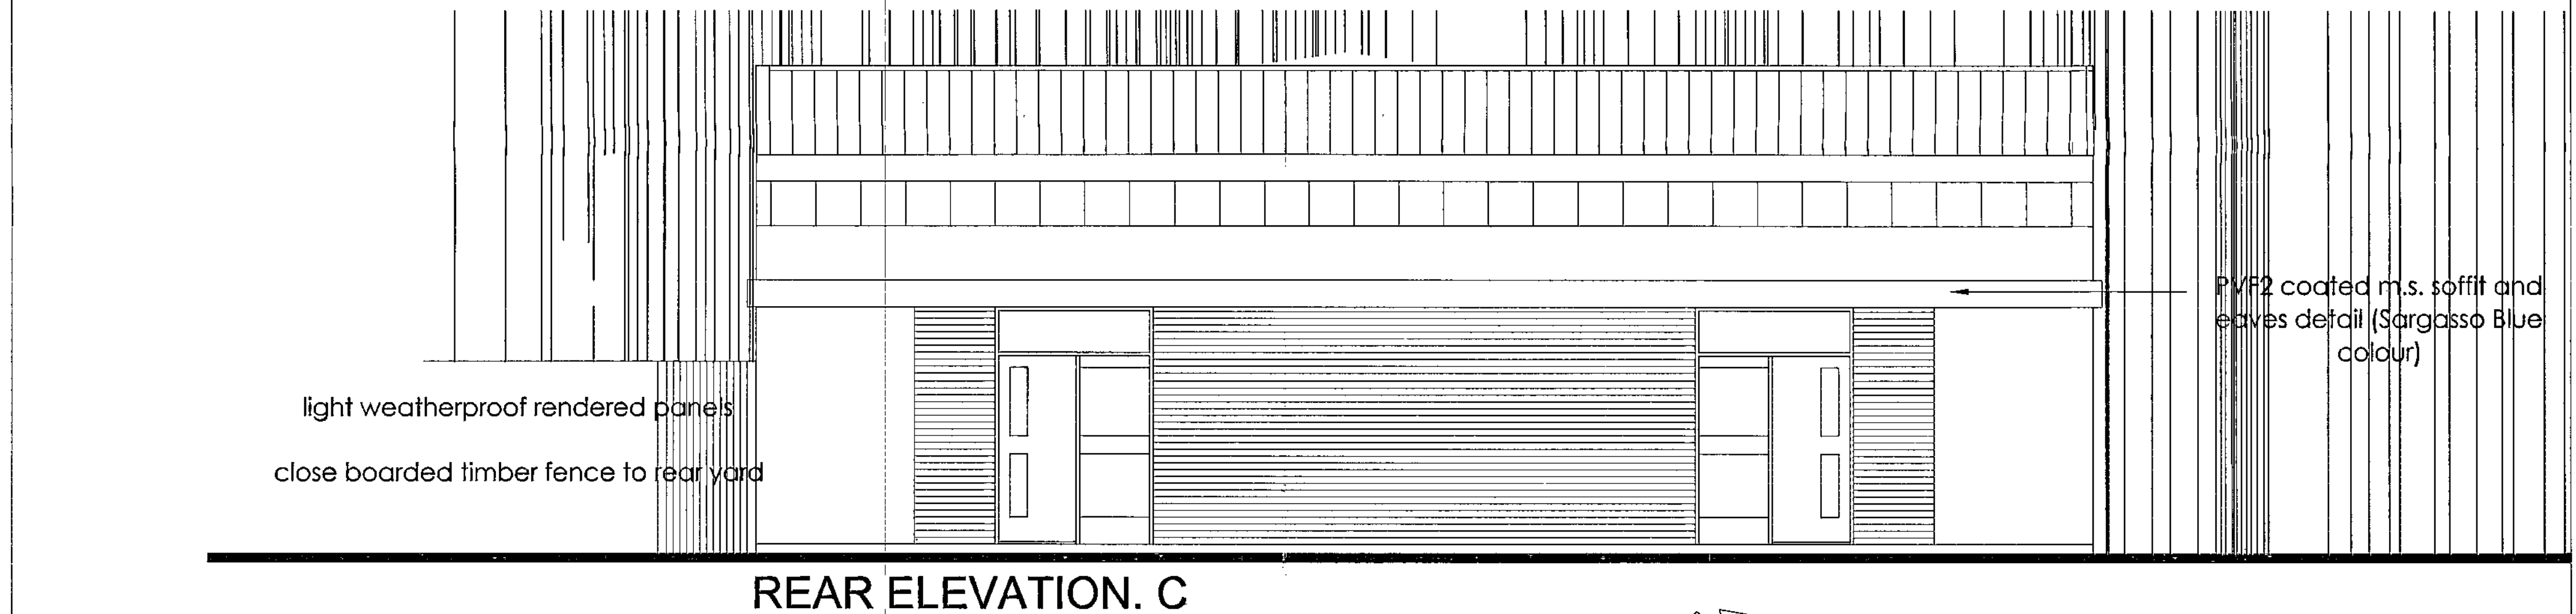
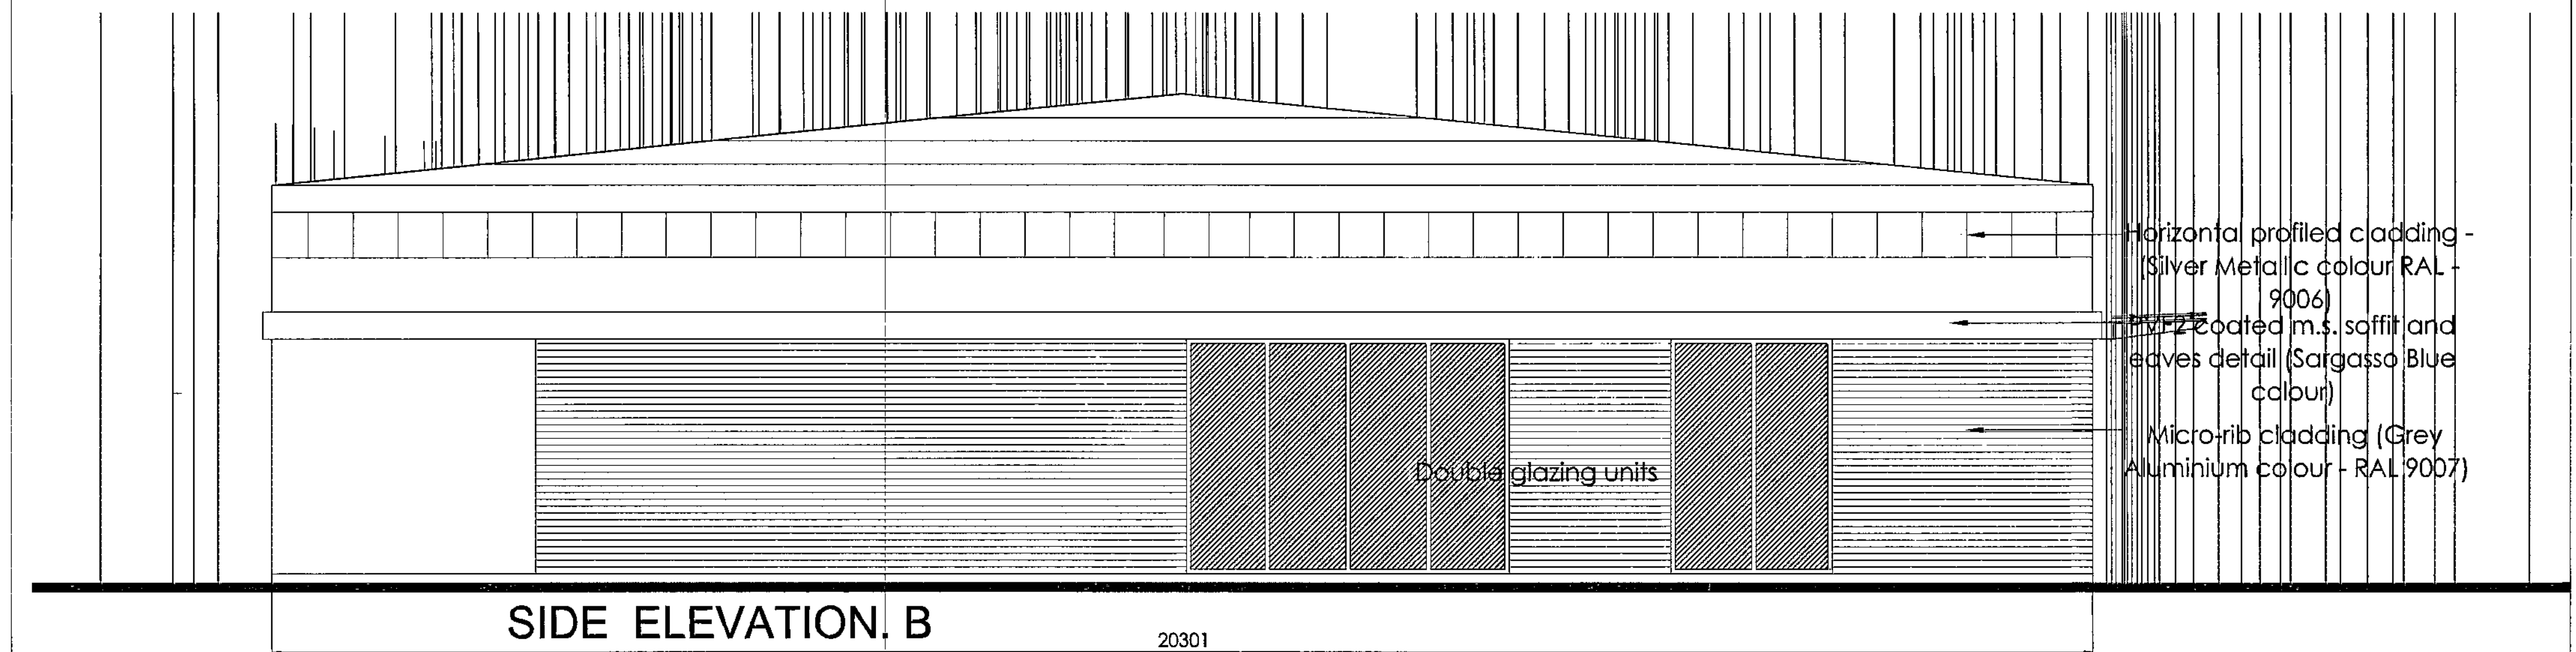


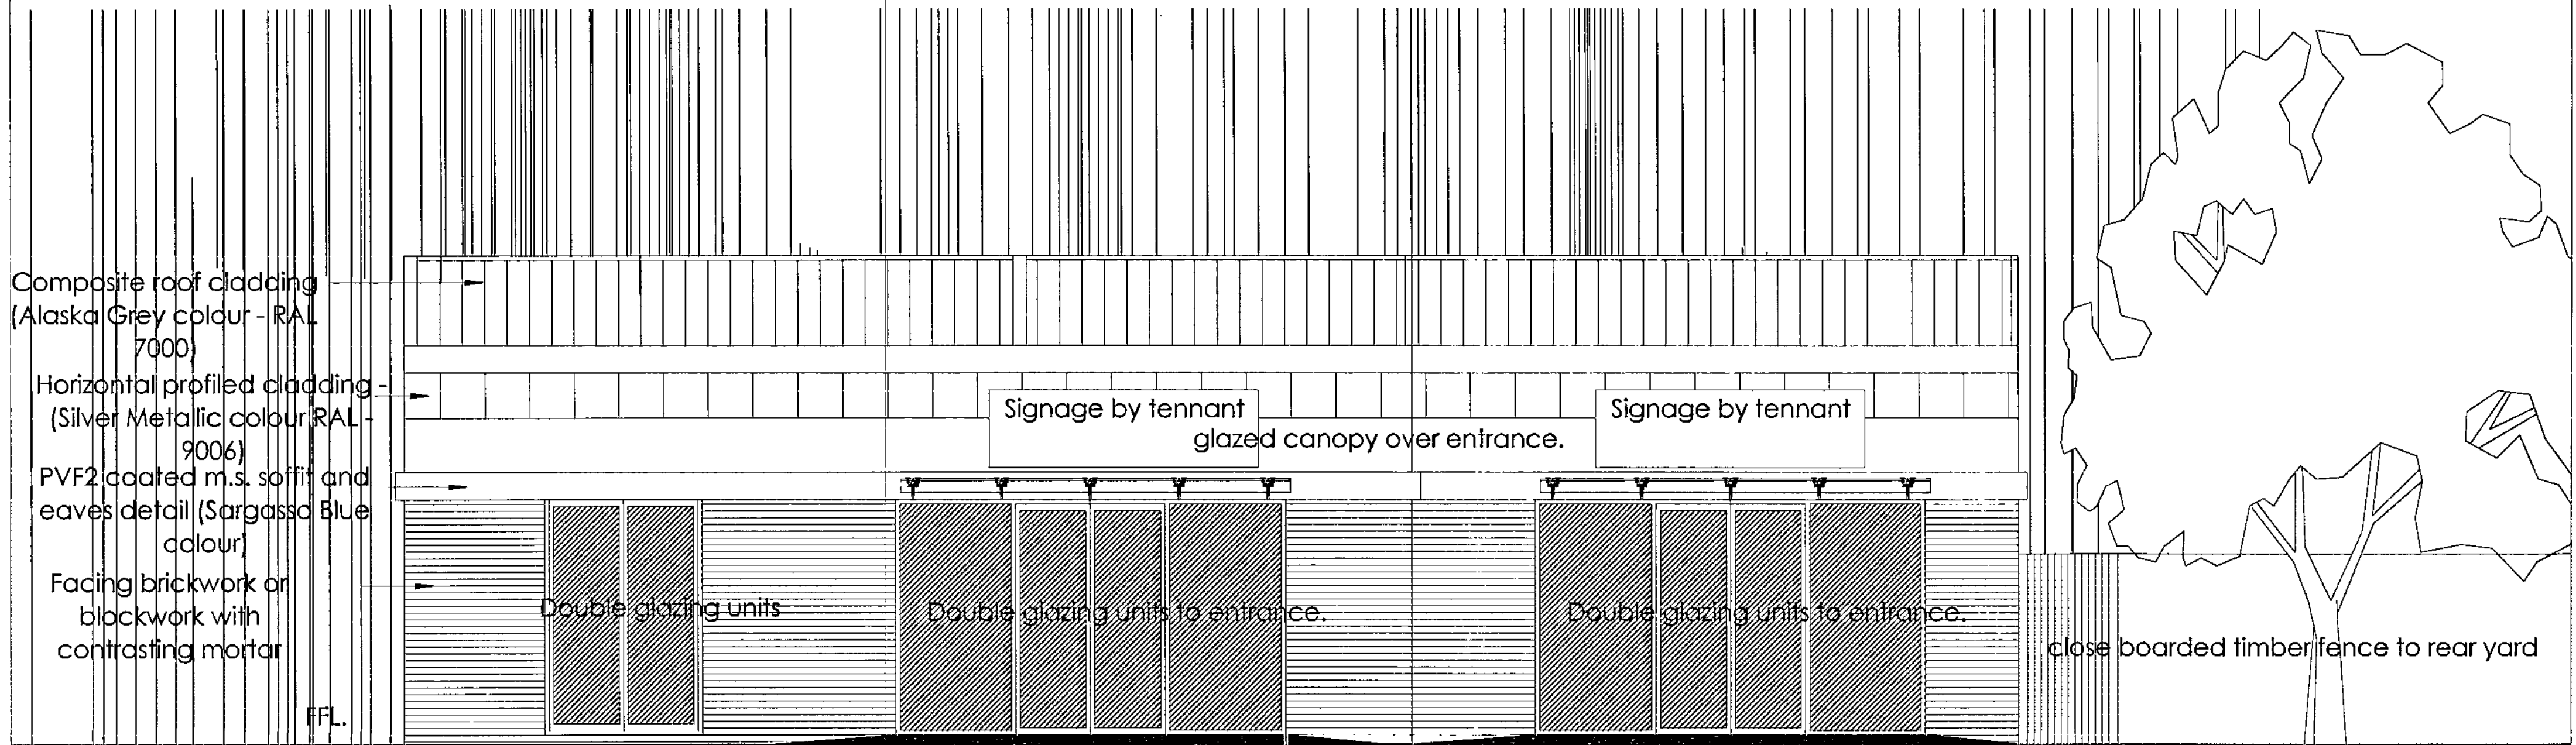

Proposed development, Wombwell Lane, Barnsley
For G.N Properties Ltd.

Revision A adjusted to suit clients requirements. 7/7/12			
Rev	Date	Description	Rev By / Chk'd By
01	02.07.12	Proposed development, Wombwell Lane, Barnsley For G.N Properties Ltd.	
Title			
3,250 ft ² elevations			
Scale			
1:50 @ A1			
Date			
02.07.12			
Rev			