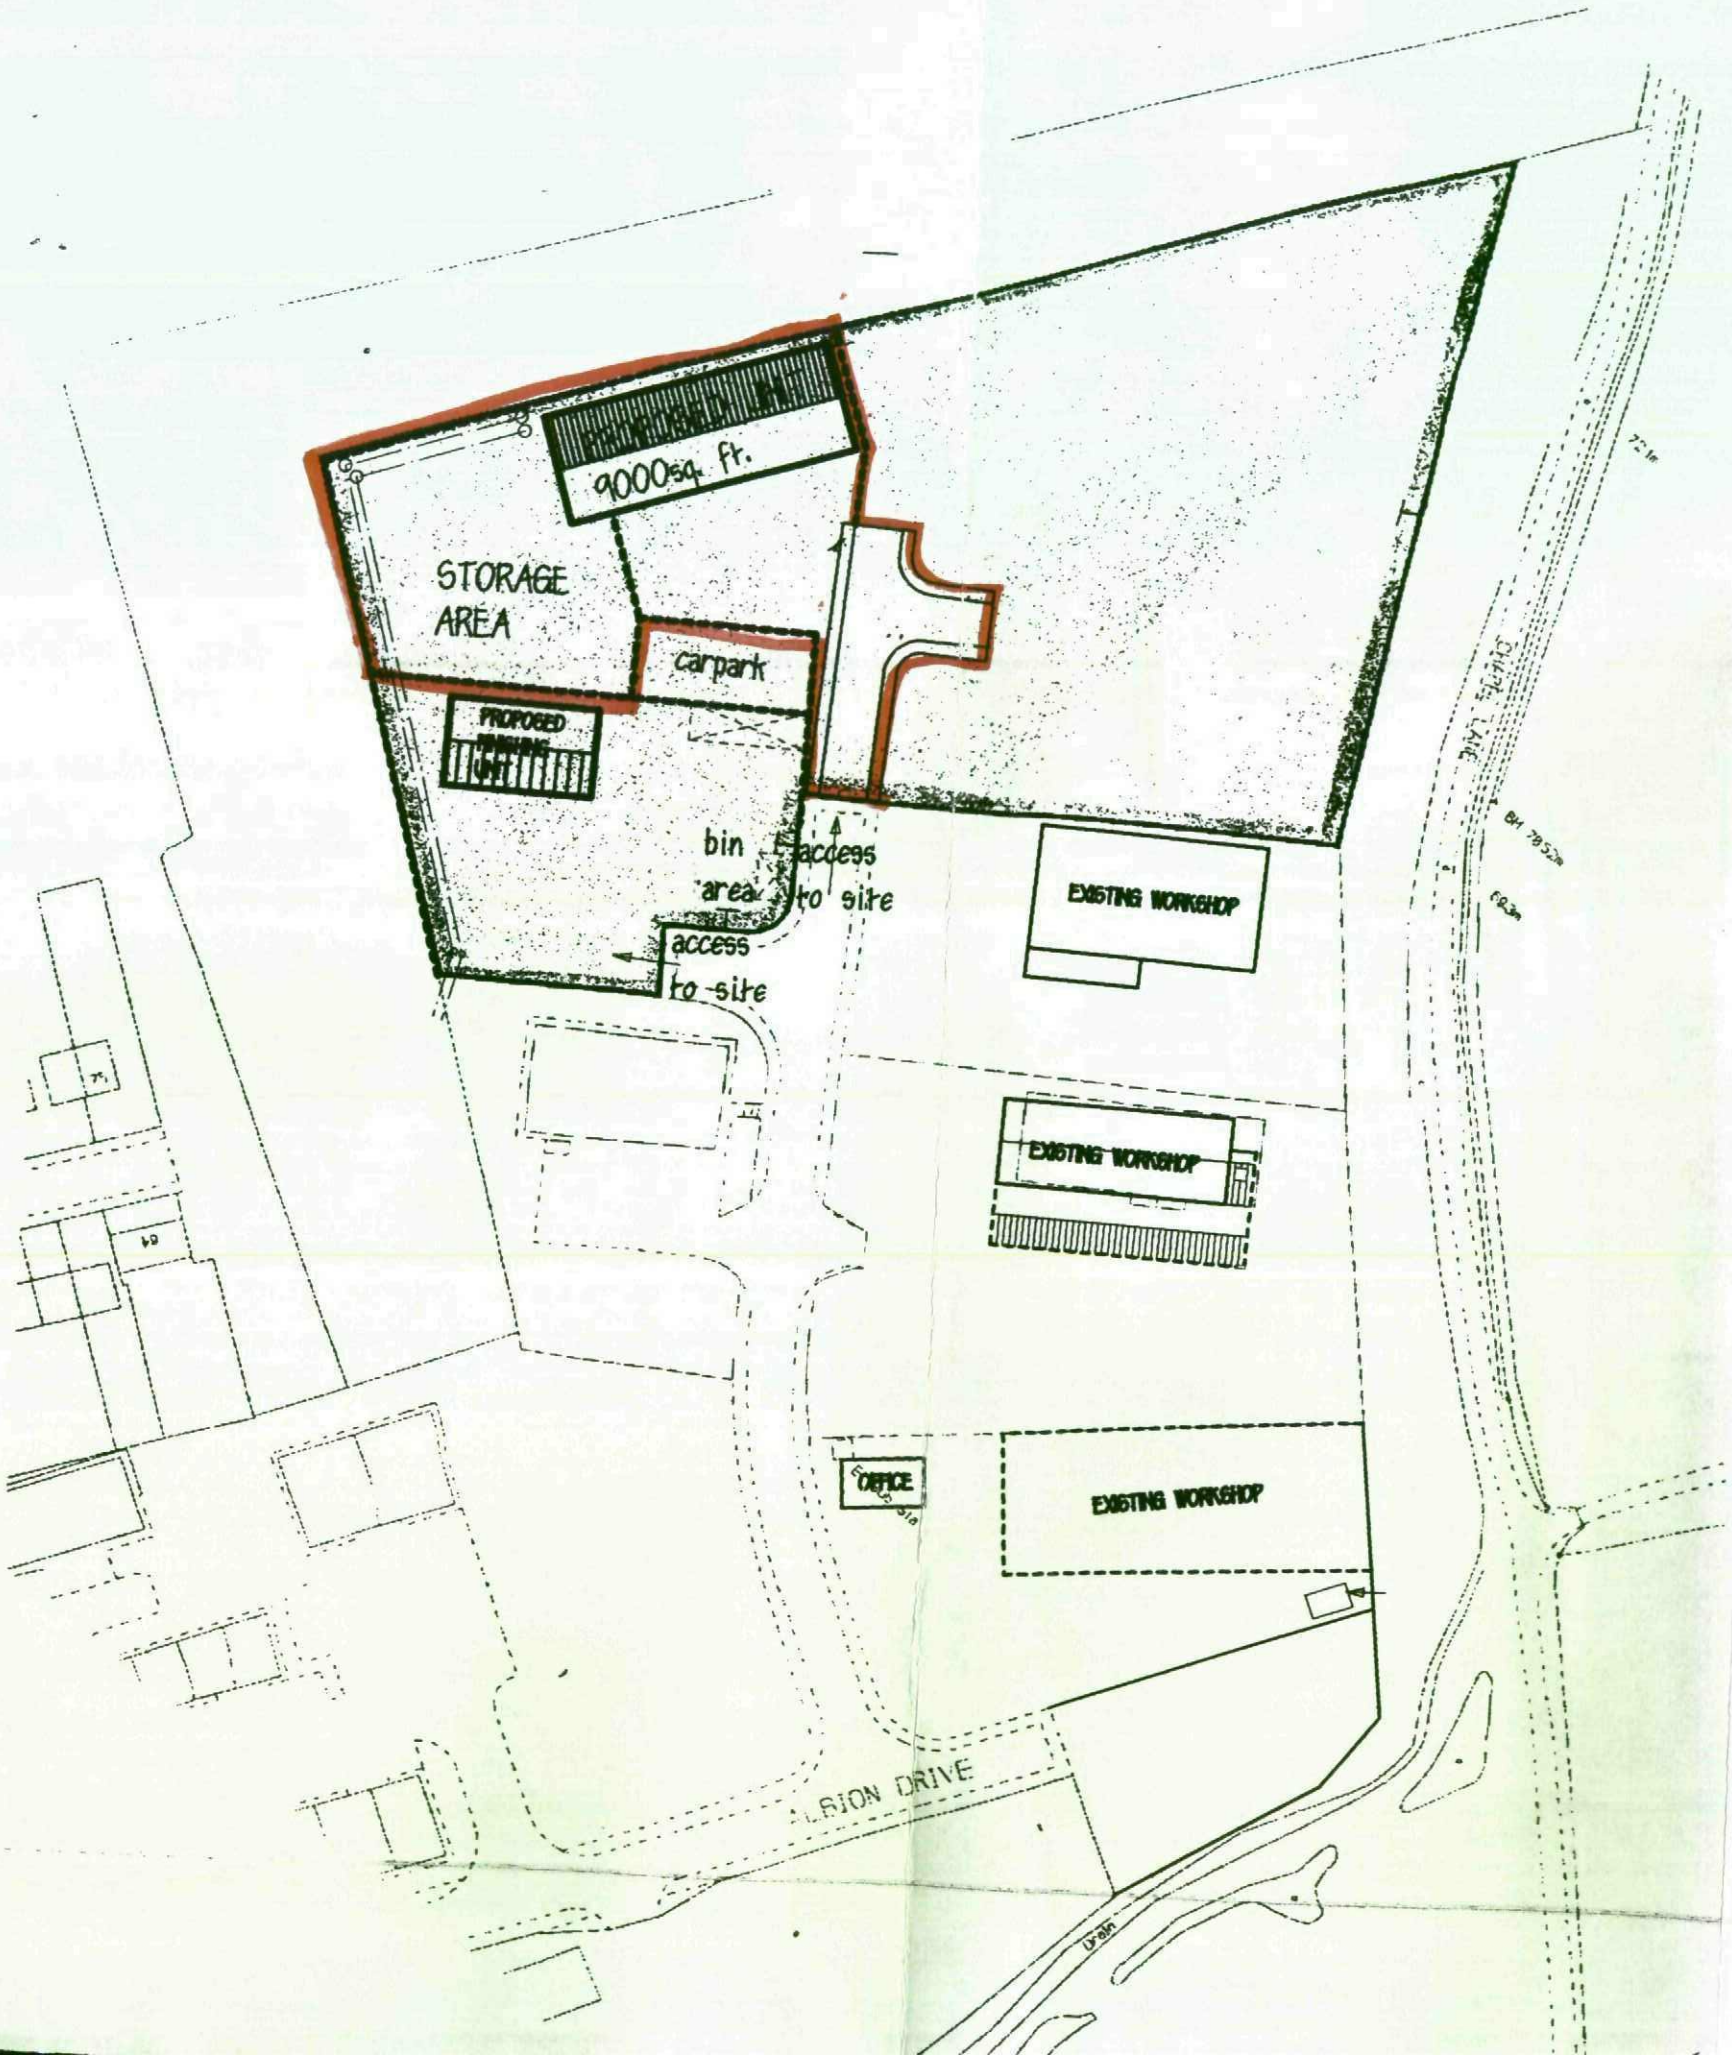


LIDGET CONCRETE LTD.

PROPOSED FINISHING UNIT
LIDGET CONCRETE LTD
LIDGET LANE IND. EST.
THURNSCOE

SITE PLAN

1:1250 AUG 08 837/13C

Peter Thompson M.B.I.A.T.
Linwood
Barnsley Road
Dodworth
tel & fax
01226