



Proposed Change Of Use to Hot Food Takeaway,
At 8, High Street, Royston, Barnsley.

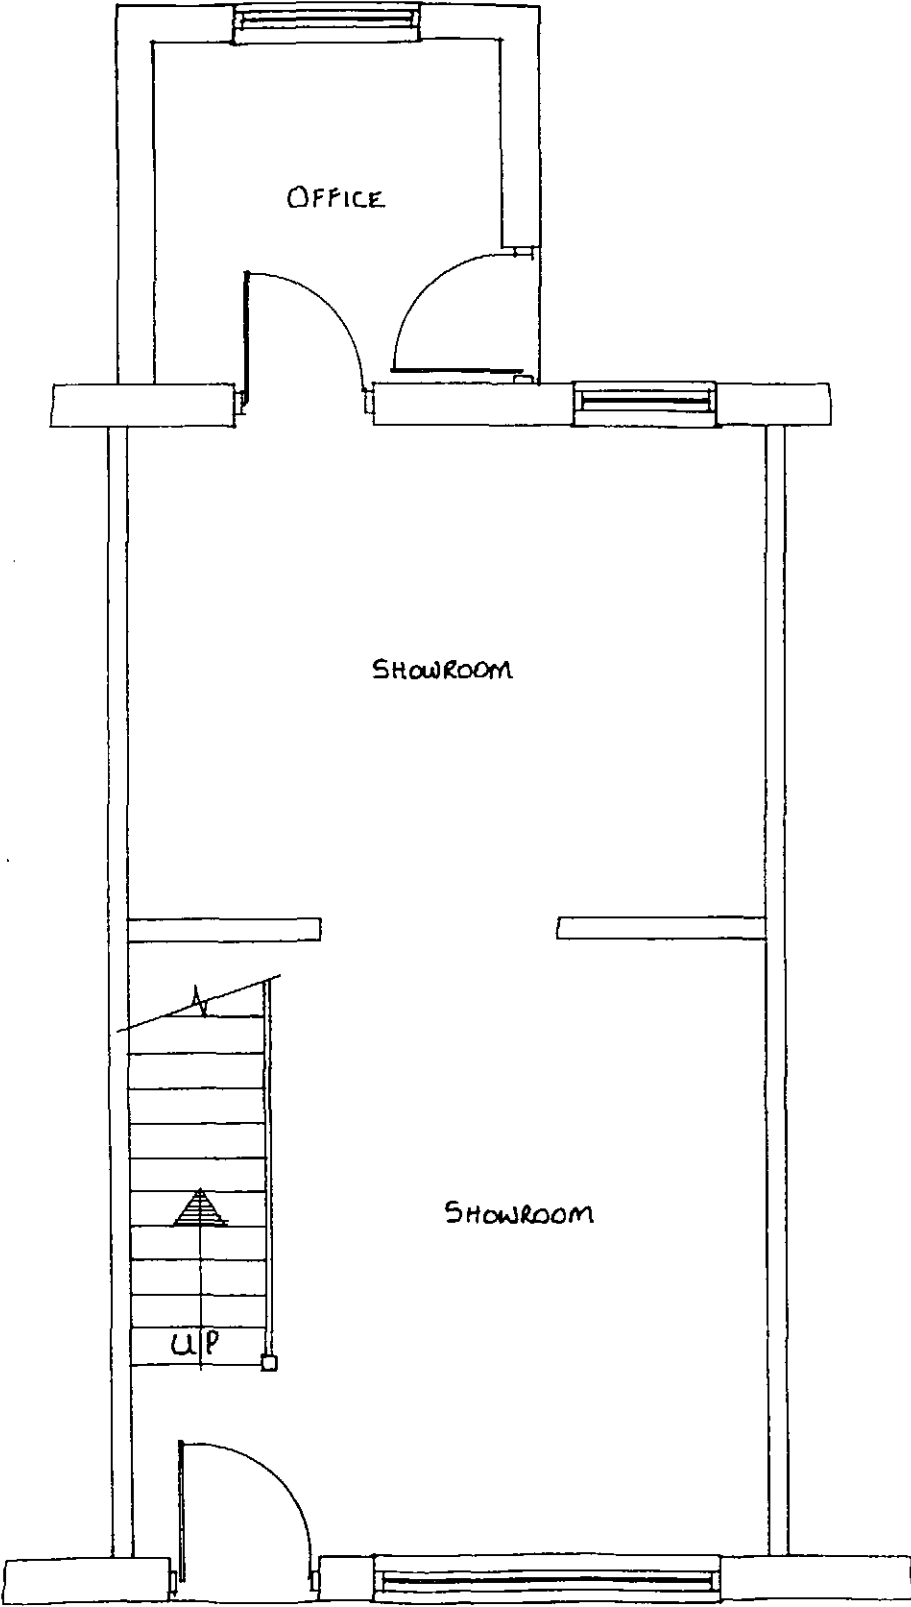

Existing Ground Floor Plan

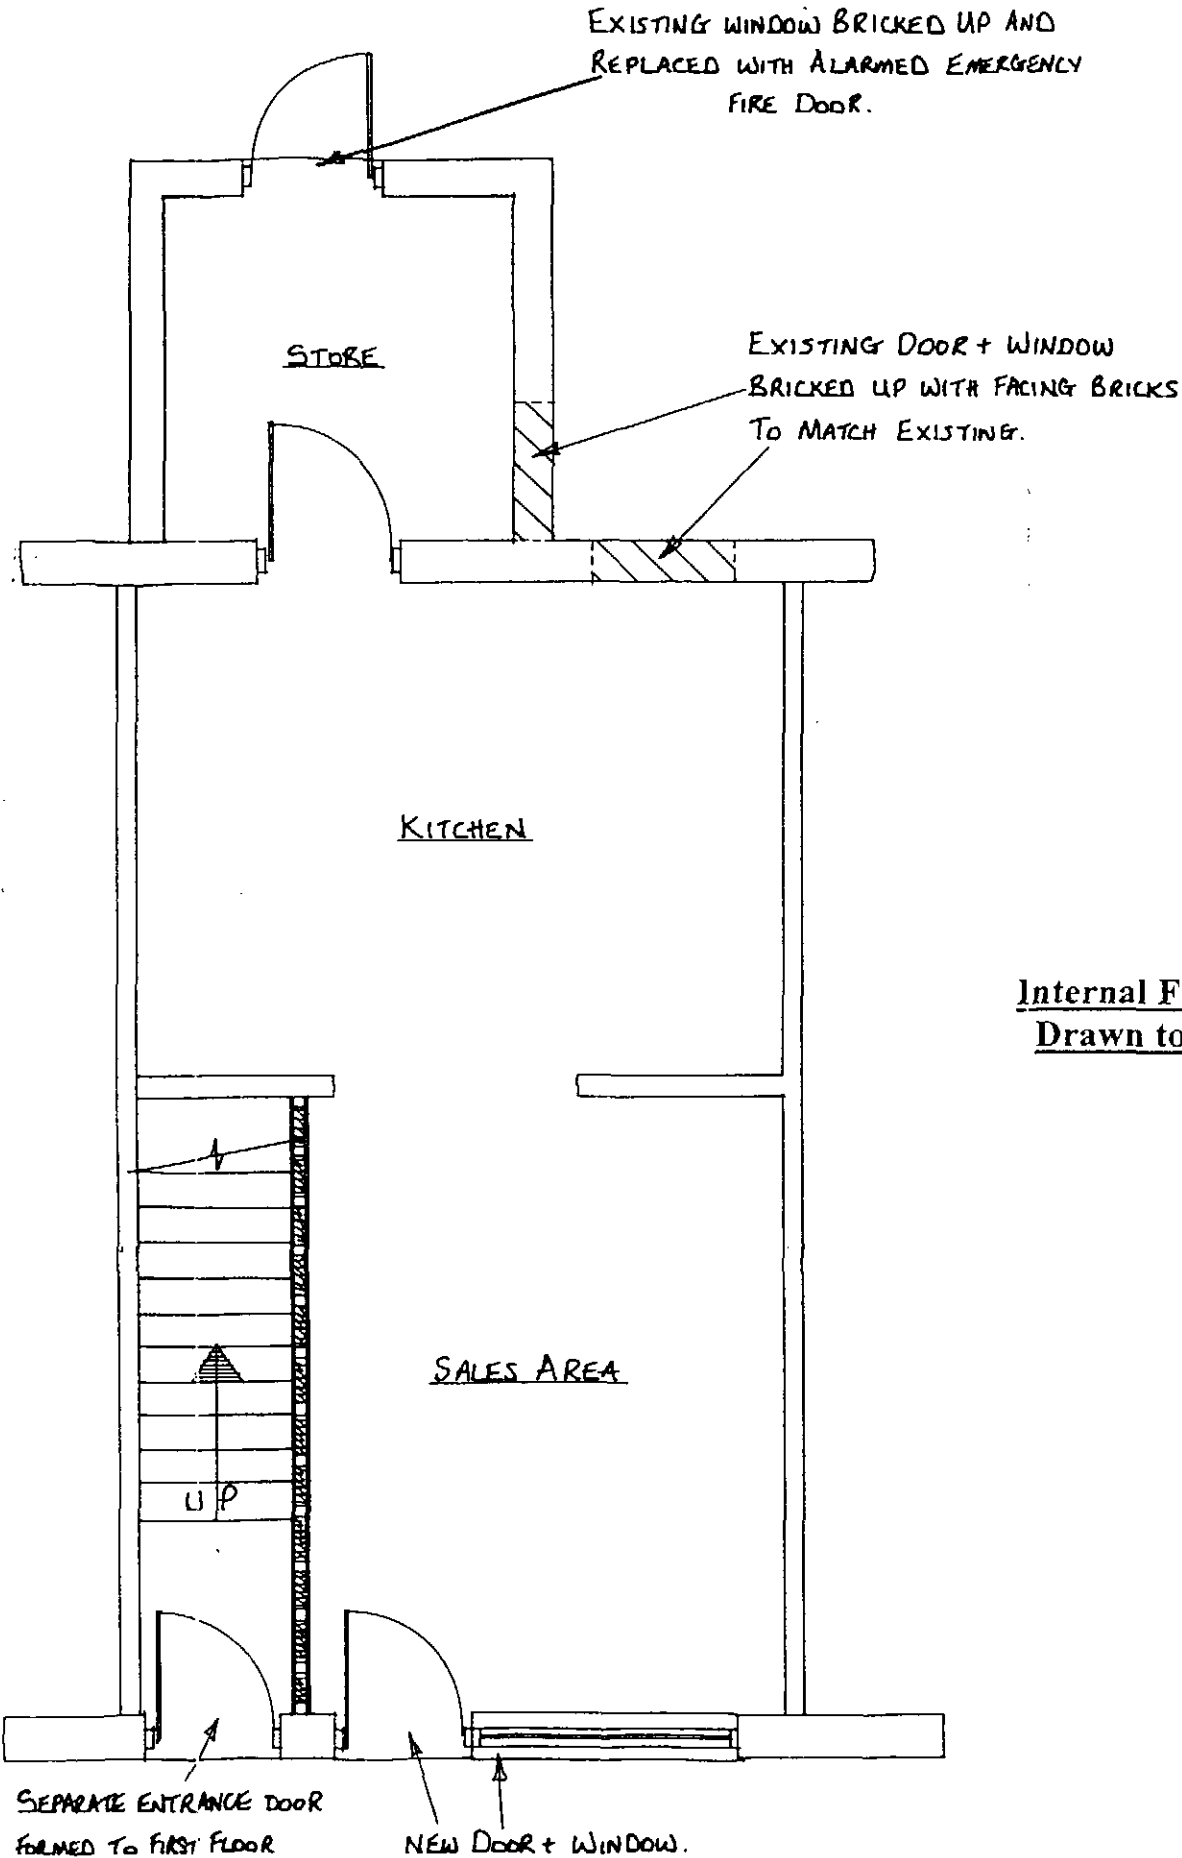

Proposed Ground Floor Plan

Internal Floor Layout Plans
Drawn to a Scale of 1:50