




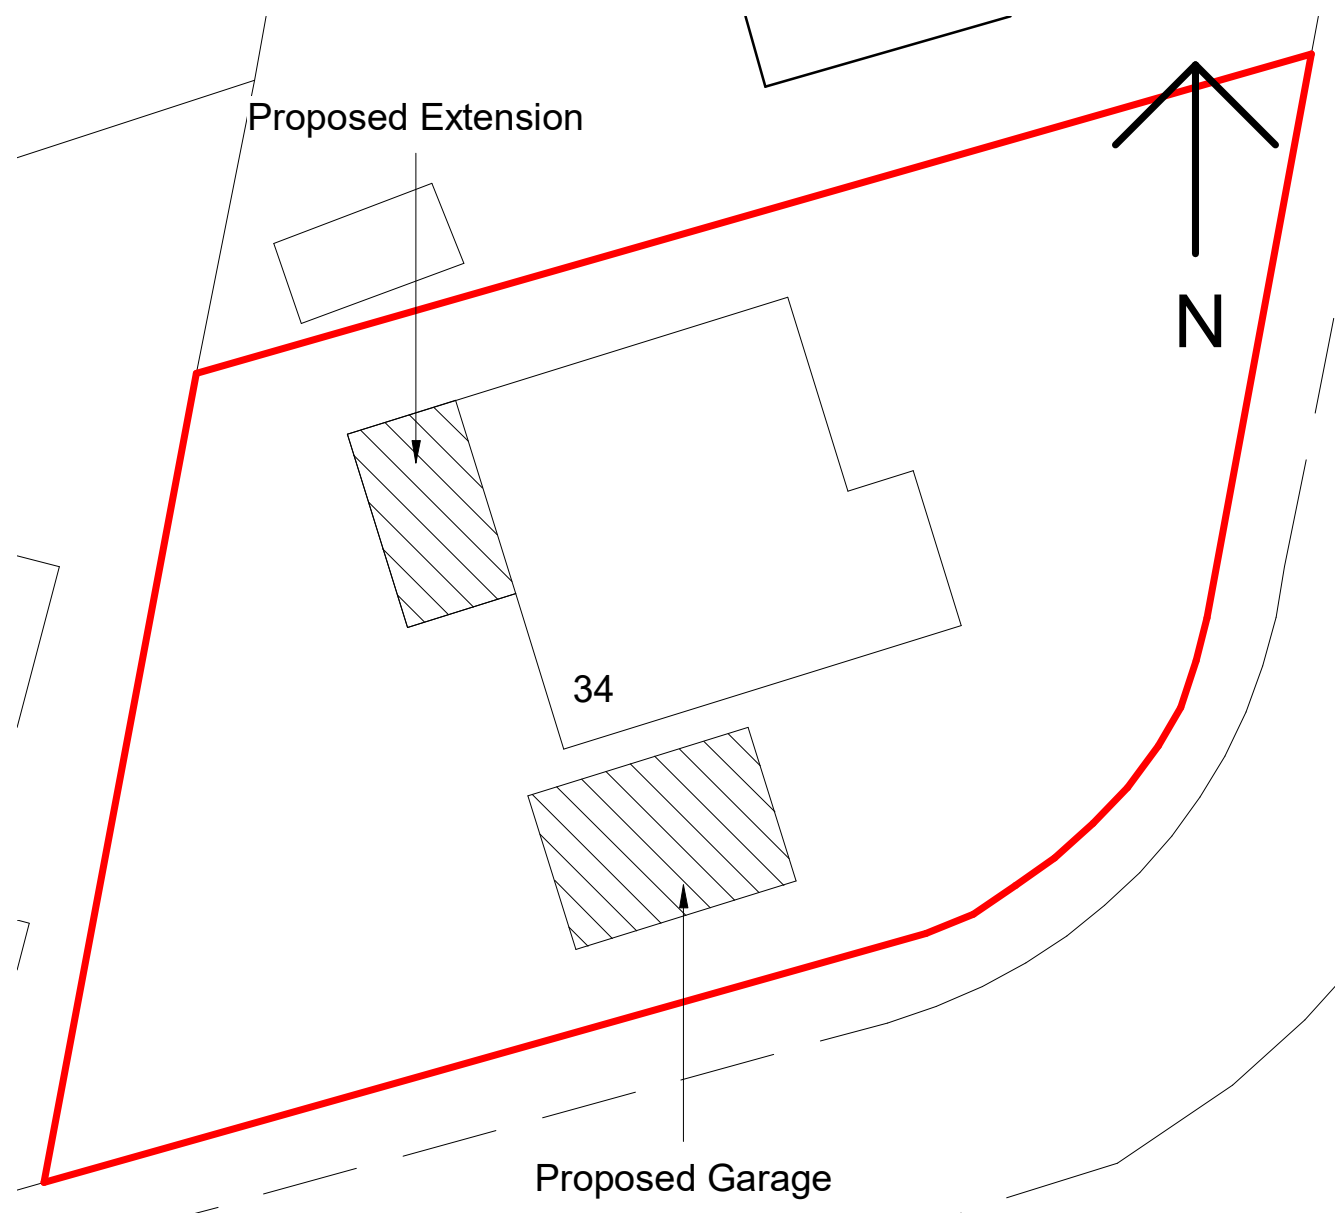


Proposed Site Plan
1 : 200

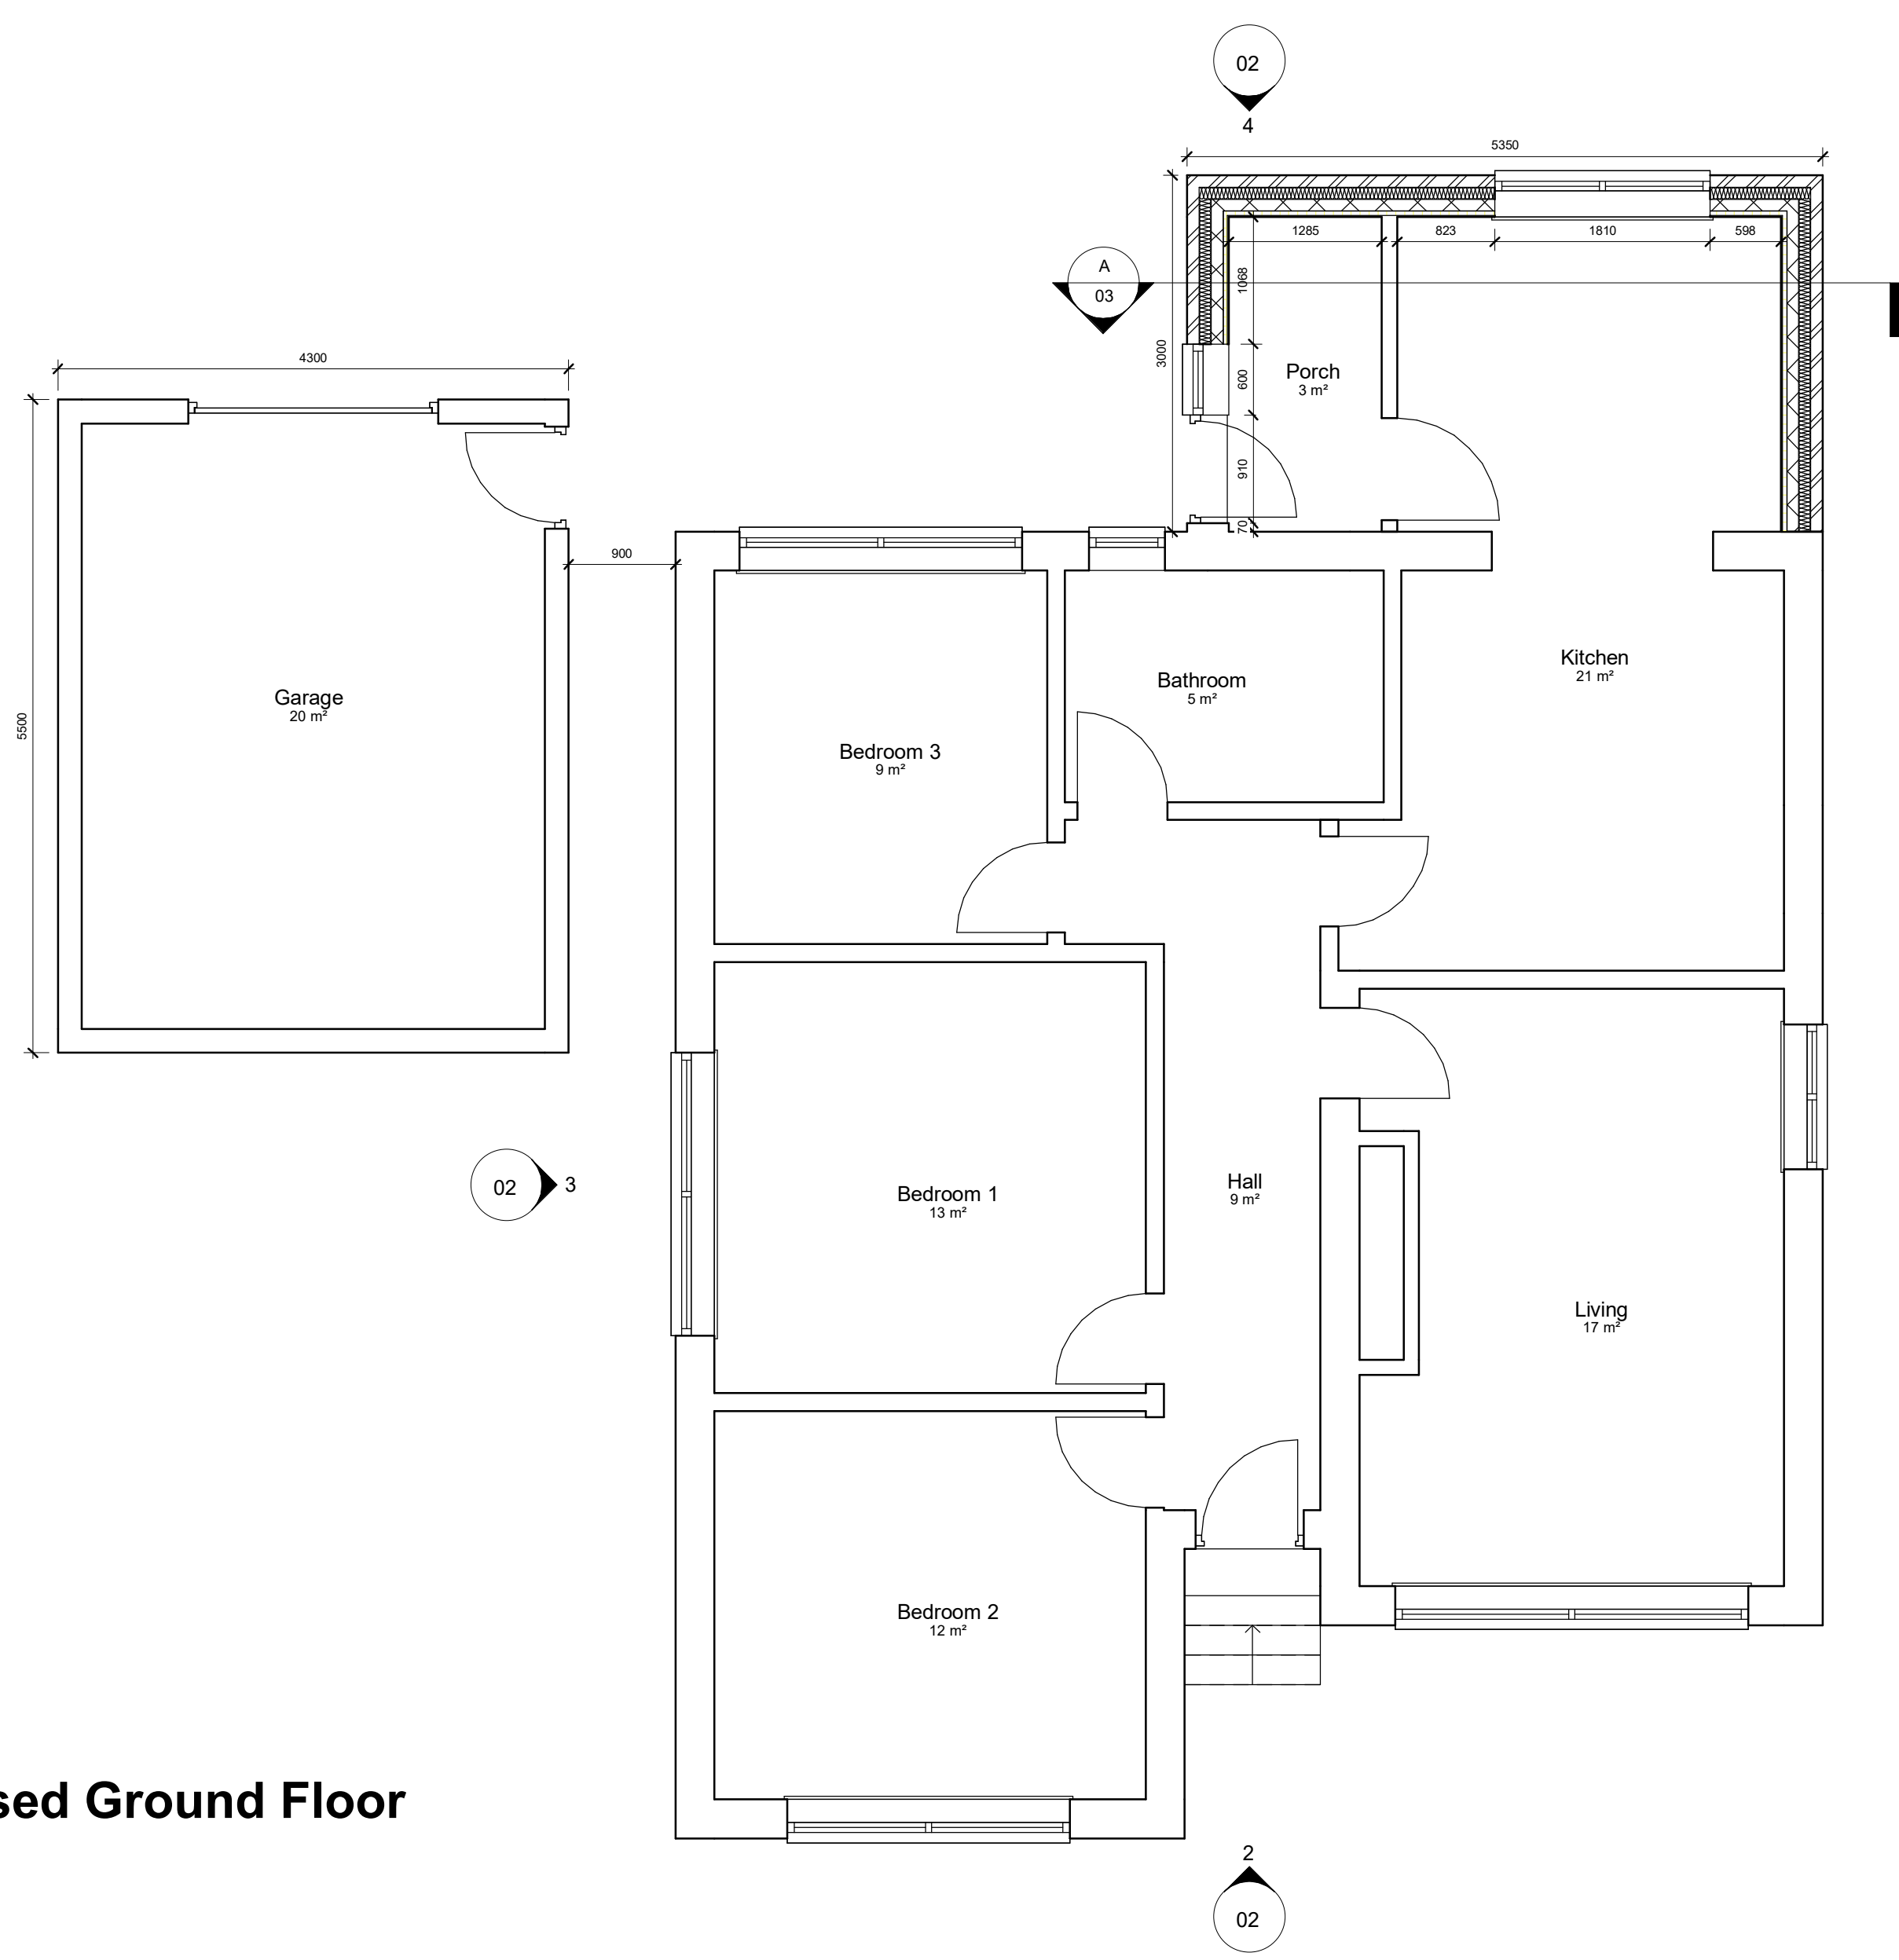

Proposed Ground Floor
1 : 50

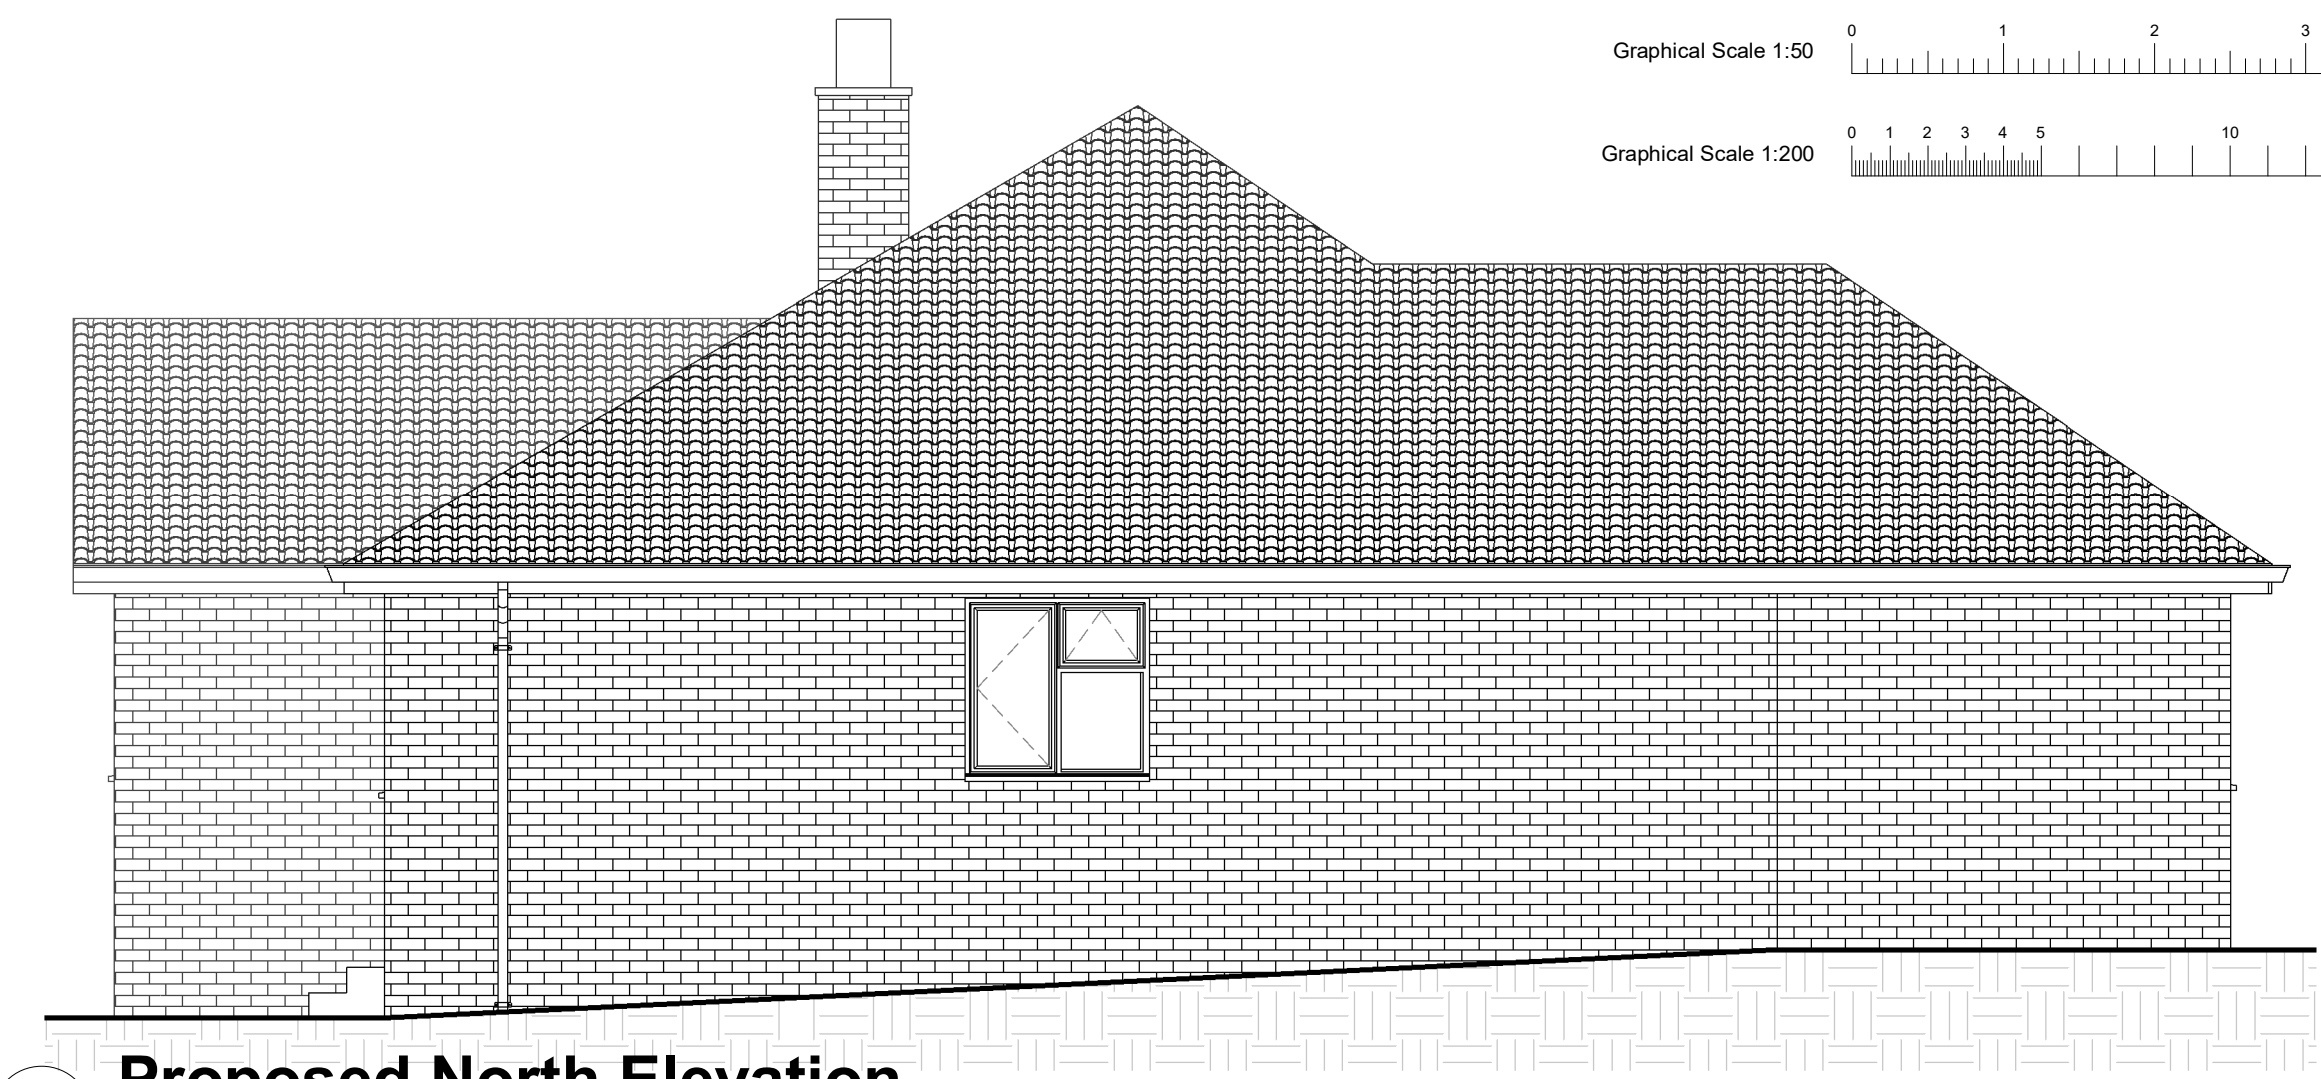


1 Proposed North Elevation
1 : 50

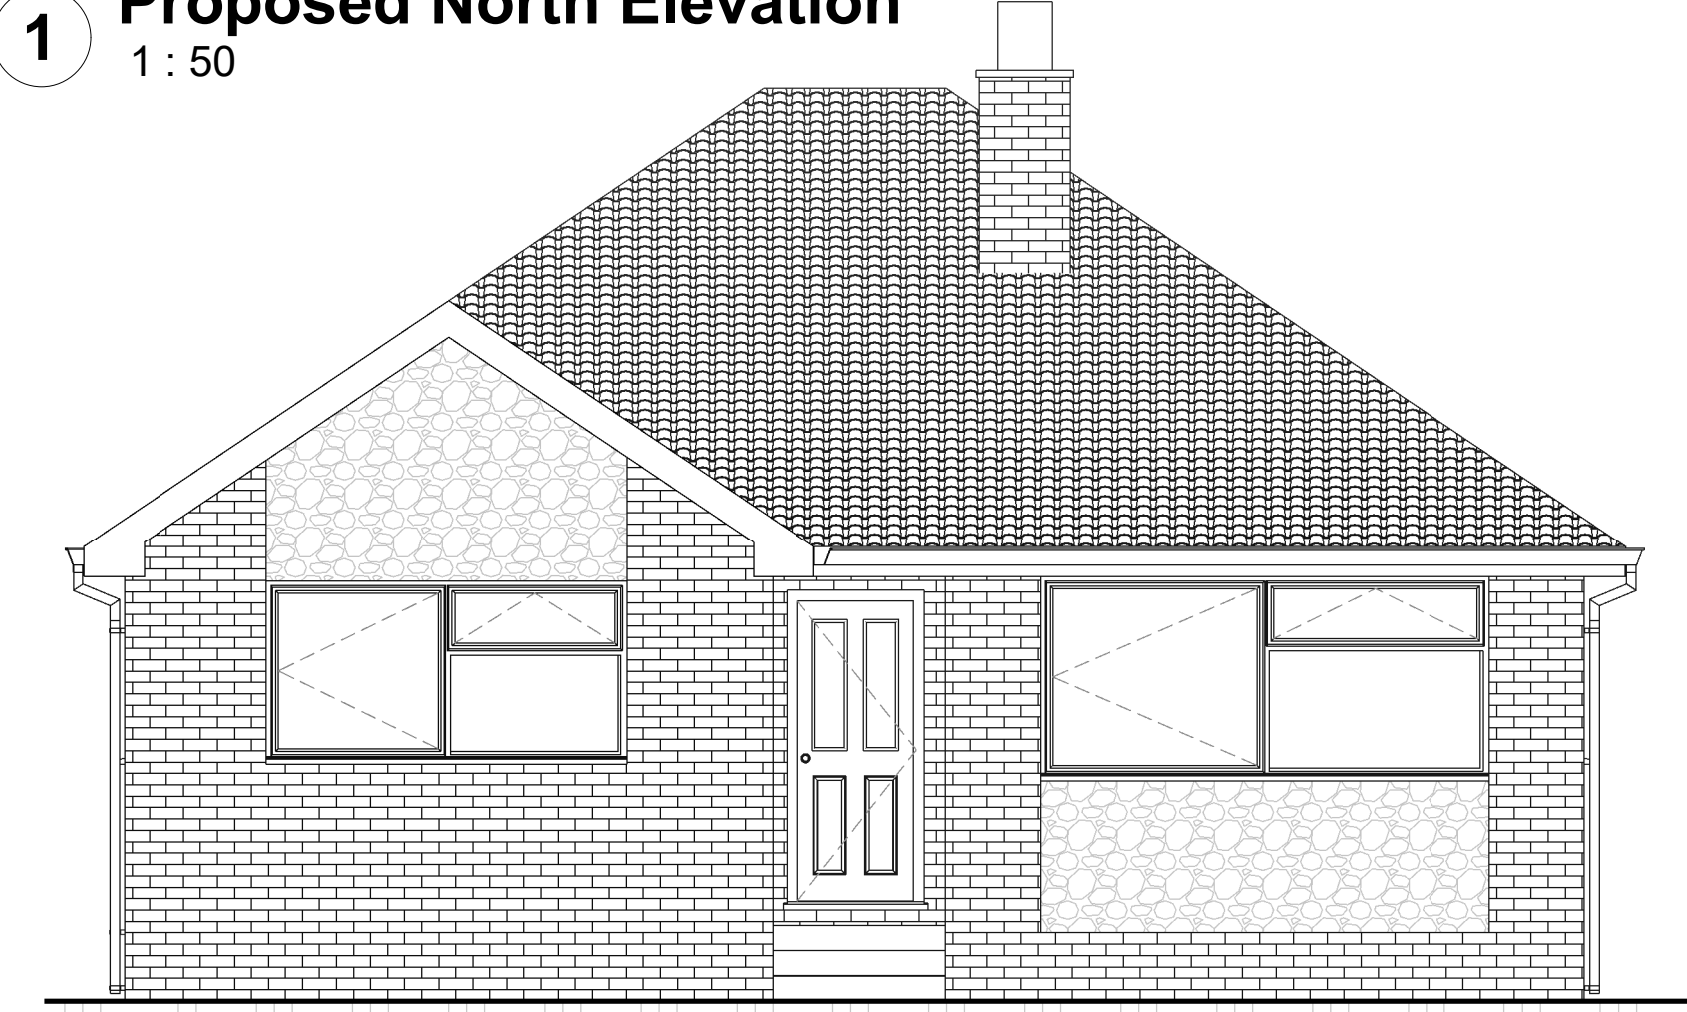


2 Proposed East Elevation
1 : 50

NOTE
Garage not shown on
elevations for clarity, see
drawing 3 for elevations
including garage

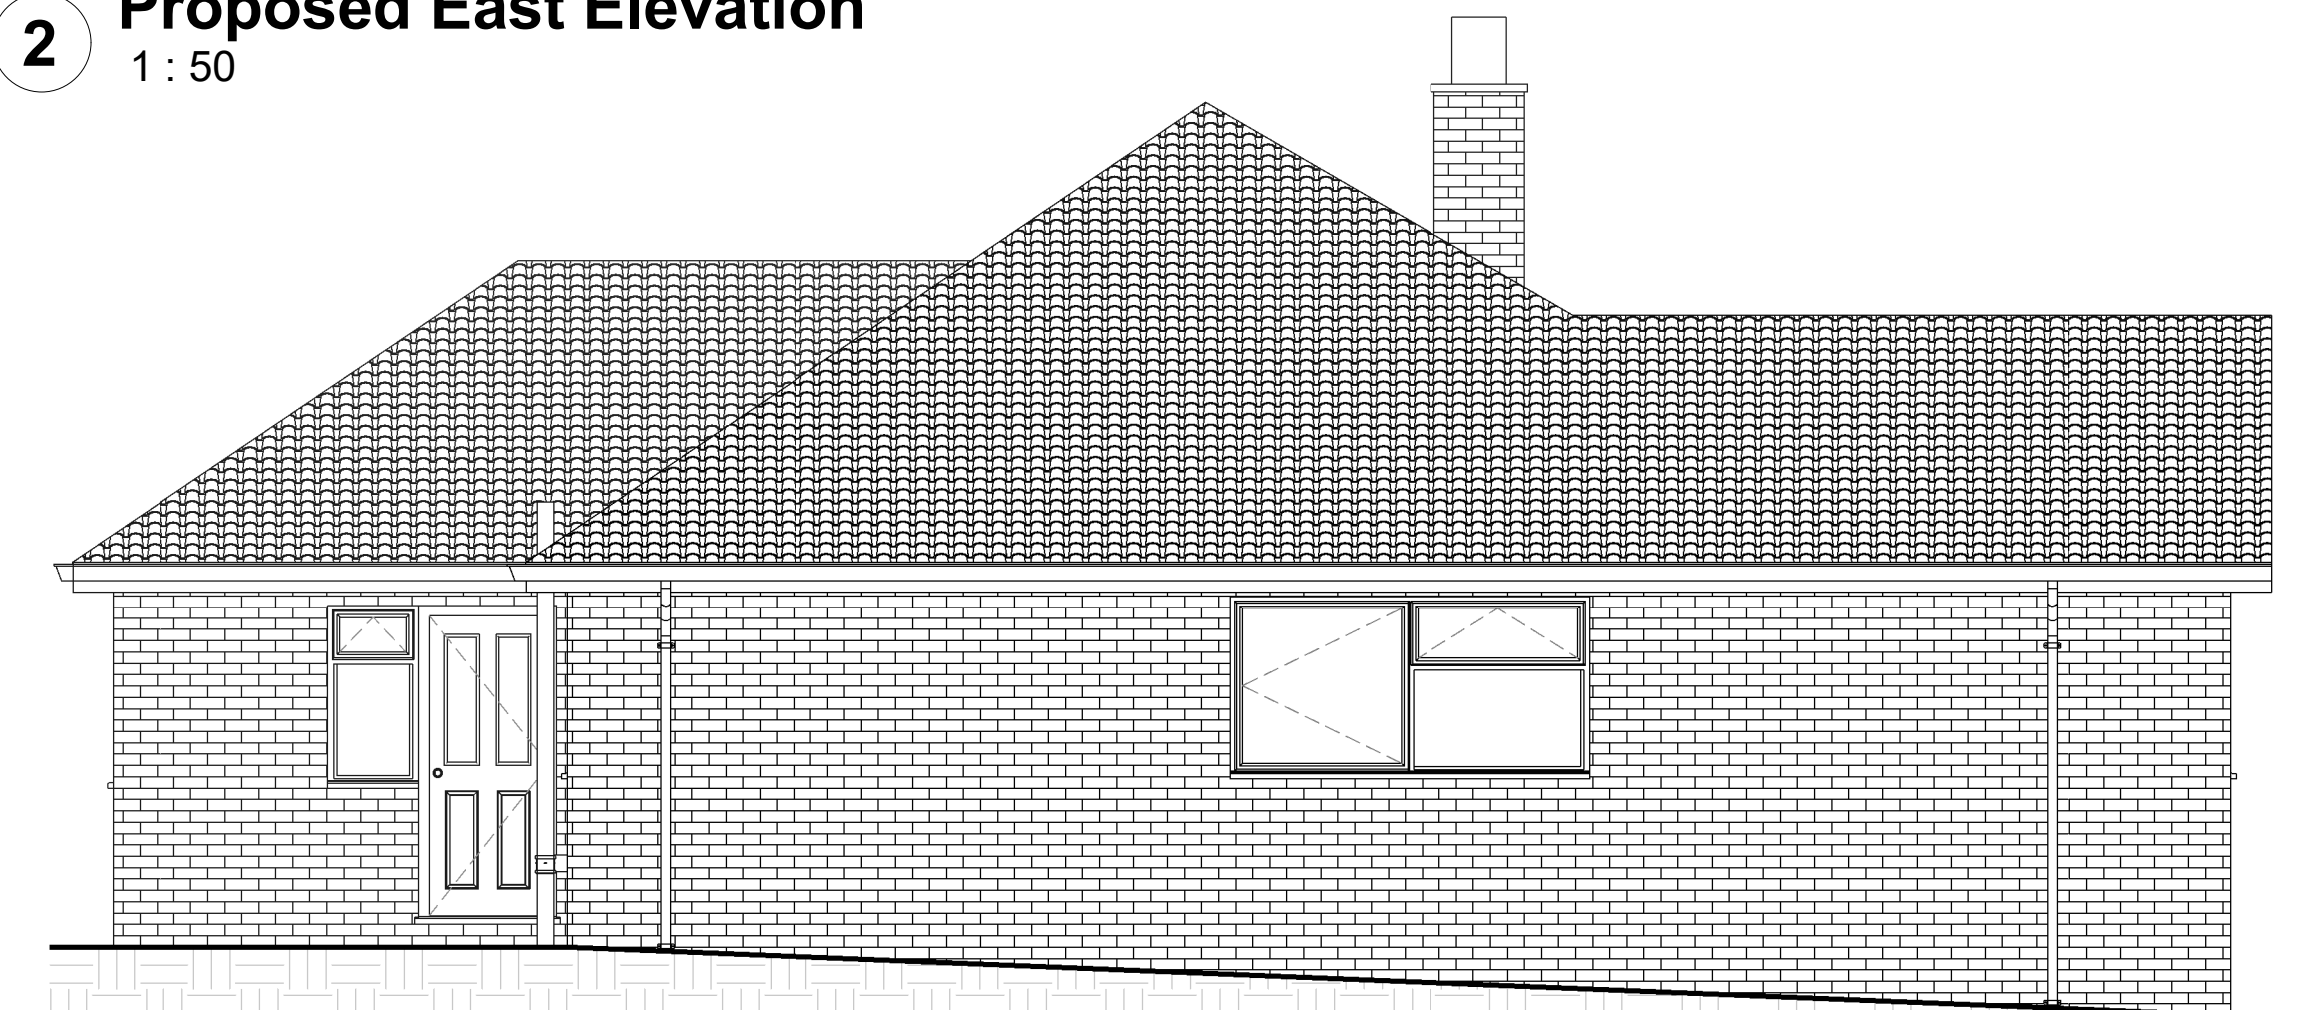

3 Proposed South Elevation
1 : 50

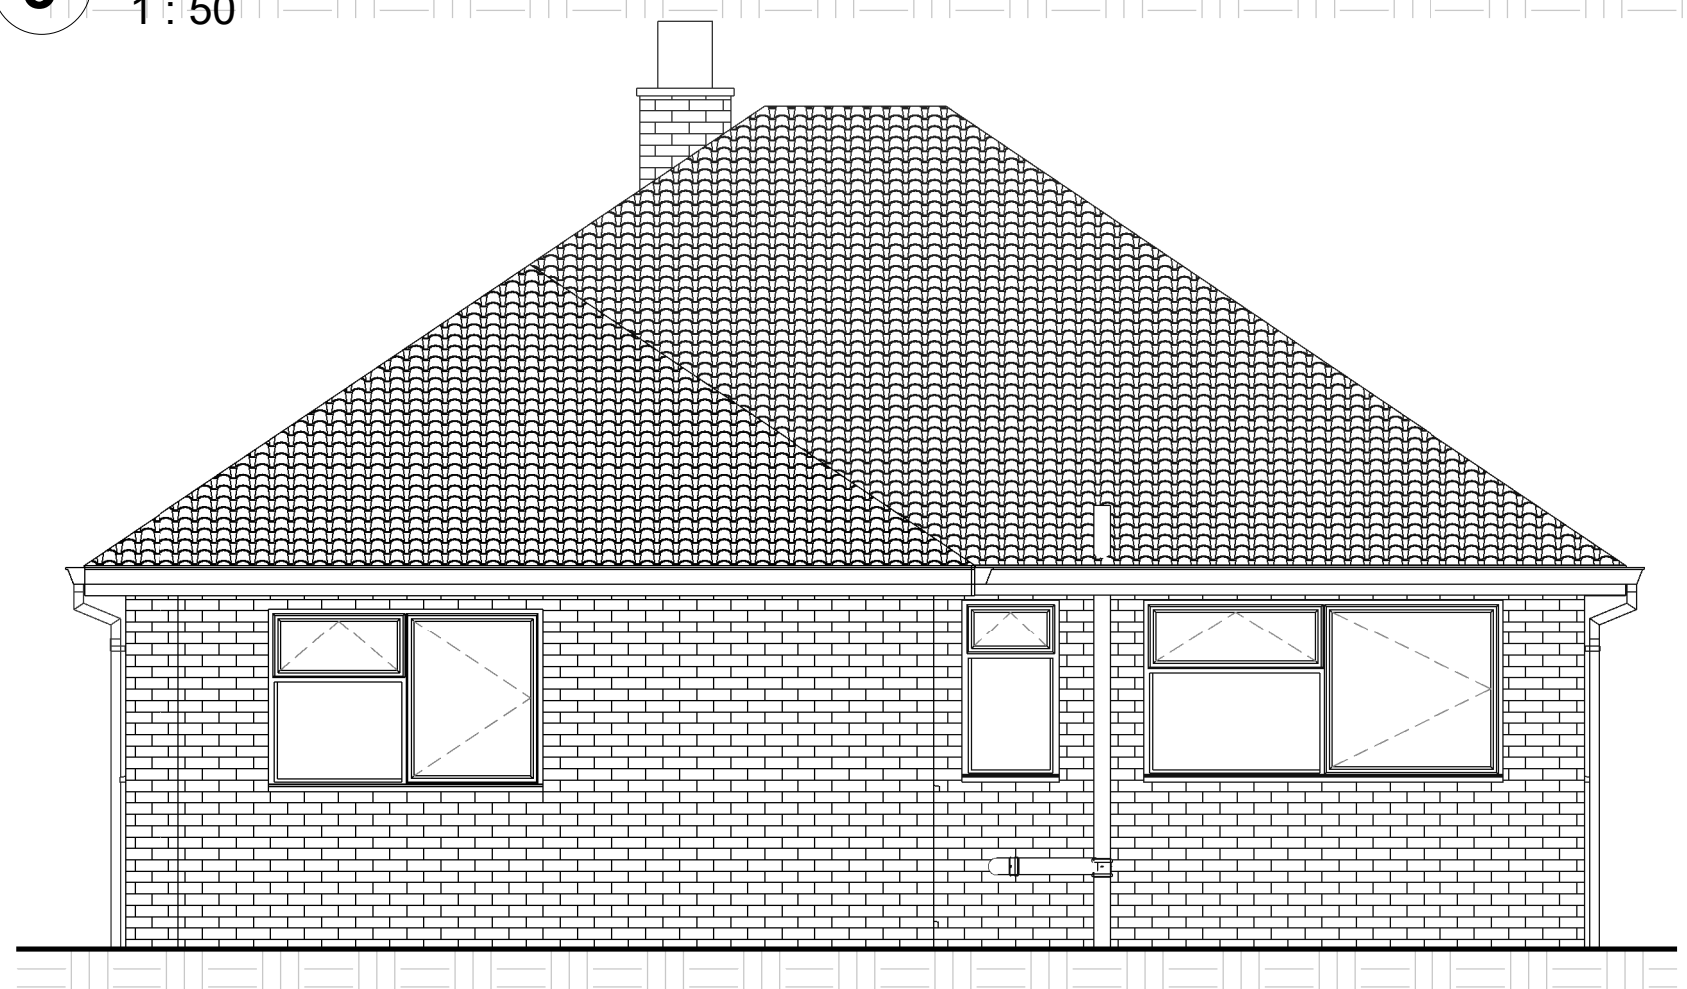

4 Proposed West Elevation
1 : 50