


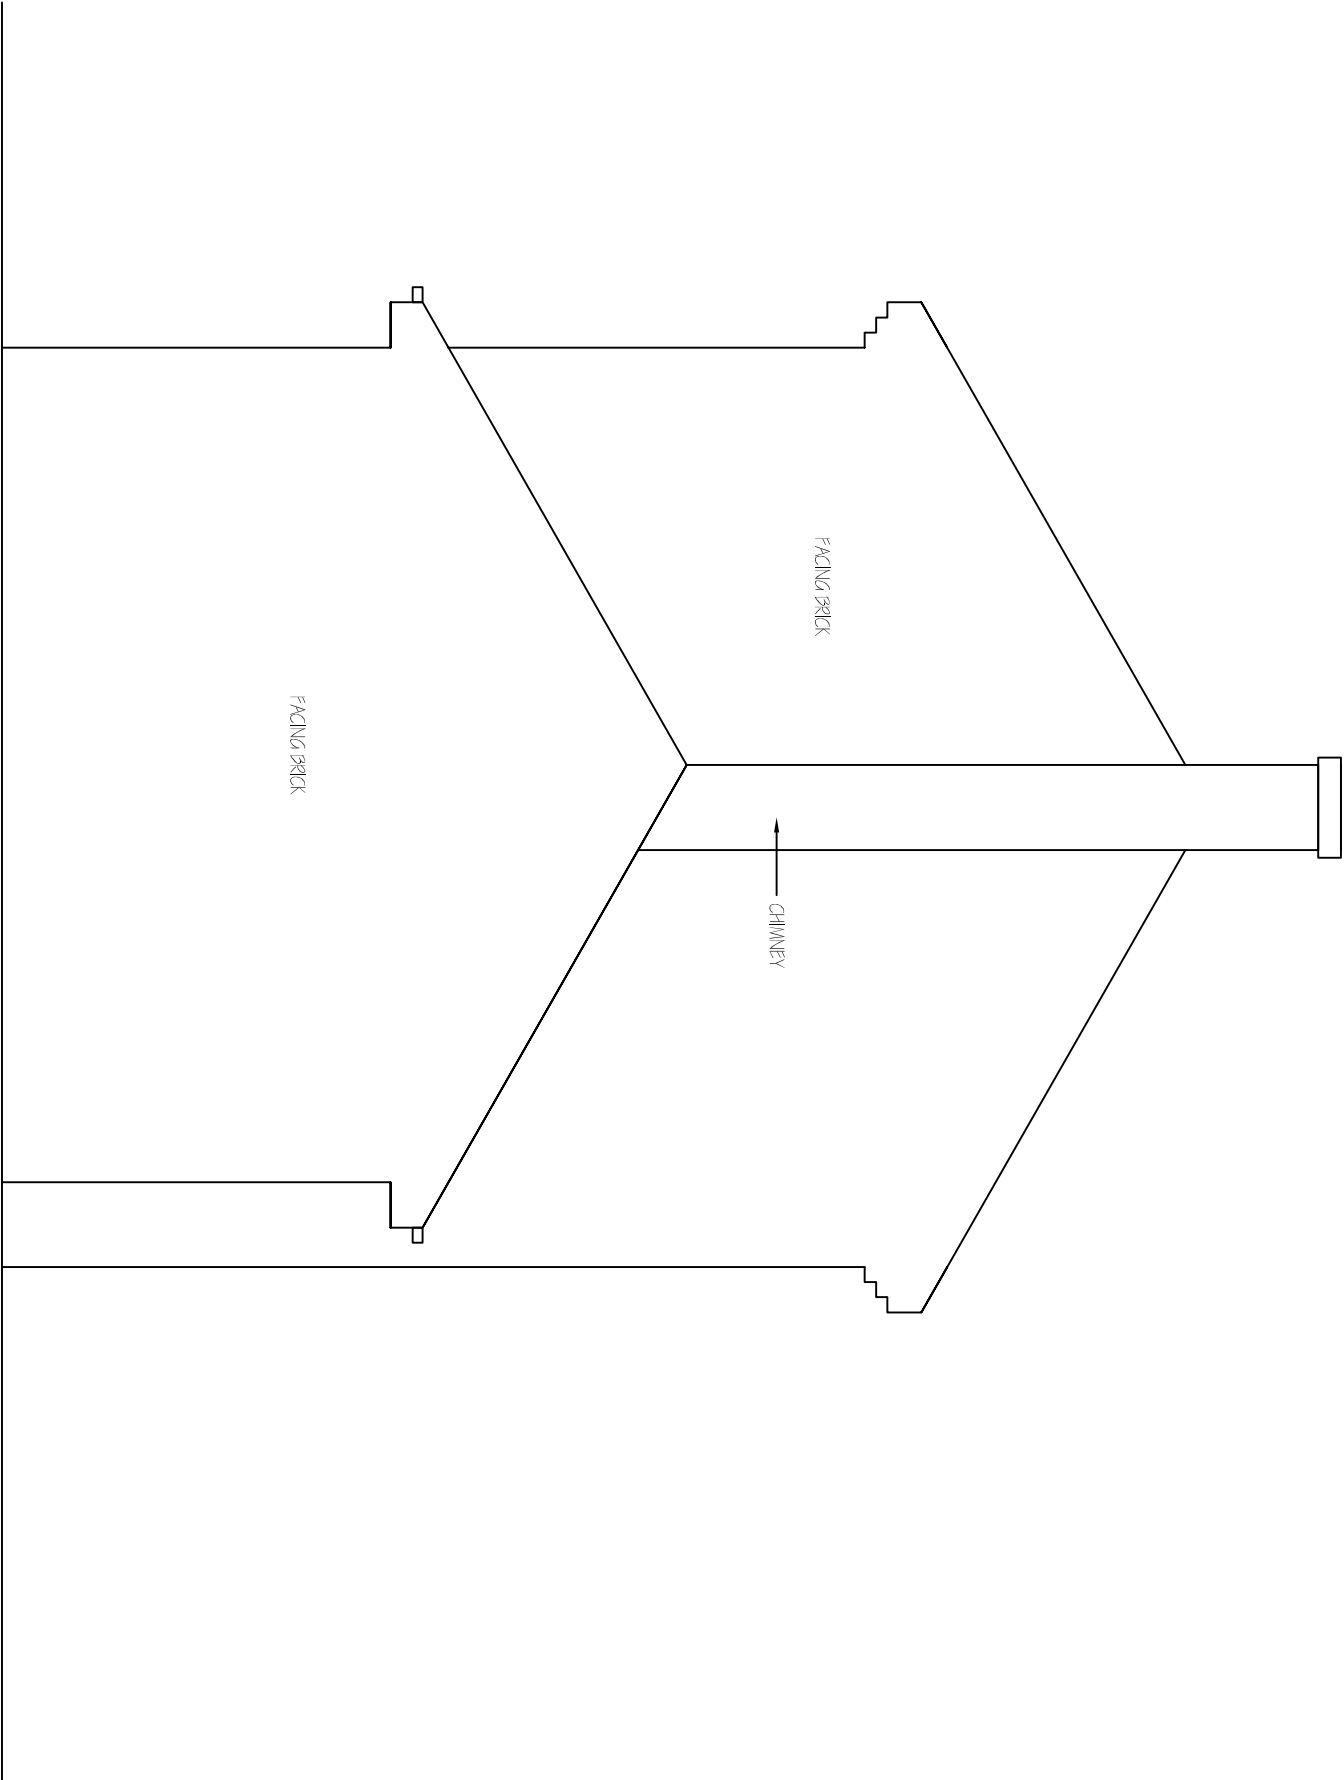

EXISTING SIDE
ELEVATION 1:50

Revisions	A. A----	00-00-00
This drawing is for planning permission only and is not a construction drawing.		
Drawing Title	EXISTING-ELEVATION	
Job No. - Dwg No.	TS/2011/2	-
Client:	MR & MRS SHAW 14 THE WILLOWS DARTFELD BARNSELY S73 9LU	
Scale.	1:50	