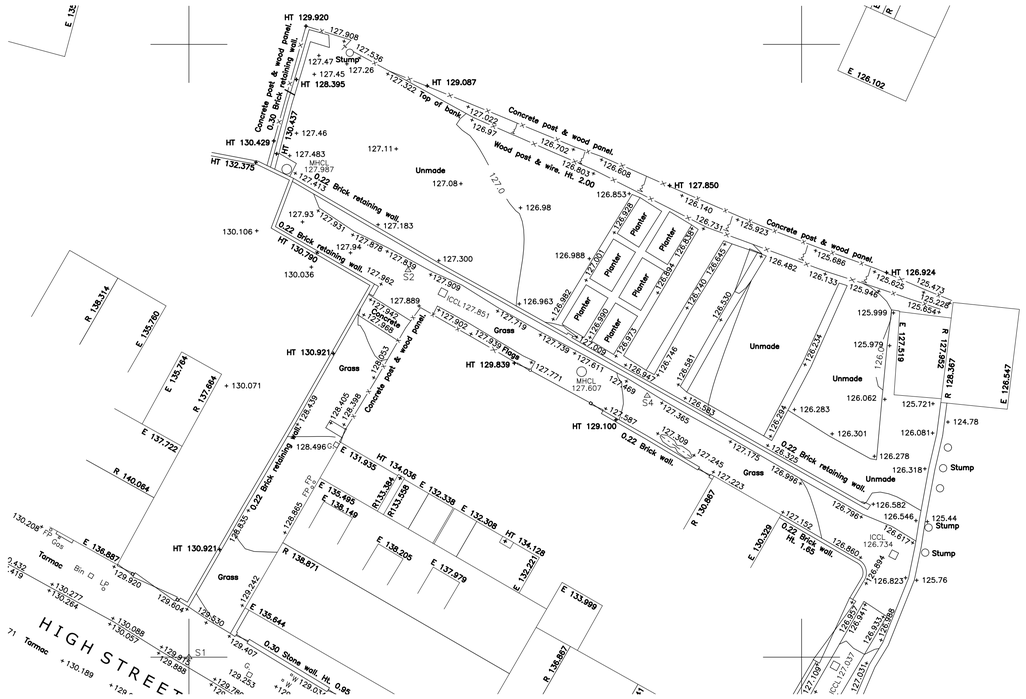

EXISTING BLOCK PLAN
SCALE 1:200

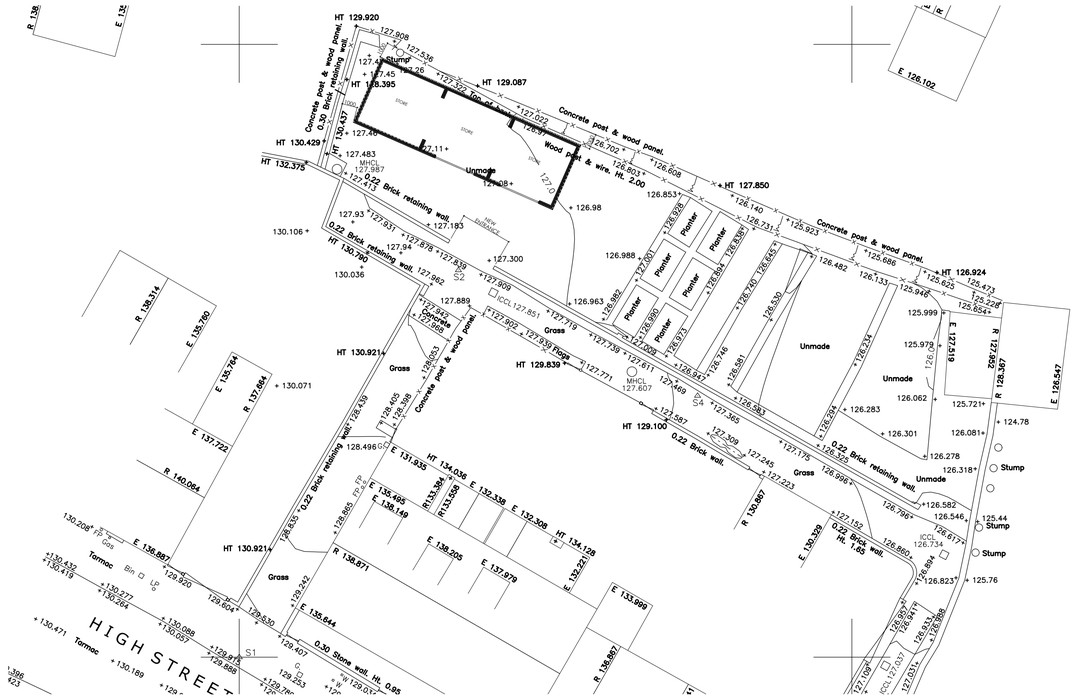

PROPOSED BLOCK PLAN
SCALE 1:200

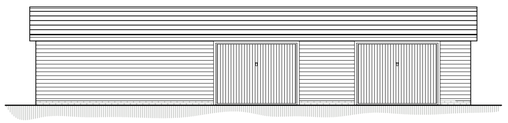

PROPOSED FRONT ELEVATION
SCALE 1:100

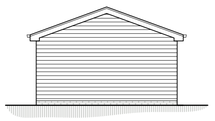

PROPOSED SIDE ELEVATION
SCALE 1:100

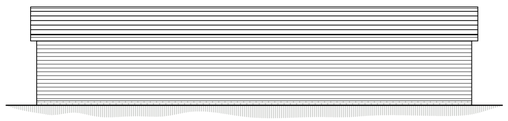

PROPOSED REAR ELEVATION
SCALE 1:100

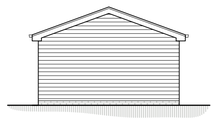

PROPOSED SIDE ELEVATION
SCALE 1:100

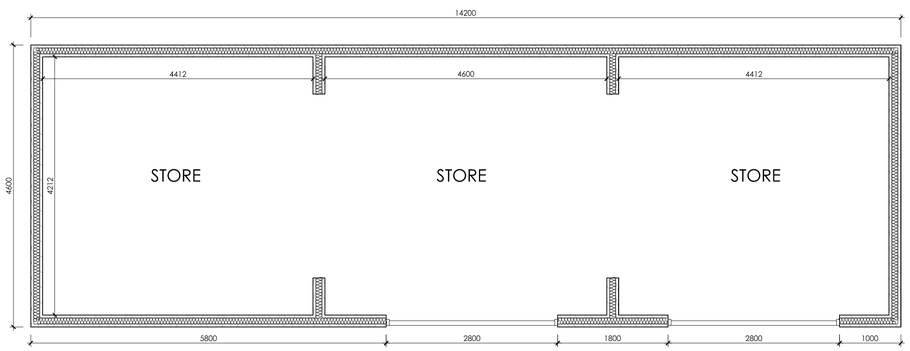

PROPOSED GARAGE FLOOR PLAN
SCALE 1:50

LOCATION PLAN
SCALE 1:1250

White Agus PARTNERSHIP
ARCHITECTURAL SERVICES
OFFICE ONE,
34 VICTORIA ROAD,
BARNSLEY,
S70 2BU
Phone: 01226 208482
Email: info@whiteaguspartnership.co.uk
Web: www.whiteaguspartnership.co.uk

Project. PROPOSED WORKS 77 HIGH STREET DODWORTH, S75 3RQ	Client. MR WAYNE ABSON
Drawing Title. PLANS AND ELEVATIONS	Date. FEBRUARY 2023 / Scale. 1:50 & 1:100 @ A1
	Ref. 22–175 / Dwg. No. 01 / Rev. C

Date	Suffix	Description	Date	Suffix	Description
02/03/2023	A	REVISED TO CLIENTS REQUIREMENTS			
07/03/2023	B	REVISED TO CLIENTS REQUIREMENTS			
08/03/2023	C	REVISED TO CLIENTS REQUIREMENTS			