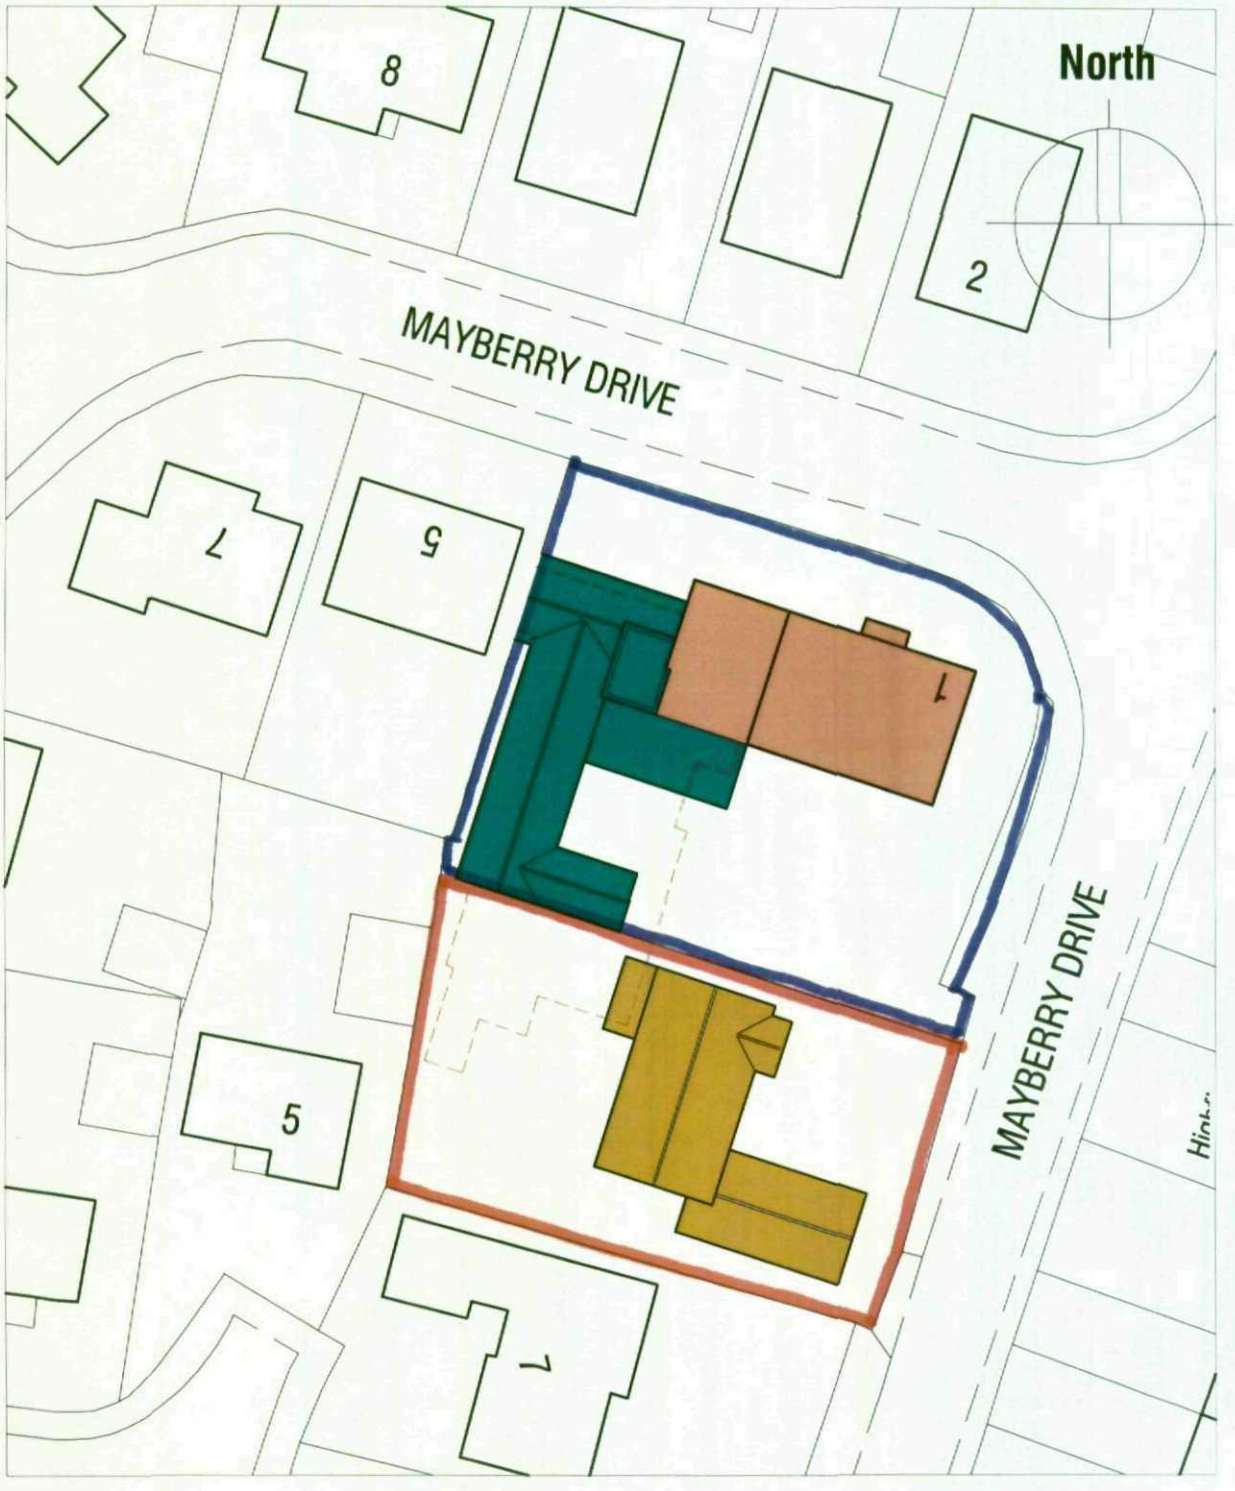


BUILDINGS TO BE DEMOLISHED

EXISTING DWELLING

PROPOSED EXTENSION

PROPOSED NEW DWELLING

OS License No: LIG0015

1 MAYBERRY DRIVE
SILKSTONE
BARNSLEY
S75 4LJ

BLOCK PLAN

Scale 1:500

Date Aug 09

Ref 22.92

Drwg No P13

Chris Carr Associates
ARCHITECTS
6a Eastgate Barnsley
S70 2EP
Tel: 01226 286256 Fax:01226 207304
Email: mail@cca-arch.co.uk